


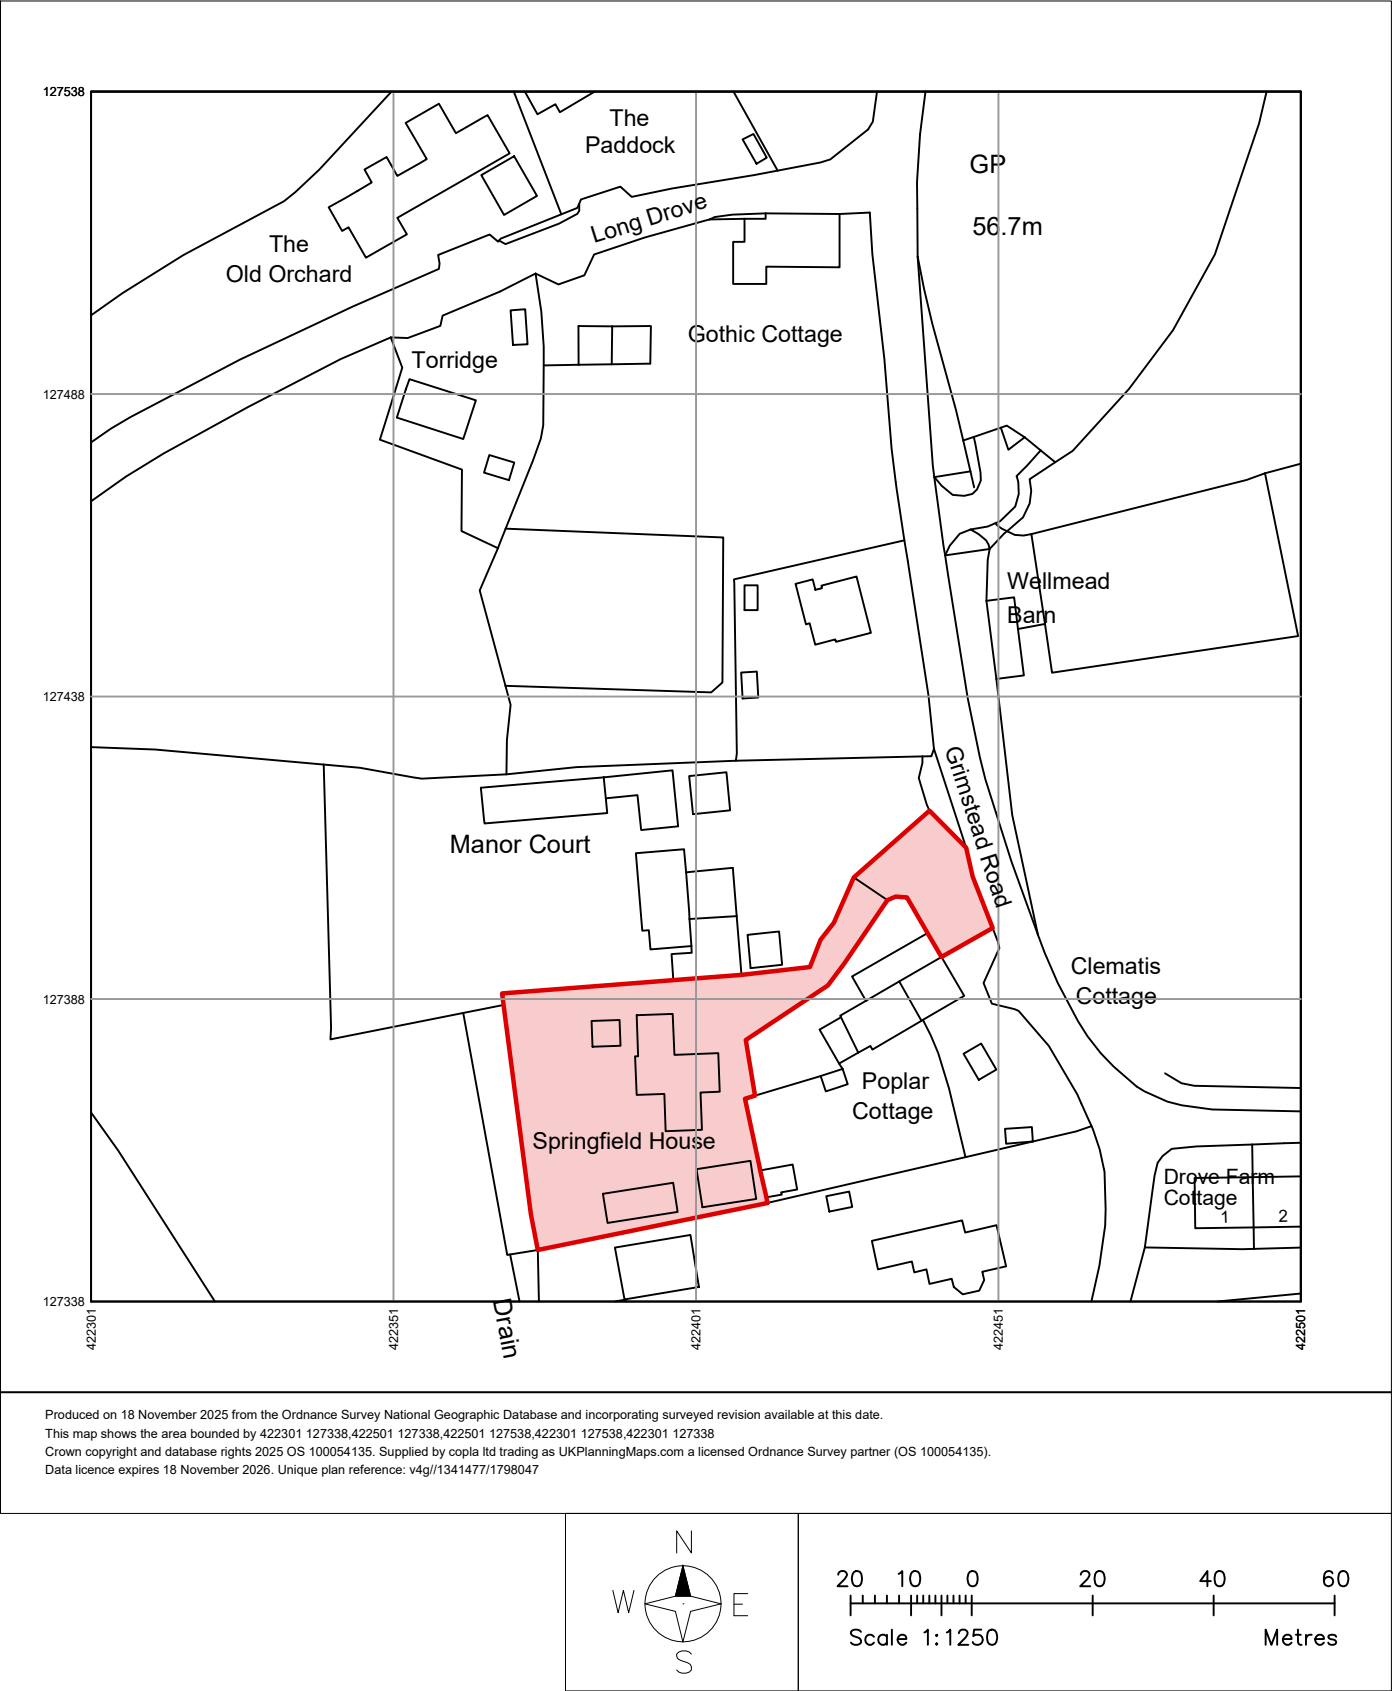

|                                                                             |                                  |       |                              |                  |                    |
|-----------------------------------------------------------------------------|----------------------------------|-------|------------------------------|------------------|--------------------|
| Contact: Mr & Mrs Dalziel<br>Springfield House<br>East Grimstead<br>SP5 3SD | Project: Oak timber framed porch |       | Revision date:<br>26/11/2025 | Revision:<br>F01 | Plan No:<br>PLA001 |
|                                                                             | Scale: 1:1250 @ A3               | Date: | Title:<br>Location Plan      |                  |                    |

