
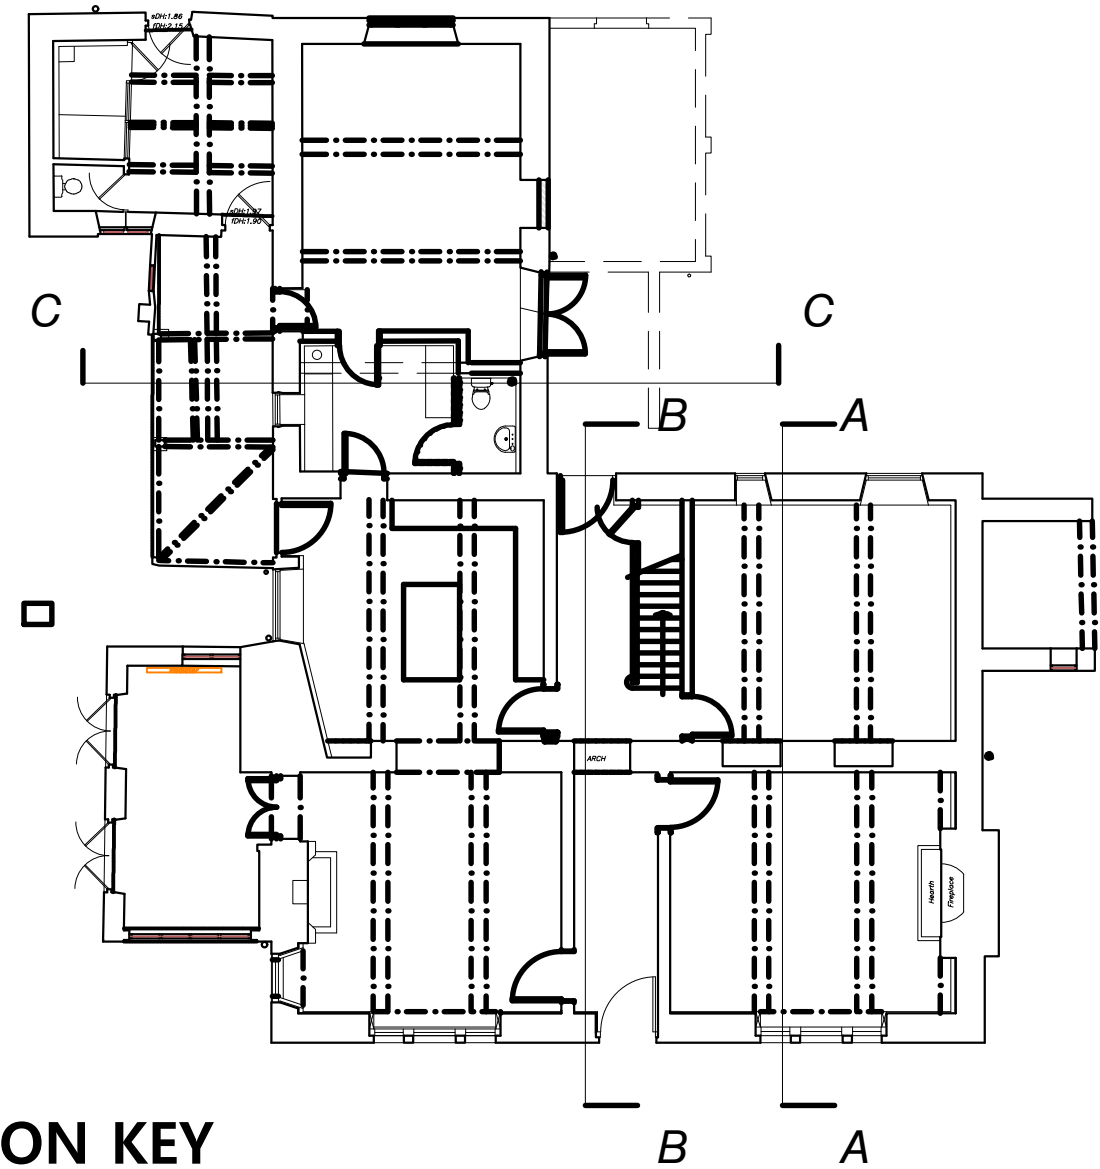


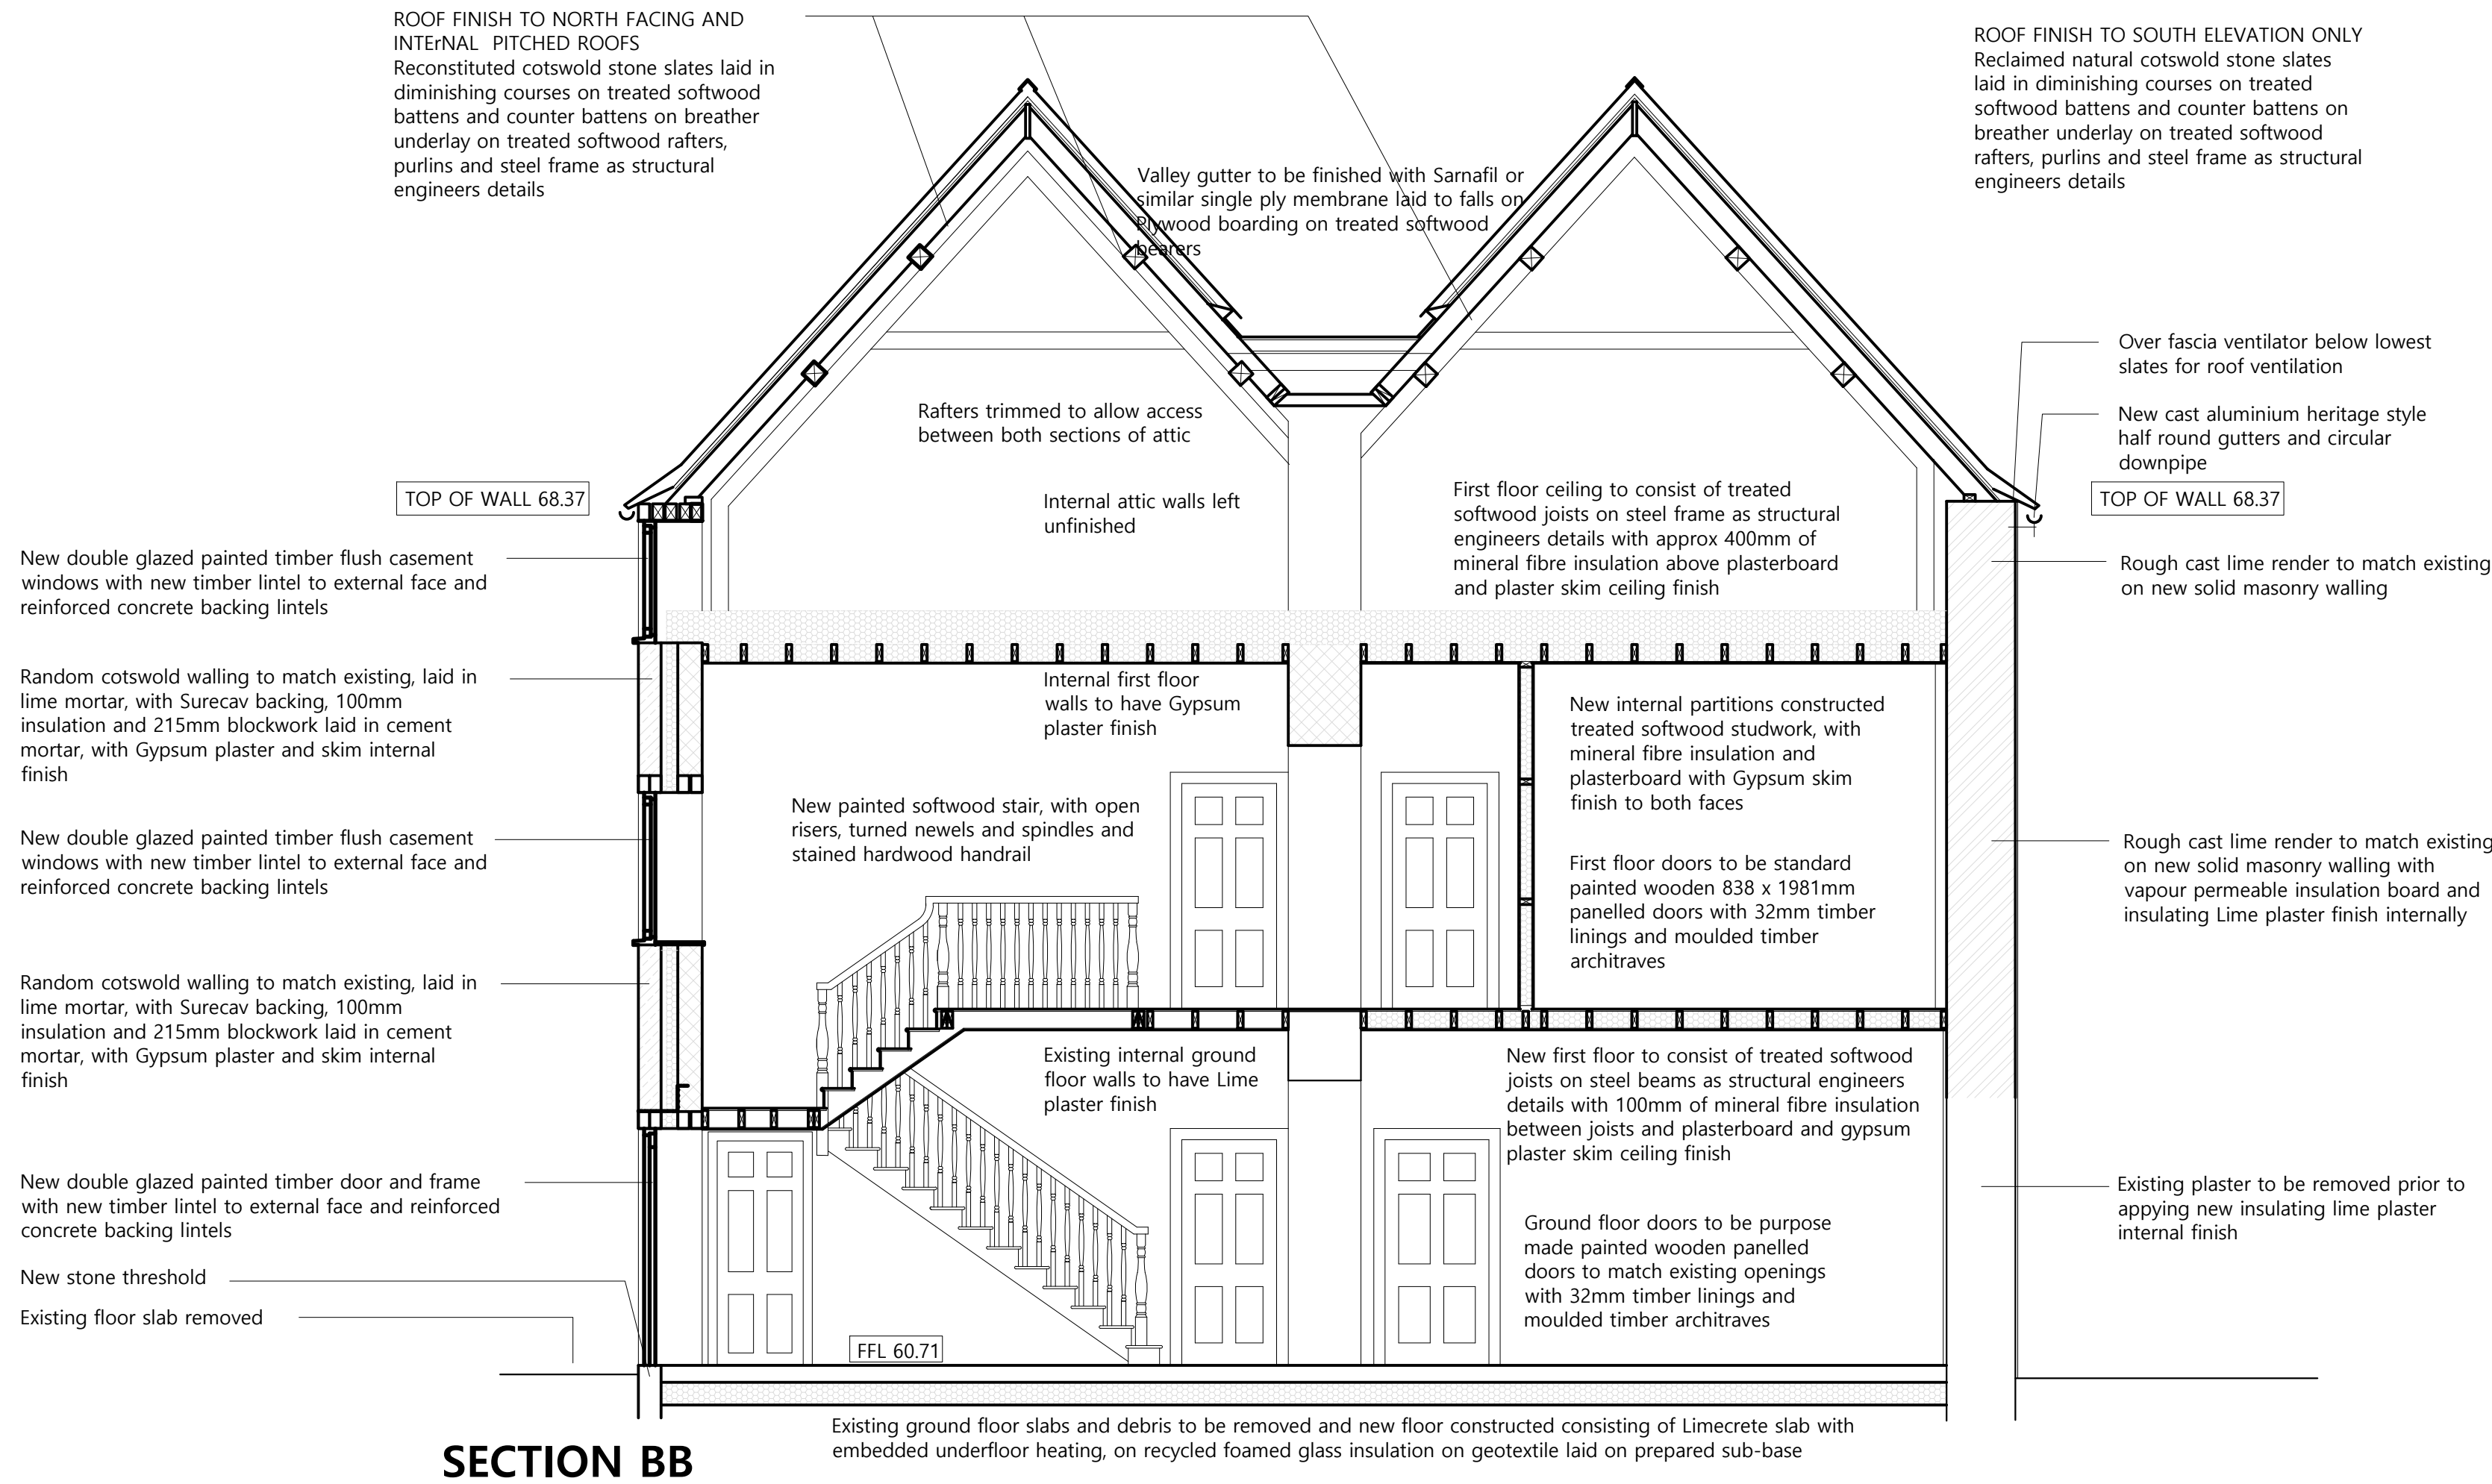


NOTES

Drawings are based on survey data and may not accurately represent what is physically present. Scale for planning purposes only. All dimensions are to be verified on site before proceeding with the work.

All dimensions are in millimeters unless noted otherwise.

James Mackintosh Architects shall be notified in writing of any discrepancies.

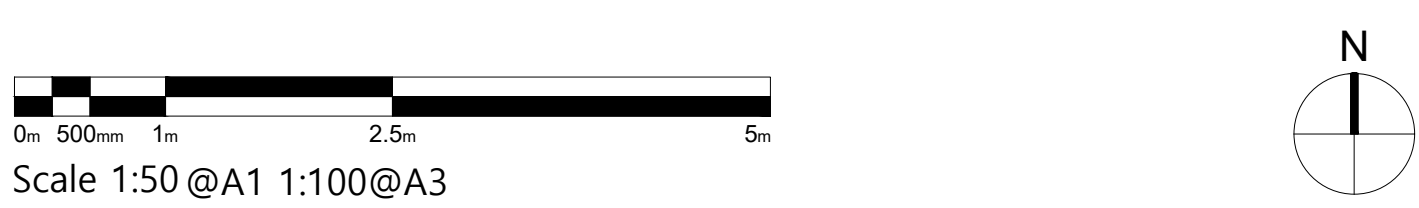

-	Nov 25	RB	First issue
ISSUE DATE	DRAWN	CHECKED	DESCRIPTION

JAMES MACKINTOSH ARCHITECTS

DESIGN / CONSERVATION / HISTORIC INTERIORS

E. studio@jmackintosh.com
T. 01608 692310 W. www.jamesmackintosharchitects.com

PROJECT	IDOVER DEMESNE FARM	DRG TITLE	Proposed Sections Sheet 2
CLIENT	Vaughan Consultancy	JOB/DRG No.	381/231
DRAWING STATUS	Planning/LBC	SCALE	1:50@A1 1:100@A3 REVISION 0