



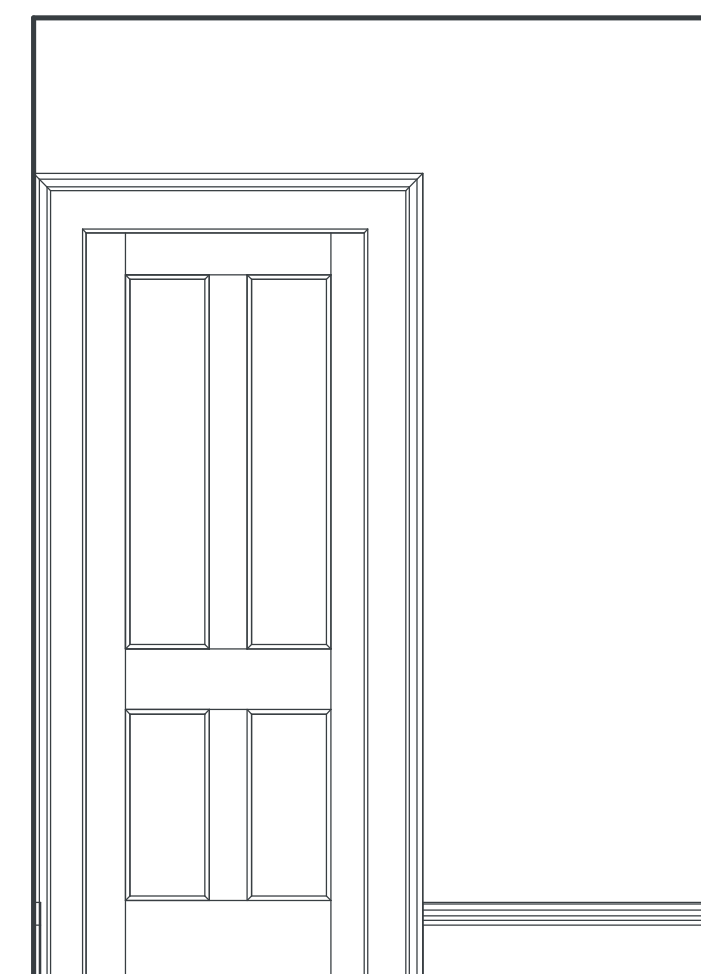

DOOR ELEVATION - 1:20

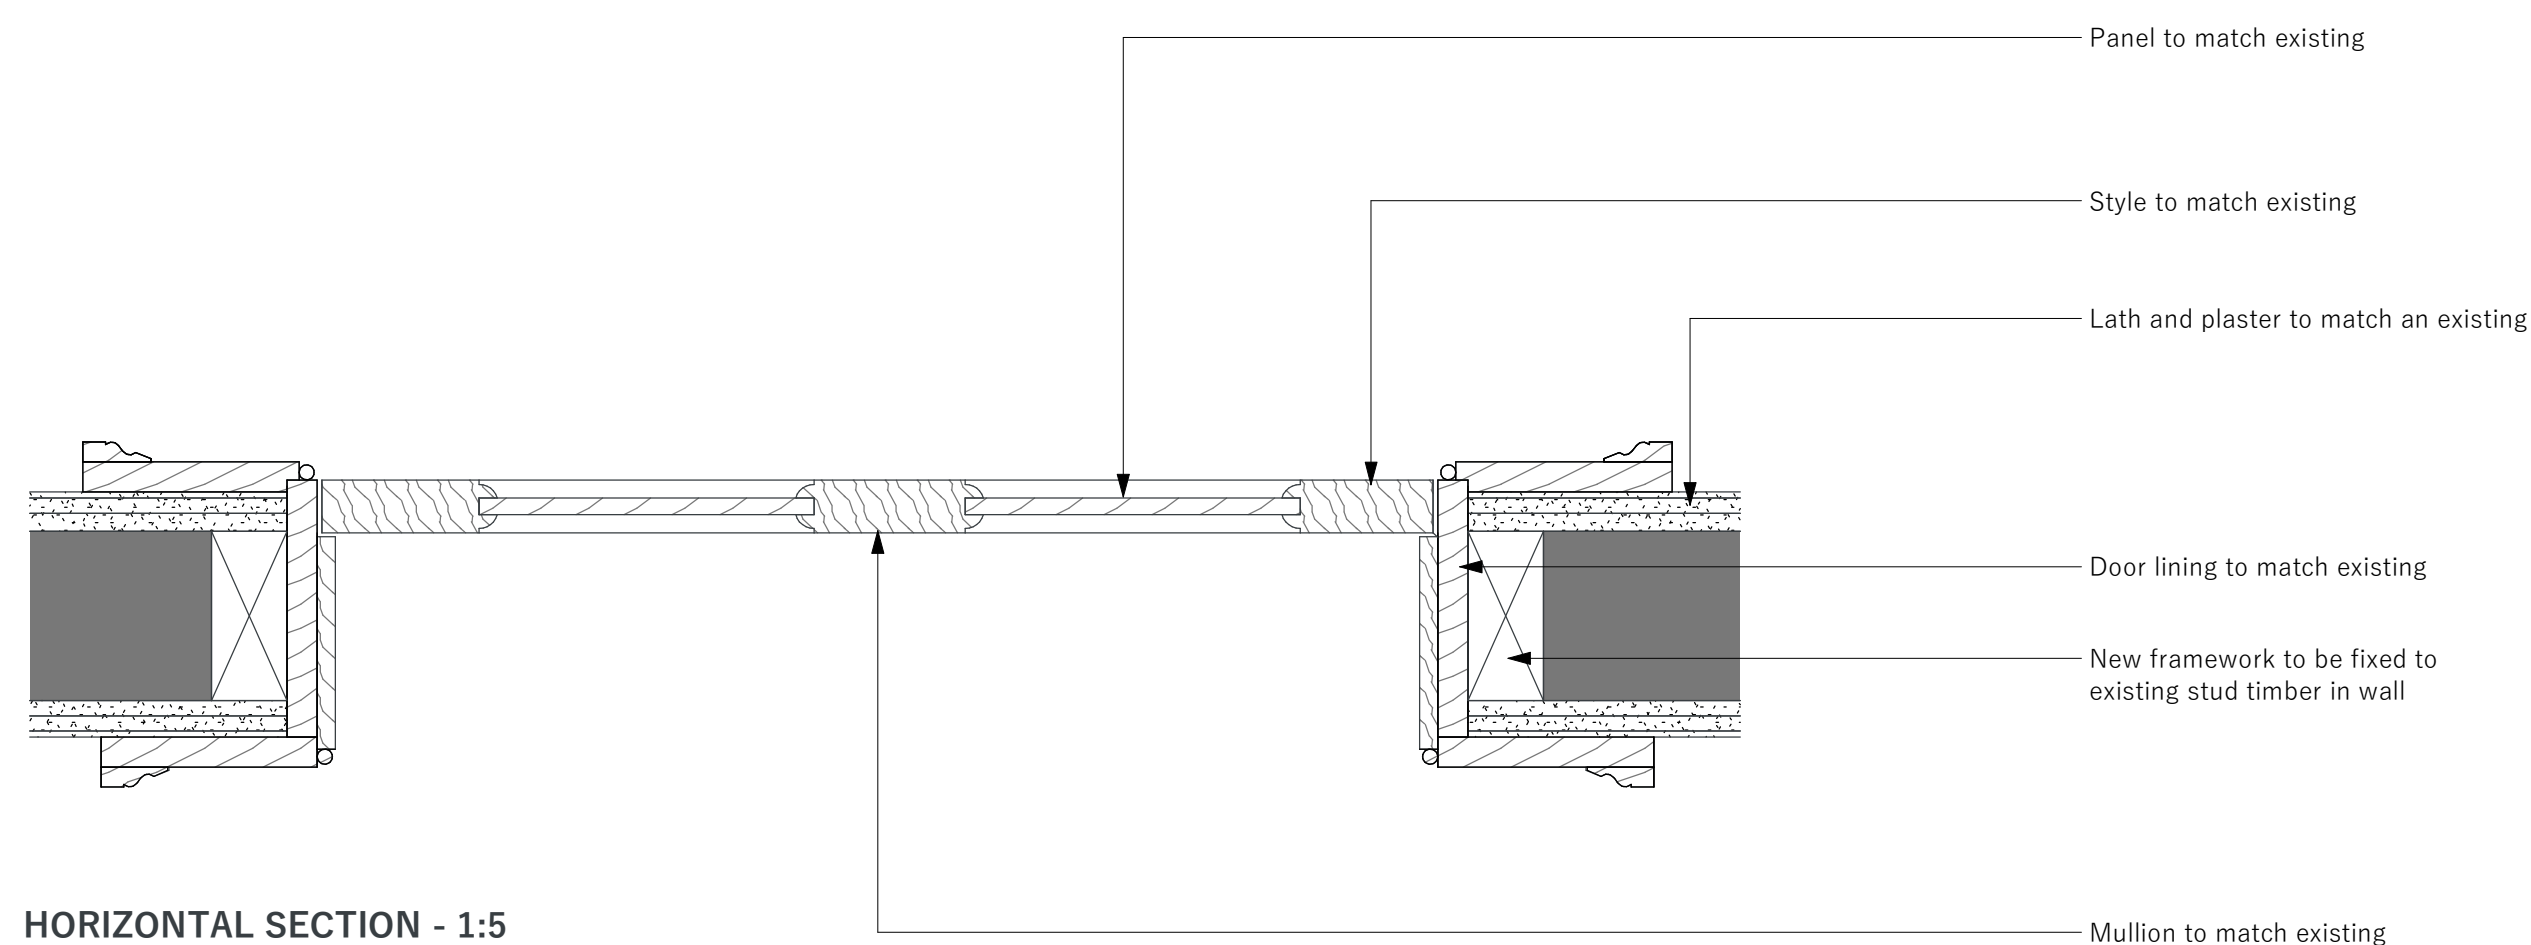

Note

Salvaged 4 panel door to match existing door opposite on landing. Door opening inc. dimensions, lining, mouldings and construction method to match door opposite.

soloarc
www.soloarc.co.uk 07775618238

General Notes

Do not scale from this drawing except for planning purposes. All dimensions of existing buildings must be verified on site by contractor. This drawing is to be read in conjunction with all other drawing specifications and general project conditions. All designs, service notes and locations are subject to confirmation and/or approval by a statutory body, highways and/or building control. The Contractor is responsible for checking all drawings for dimensional and co-ordination accuracy prior to construction. Any discrepancy between the details shown and those by others are to be reported immediately to the solicitor. This drawing has been produced from site surveys and/or drawings issued by the client or their representatives. All boundaries, locations and measurements are preliminary and are to be subject to a detailed survey by the Contractor before construction commences.

All dimensions are in millimetres unless stated otherwise. This drawing is issued only for the purpose stated. All dimensions are to structural elements and not finished faces.

Drawing Title

Internal Door Detail

Client
Mr James Fisher

scale As indicated

Job Number 2025-09-0006

Project Address
Home Fa

Issued For
PLAN

Drawing Number **104**

Drawing Number **104** Revision