

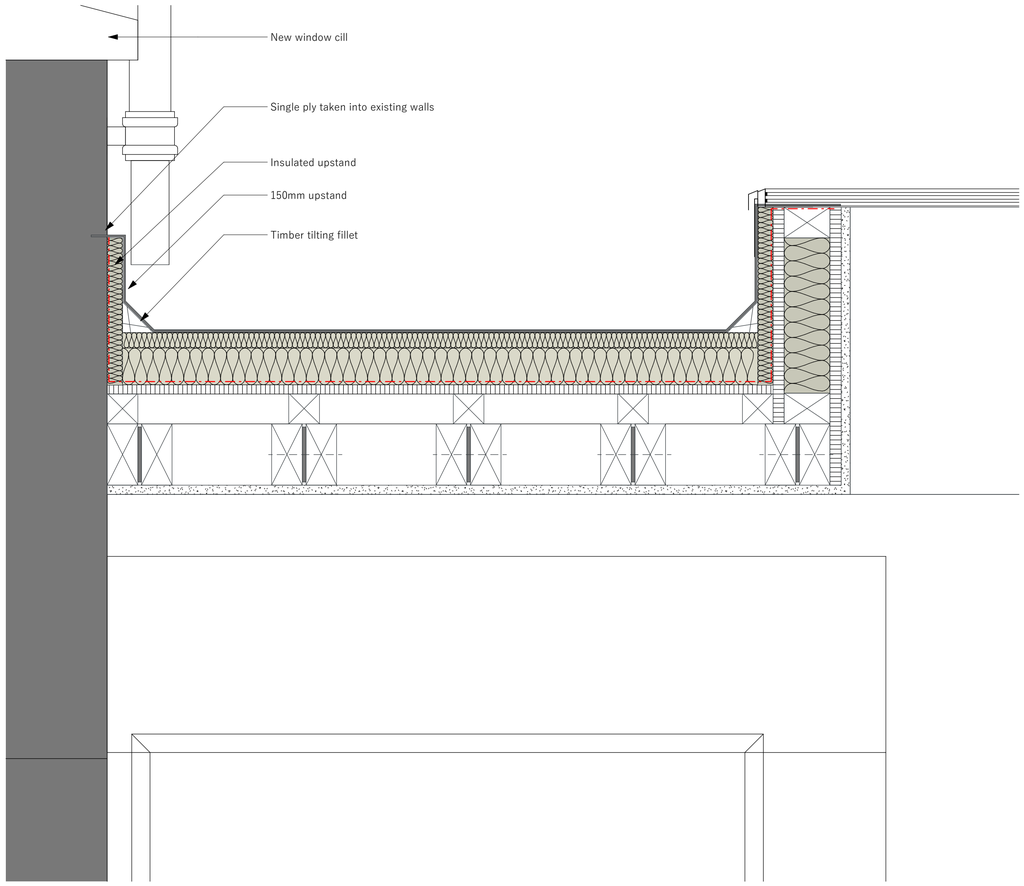


DETAIL A - 1:5


0 0.05 0.1 0.15 0.25m

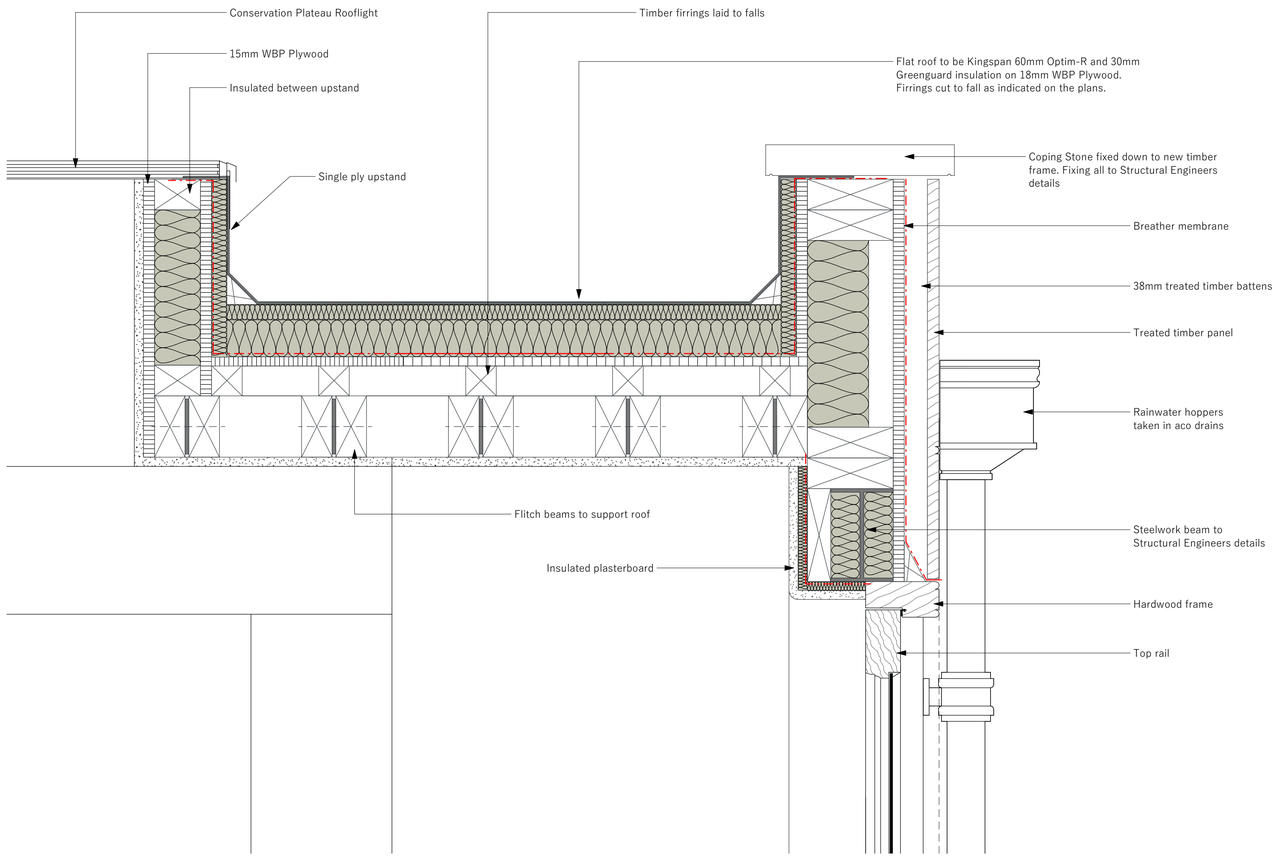

DETAIL B - 1:5

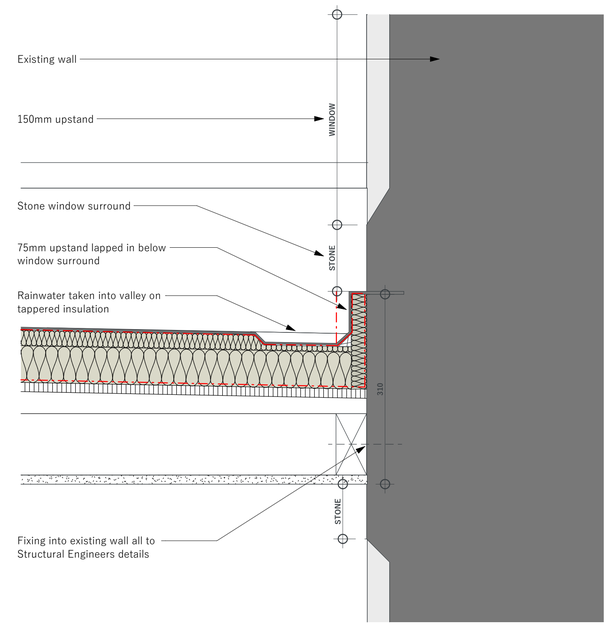

DETAIL C - 1:5

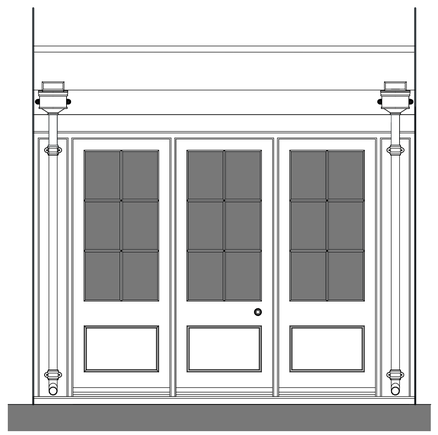

ELEVATION - 1:25

0 0.25 0.5 0.75 1.25m

soloarc

www.soloarc.co.uk 07775618238

General Notes

Do not scale from this drawing except for planning purposes. All dimensions of existing buildings must be verified on site by contractor. This drawing is to be read in conjunction with all other drawings, specifications and general project conditions. All designs, service routes and locations are subject to confirmation and/or approval by a statutory body, highways and/or building control. The Contractor is responsible for checking all drawings for dimensional and co-ordination accuracy prior to construction. Any discrepancy between the details shown and those by others are to be reported immediately to the soloarc. This drawing has been produced from site surveys and/or drawings issued by the client or their representatives. All boundaries, locations and measurements are preliminary and are to be subject to a detailed survey by the Contractor before construction commences.

All dimensions are in millimetres unless stated otherwise. This drawing is issued only for the purpose stated. All dimensions are to structural elements and not finished faces.

© soloarc Ltd. Registered in England & Wales. Company No. 11961502. This drawing is copyright protected and may not be reused or reproduced in whole or in part without the express written permission of soloarc Ltd.

No.	Description	Date

Drawing Title

Infill Extension - Details - Sheet 2

Client

Mr James Fisher

Project Address

Home Farm House, Upper North, Wraxell, SN14 7AG

Scale: As indicated @A1

Issued For: PLANNING

Job Number: 2025-09-0006

Drawing Number: 112

Revision