




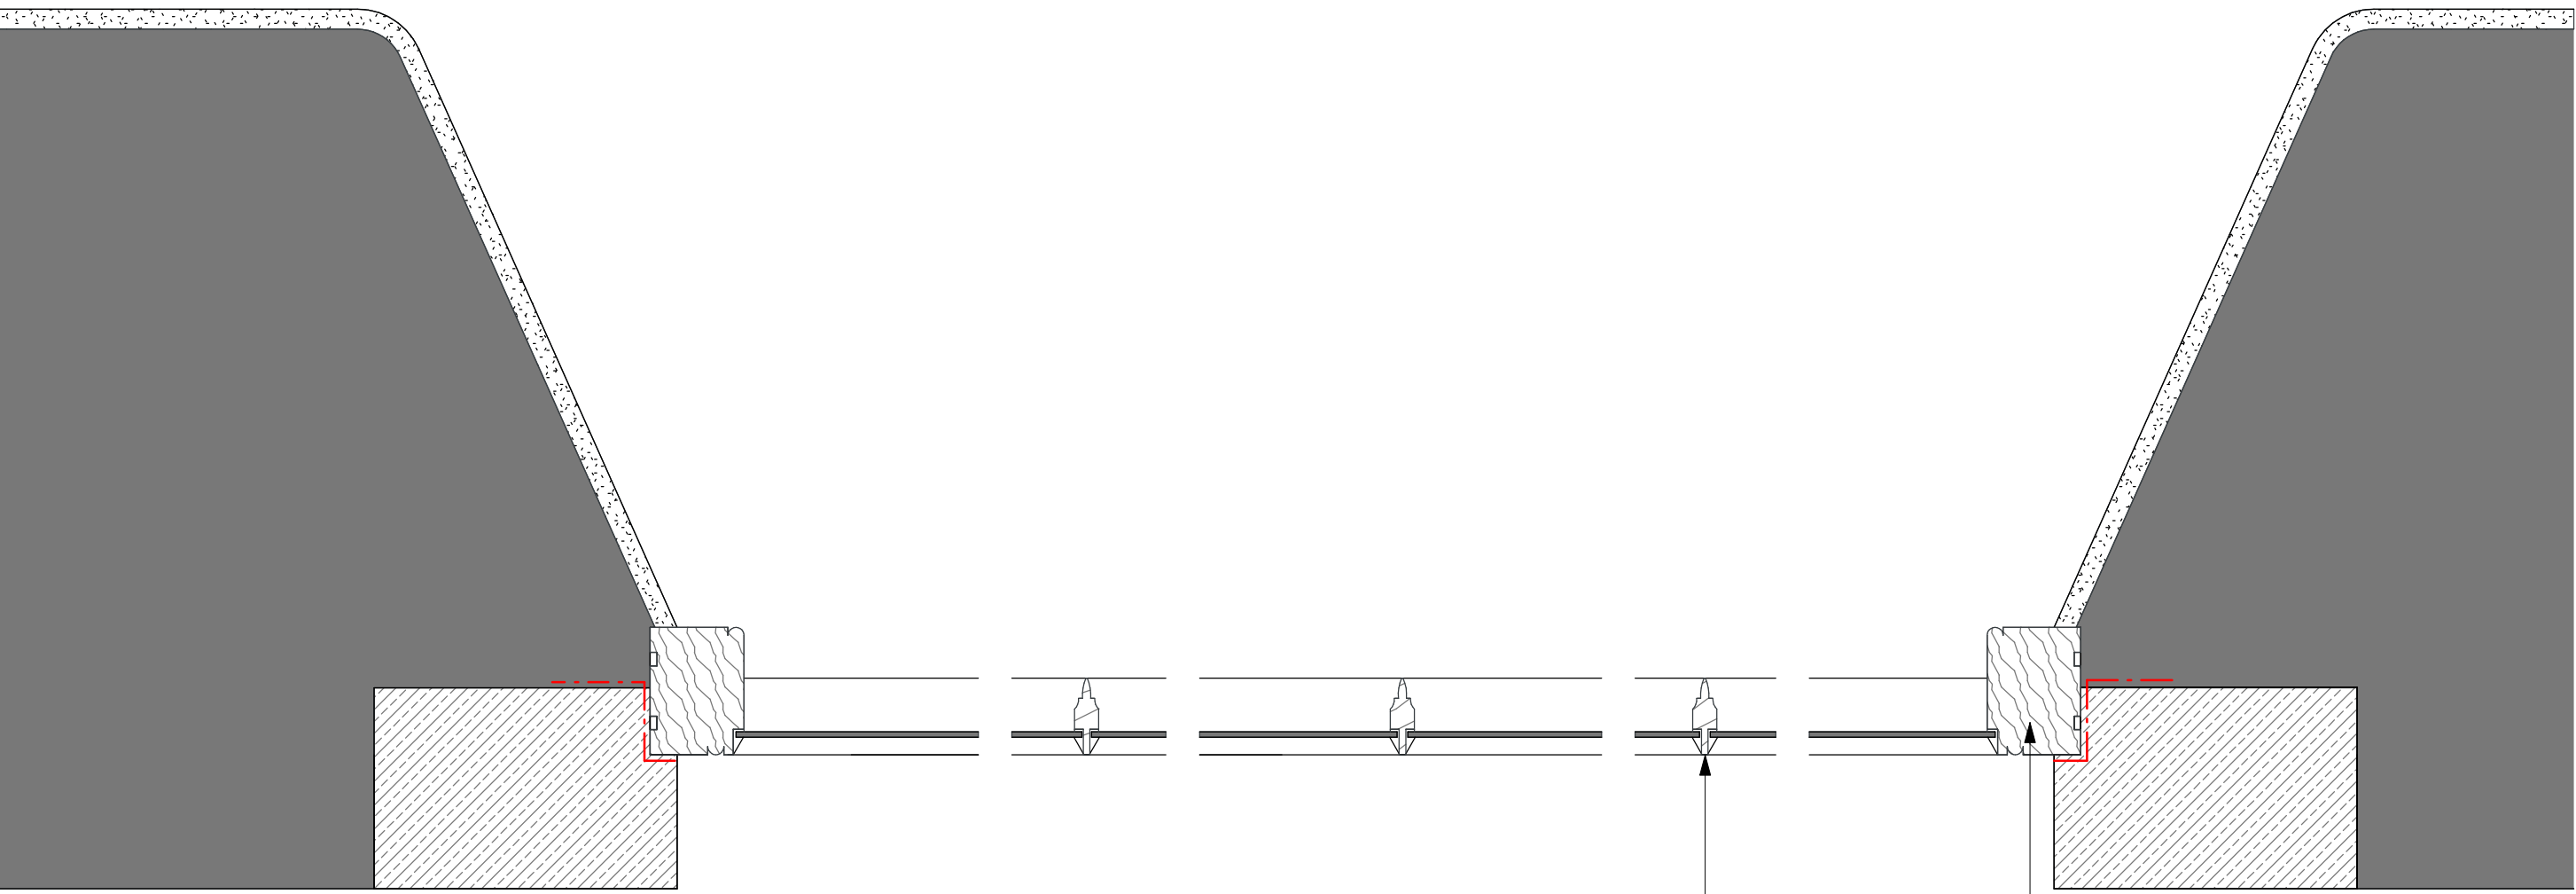

HORIZONTAL SECTION (FAN LIGHT) - 1:5

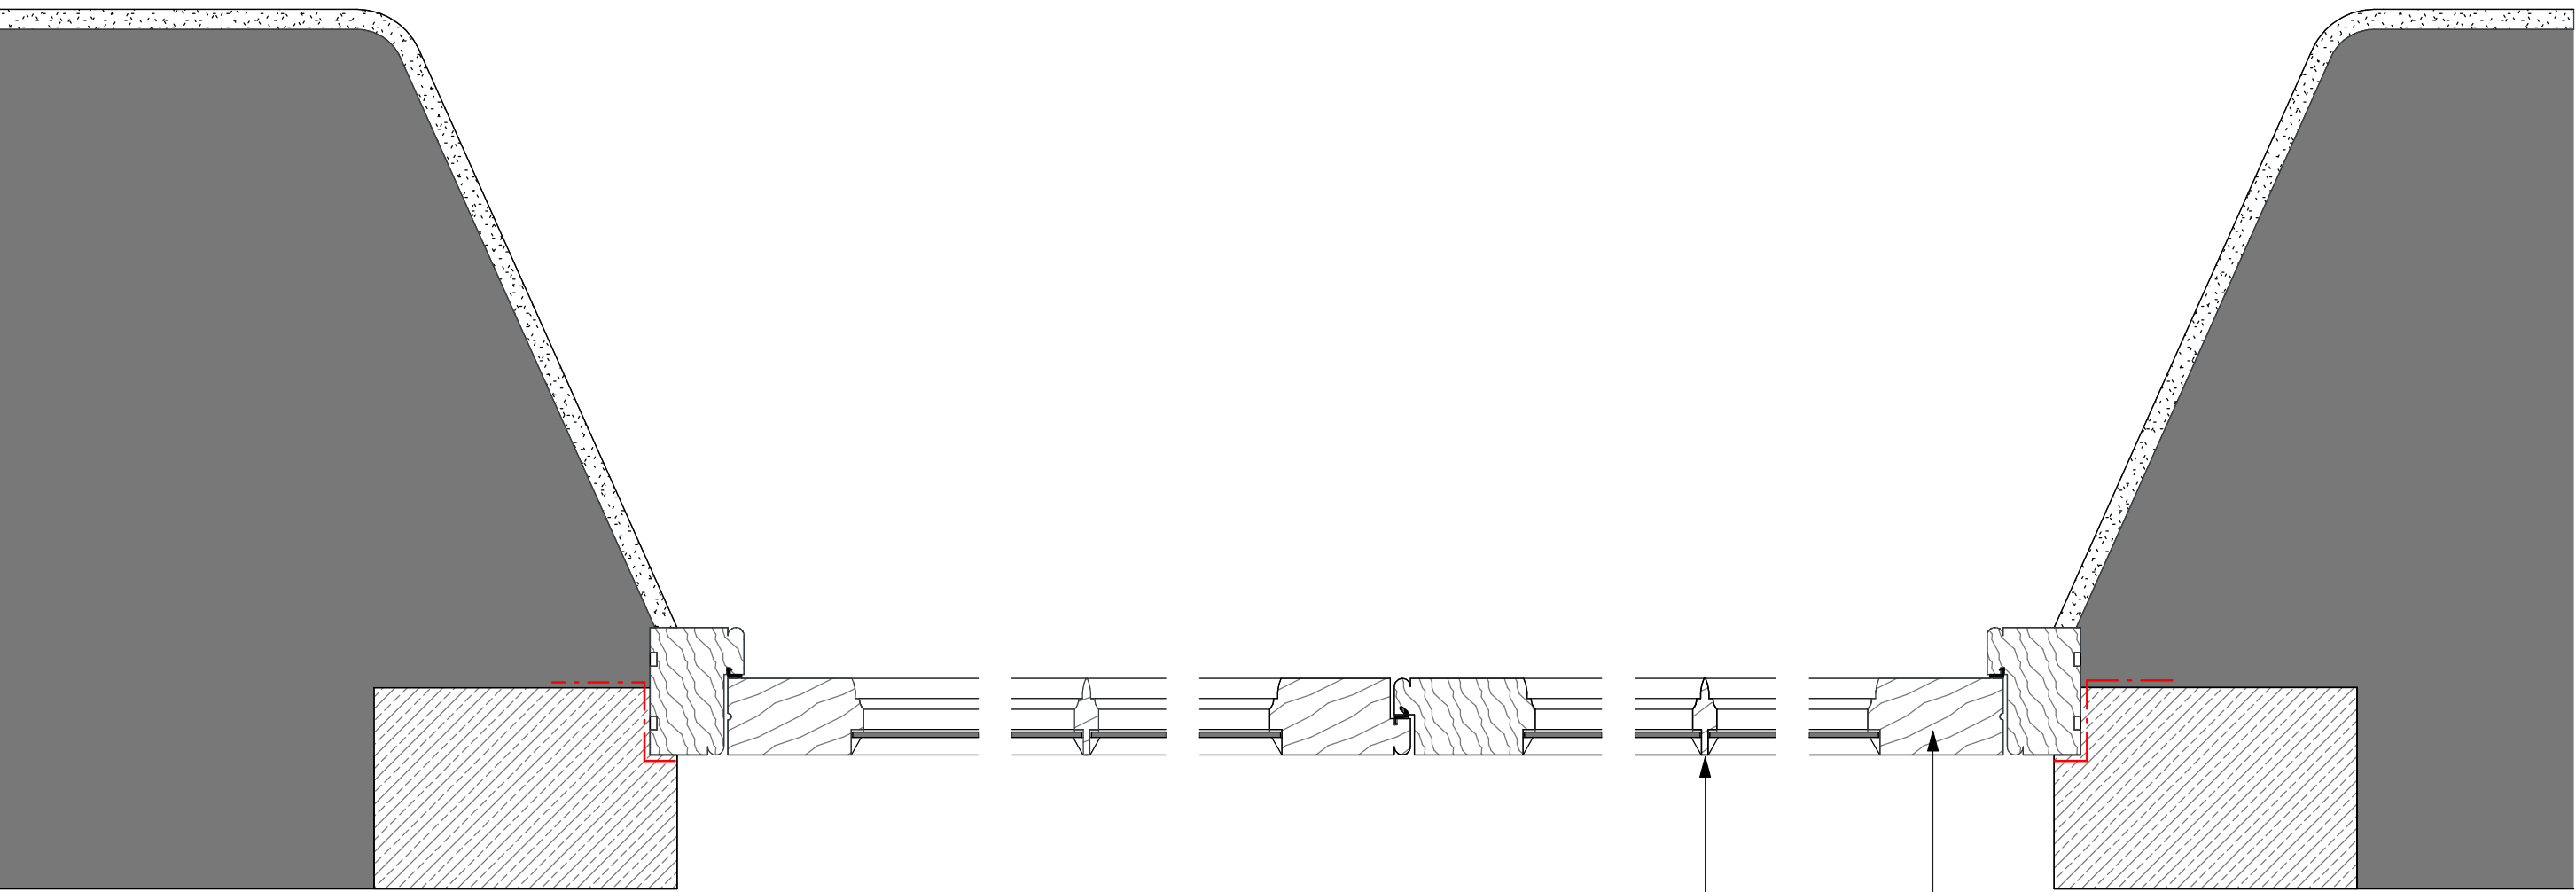

HORIZONTAL SECTION (MID LEVEL) - 1:5

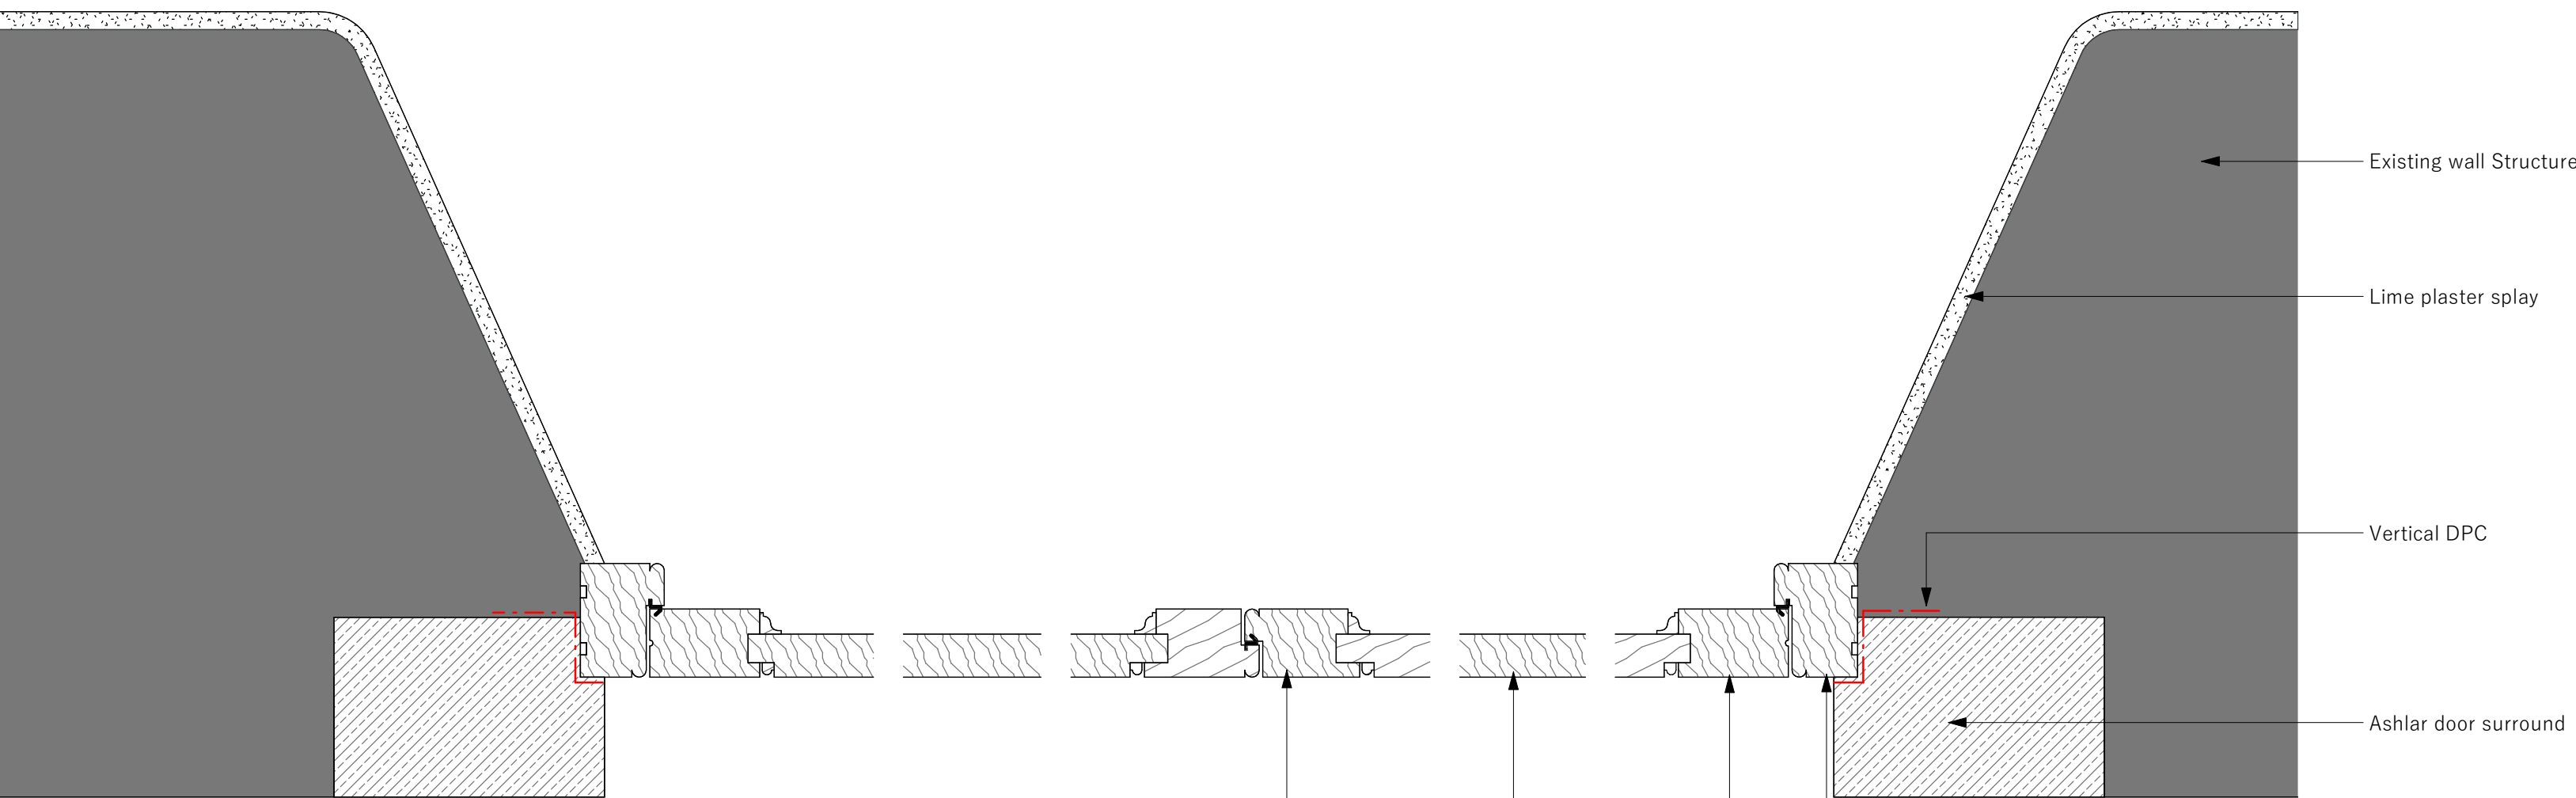

HORIZONTAL SECTION (LOW LEVEL) - 1:5

0 0.05 0.1 0.15 0.25m

Fan light jamb to match existing

Glazing bar to match existing

Style to match existing

Timber Glazing bar

Existing wall Structure

Lime plaster splay

Vertical DPC


Ashlar door surround

Jamb to match existing

Style to match existing

Bottom panel to match existing

Meeting rail to match existing

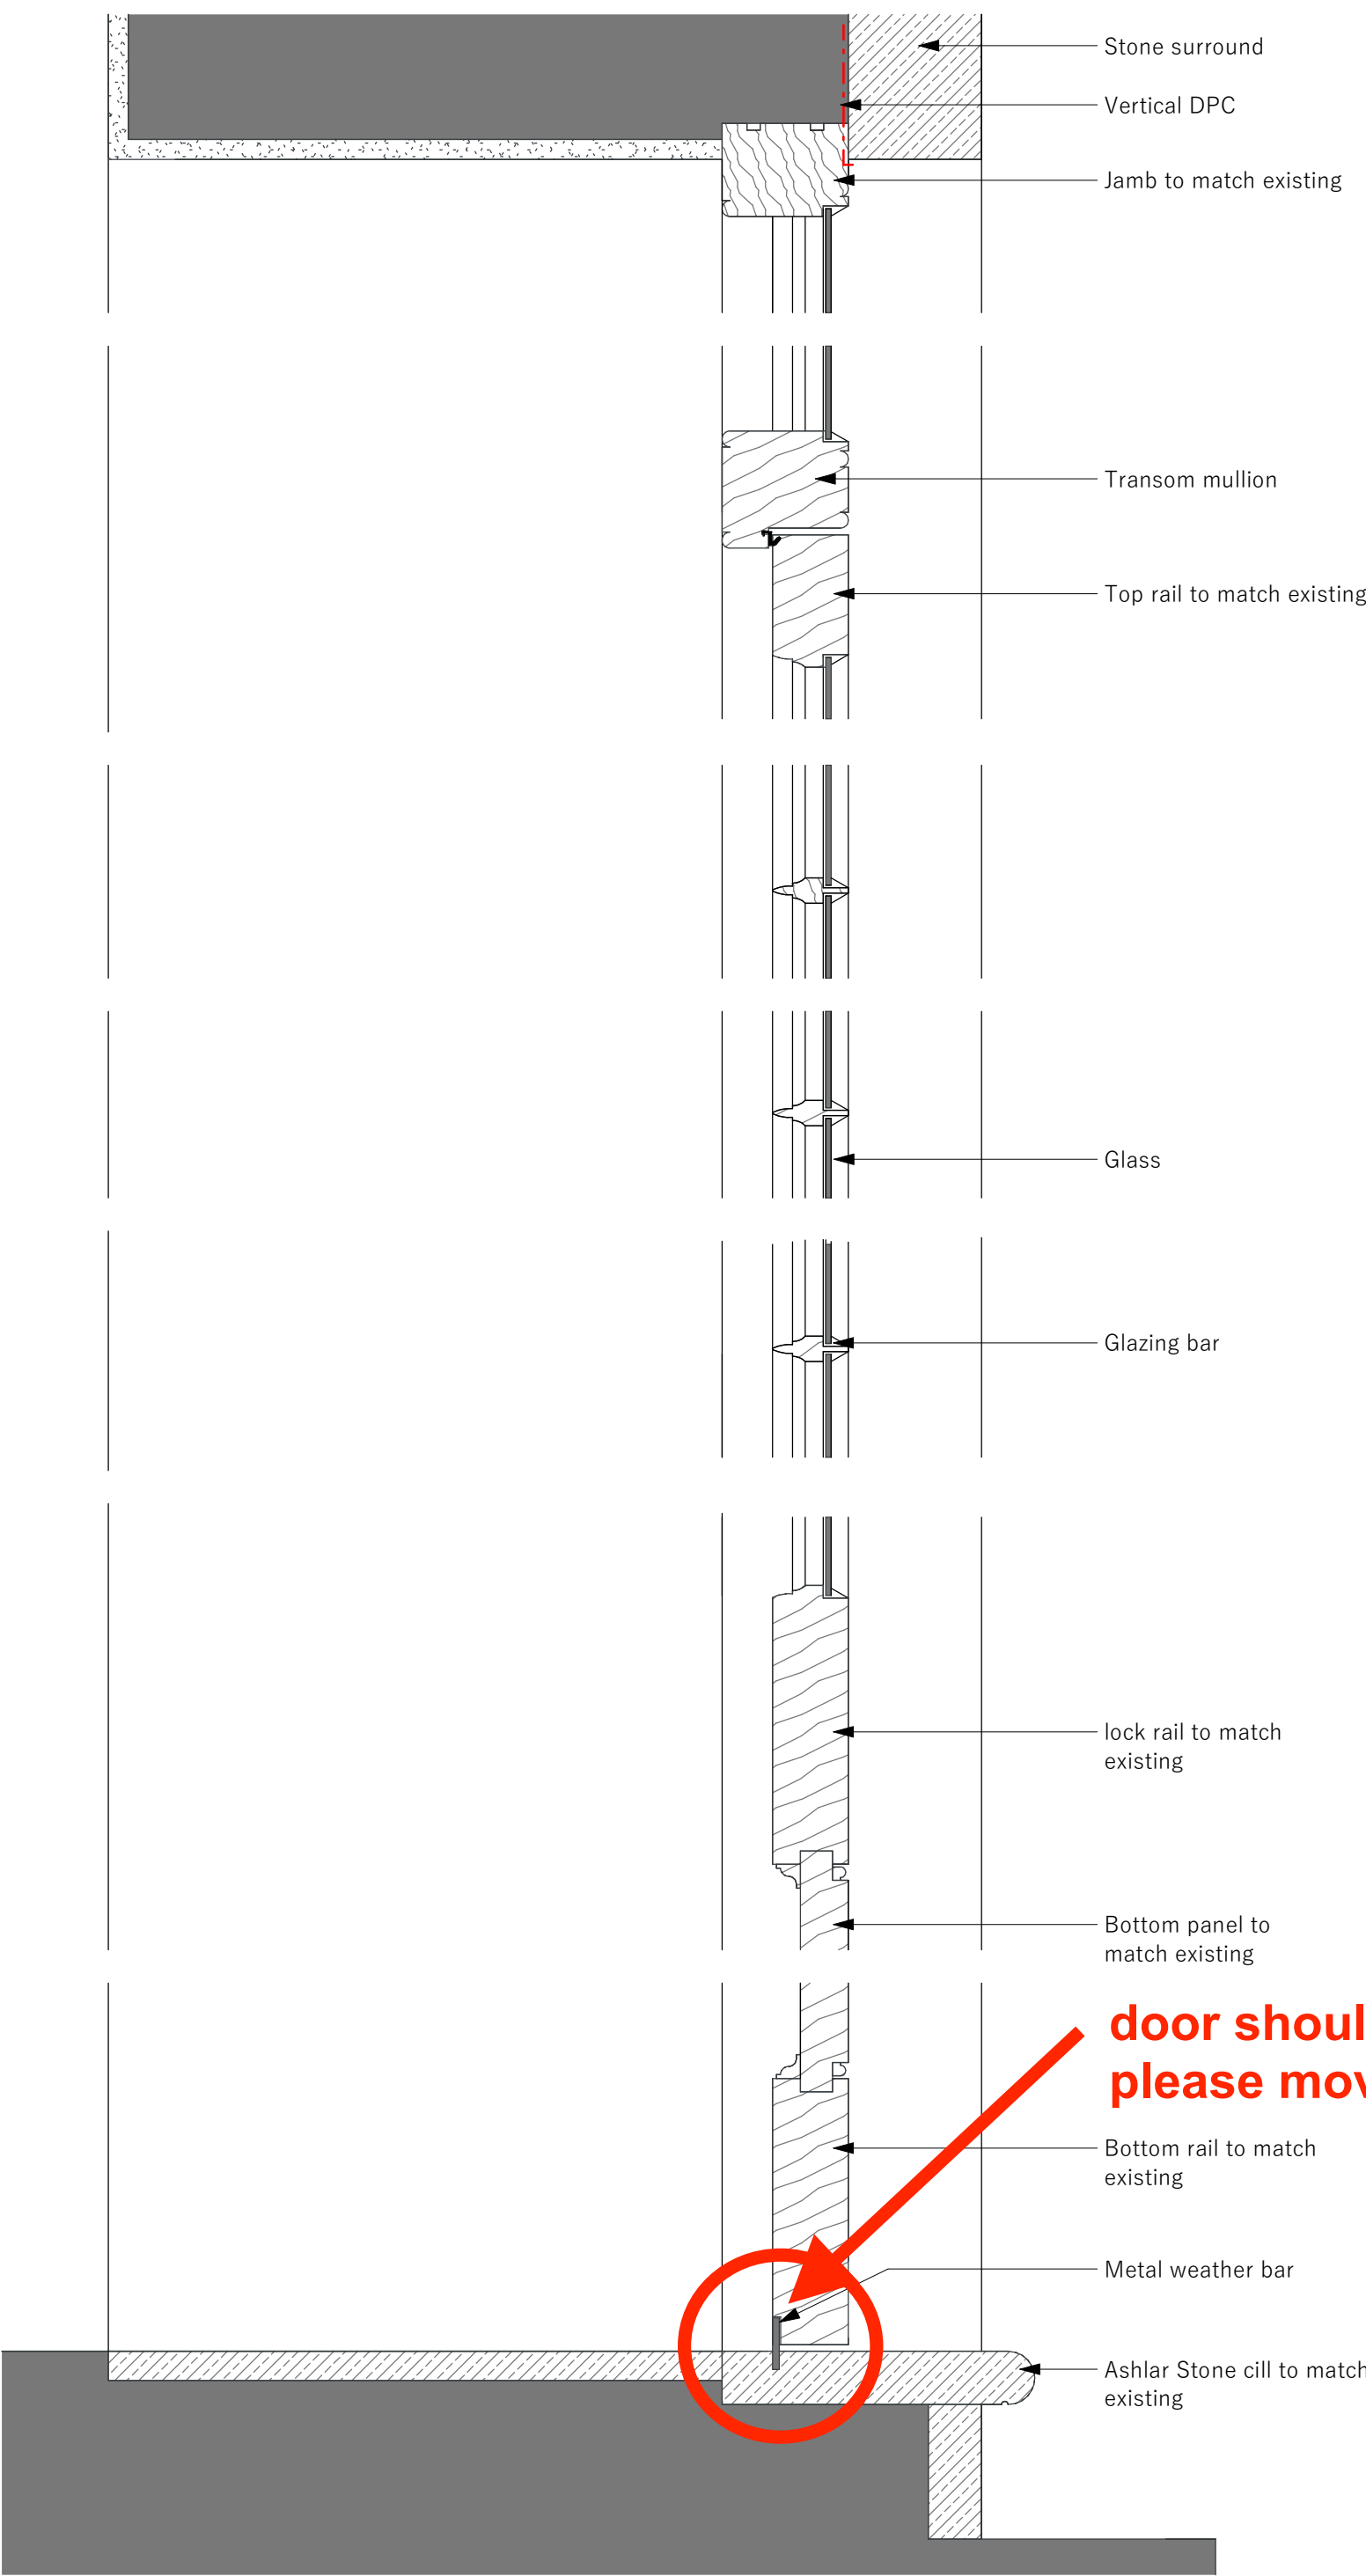

Stone surround

Vertical DPC

Jamb to match existing

Transom mullion

Top rail to match existing

Glass

Glazing bar

lock rail to match existing

Bottom panel to match existing


Bottom rail to match existing

Metal weather bar

Ashlar Stone cill to match existing

door should not be rebated
please move weather bar back

VERTICAL SECTION - 1:5

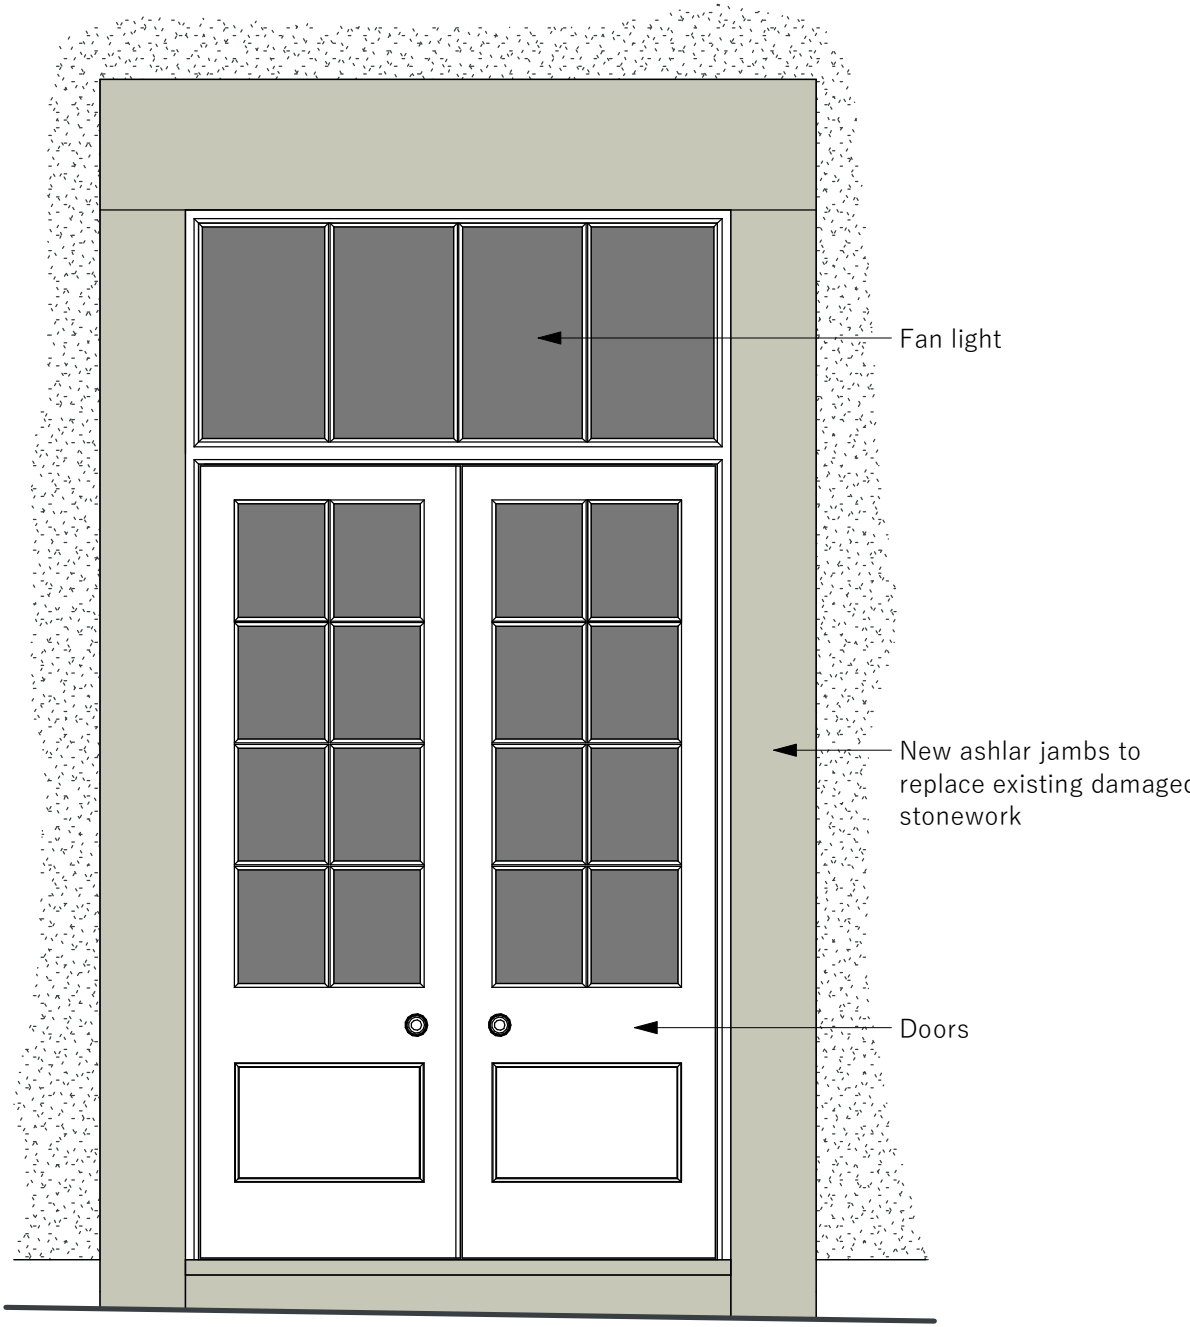

DOOR ELEVATION - 1:20

0 0.2 0.4 0.6 1m

Fan light

New ashlar jambs to
replace existing damaged
stonework

Doors

soloarc
www.soloarc.co.uk 07775618238

General Notes

Do not scale from this drawing except for planning purposes. All dimensions of existing buildings must be verified on site by contractor. This drawing is to be used in conjunction with all other drawings, specifications and general project conditions. All designs, service routes and locations are subject to confirmation and for approval by a statutory body, highway and/or building control. The Contractor is responsible for checking all drawings for dimensional and co-ordination accuracy prior to construction. Any discrepancy between the details shown and those by others are to be reported immediately to the architect. This drawing has been produced from the serviceable drawings issued by the client or their representatives. All locations, locations and measurements are preliminary and are to be subject to a detailed survey by the Contractor before construction commences.

All dimensions are in millimetres unless stated otherwise. This drawing is issued only for the purpose stated. All dimensions are to structural elements and not finished faces.
© Robert Ltd Registered in England & Wales. Company No. 1281082. This drawing is copyright protected and may not be reused or reproduced in whole or in part without the express written permission of Robert Ltd.

No

Description

Date

Drawing Title

External Kitchen Door

Client

Mr James Fisher

Project Address

Home Farm House, Upper North,
Wraxell, SN14 7AG

Scale

As indicated

@A1

Issued For

PLANNING

Job Number

2025-09-0006

Drawing Number

102

Revision