


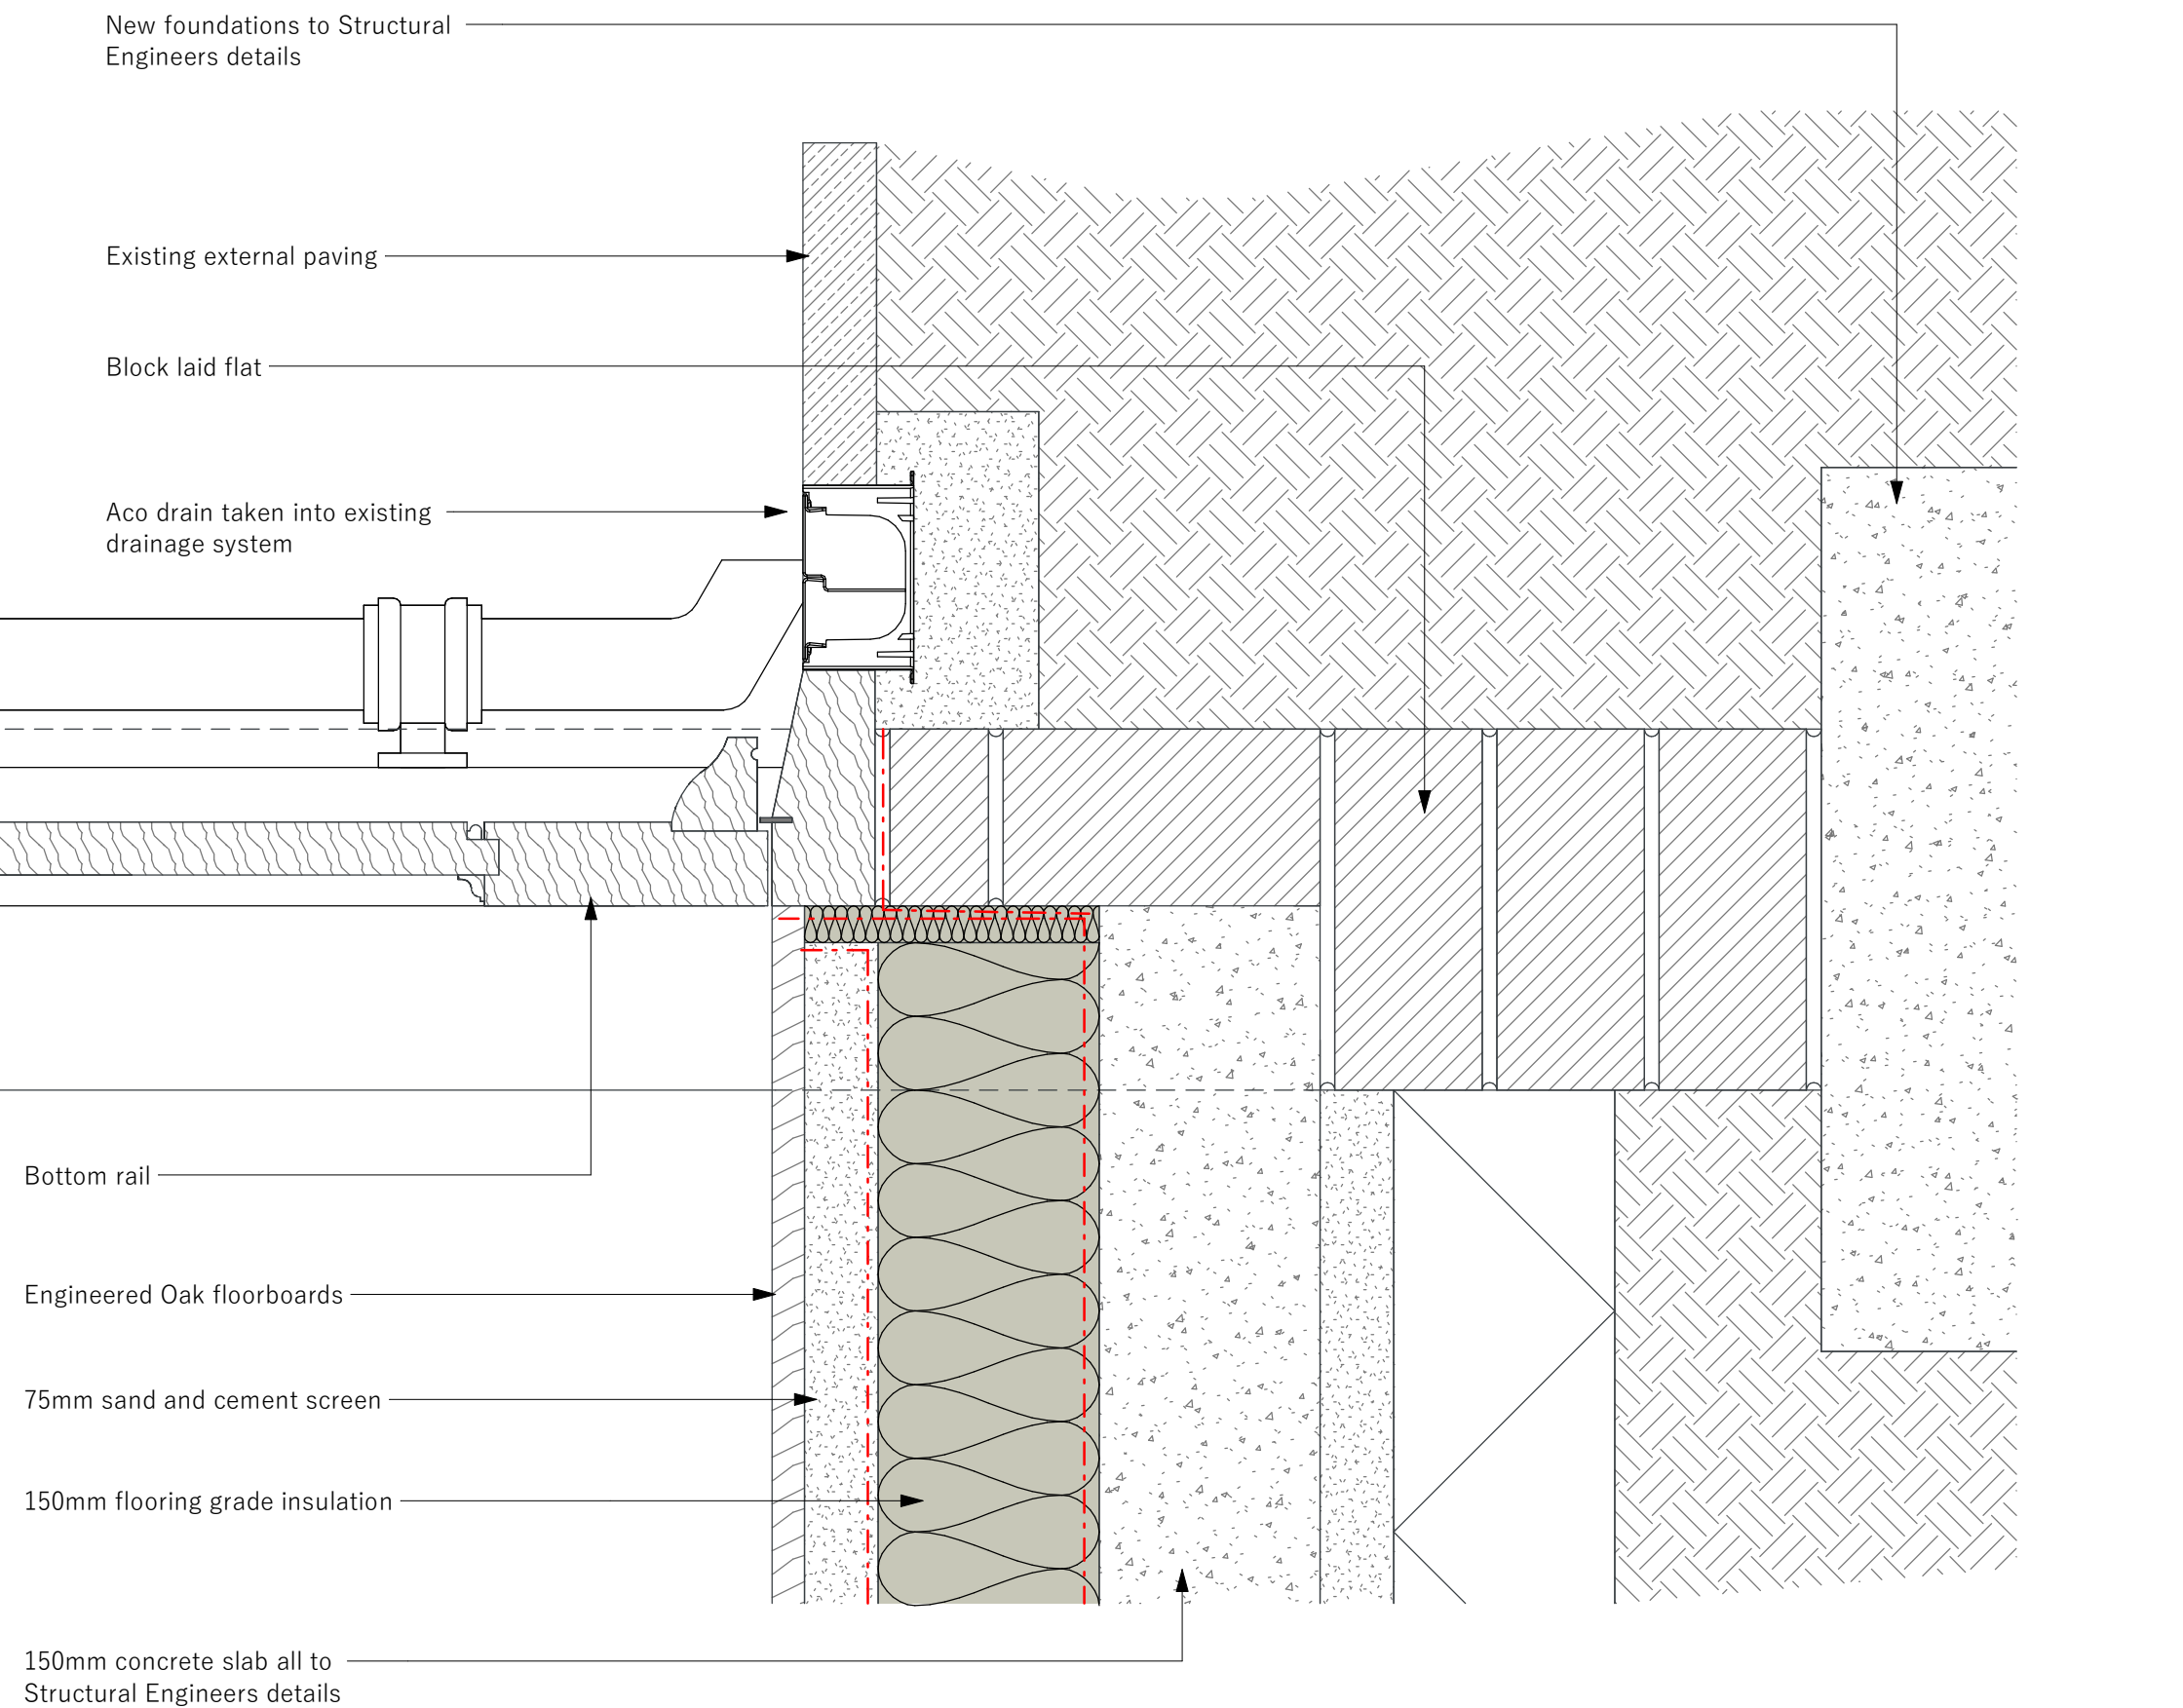

ELEVATION - 1:25

soloarc
www.soloarc.co.uk 07775618238

General Notes

Not to scale from this drawing except for planning purposes. All dimensions of existing buildings must be verified on site by contractor. This drawing is to be read in conjunction with all other drawings, specifications and general project conditions. All design, service routes and locations are subject to confirmation and/or approval by a statutory body, highways and/or building control. The contractor is responsible for checking all drawing for dimensional and co-ordinates accuracy prior to construction. Any discrepancy between the details shown and those by others are to be reported immediately in writing. This drawing has been prepared from site surveys and/or drawings supplied by the client or their representatives. All boundaries, locations and measurements are preliminary and are to be subject to a detailed survey by the Contractor before construction commences.

All dimensions are in millimetres unless stated otherwise. This drawing is issued only for the purpose stated. All dimensions are to structural elements and not finished faces.

© Solihull LIA. Registered in England & Wales. Company No. 13991662. This drawing is copyright protected and may not be reused or reproduced in whole or in part without the express written permission of Solihull LIA.

No.	Description	Date
Drawing Title		
Infirl Extension - Details - Sheet 1		
Client	Project Address	
Mr James Fisher	Home Farm House, Upper North, Wrexell, SN14 7AG	
Scale	As indicated	@A1
Job Number	2025-09-0006	Issued For
	Drawing Number	PLANNING
		Revision