


Legend

● Existing tank

▤ New Discharge Components

■ New STP

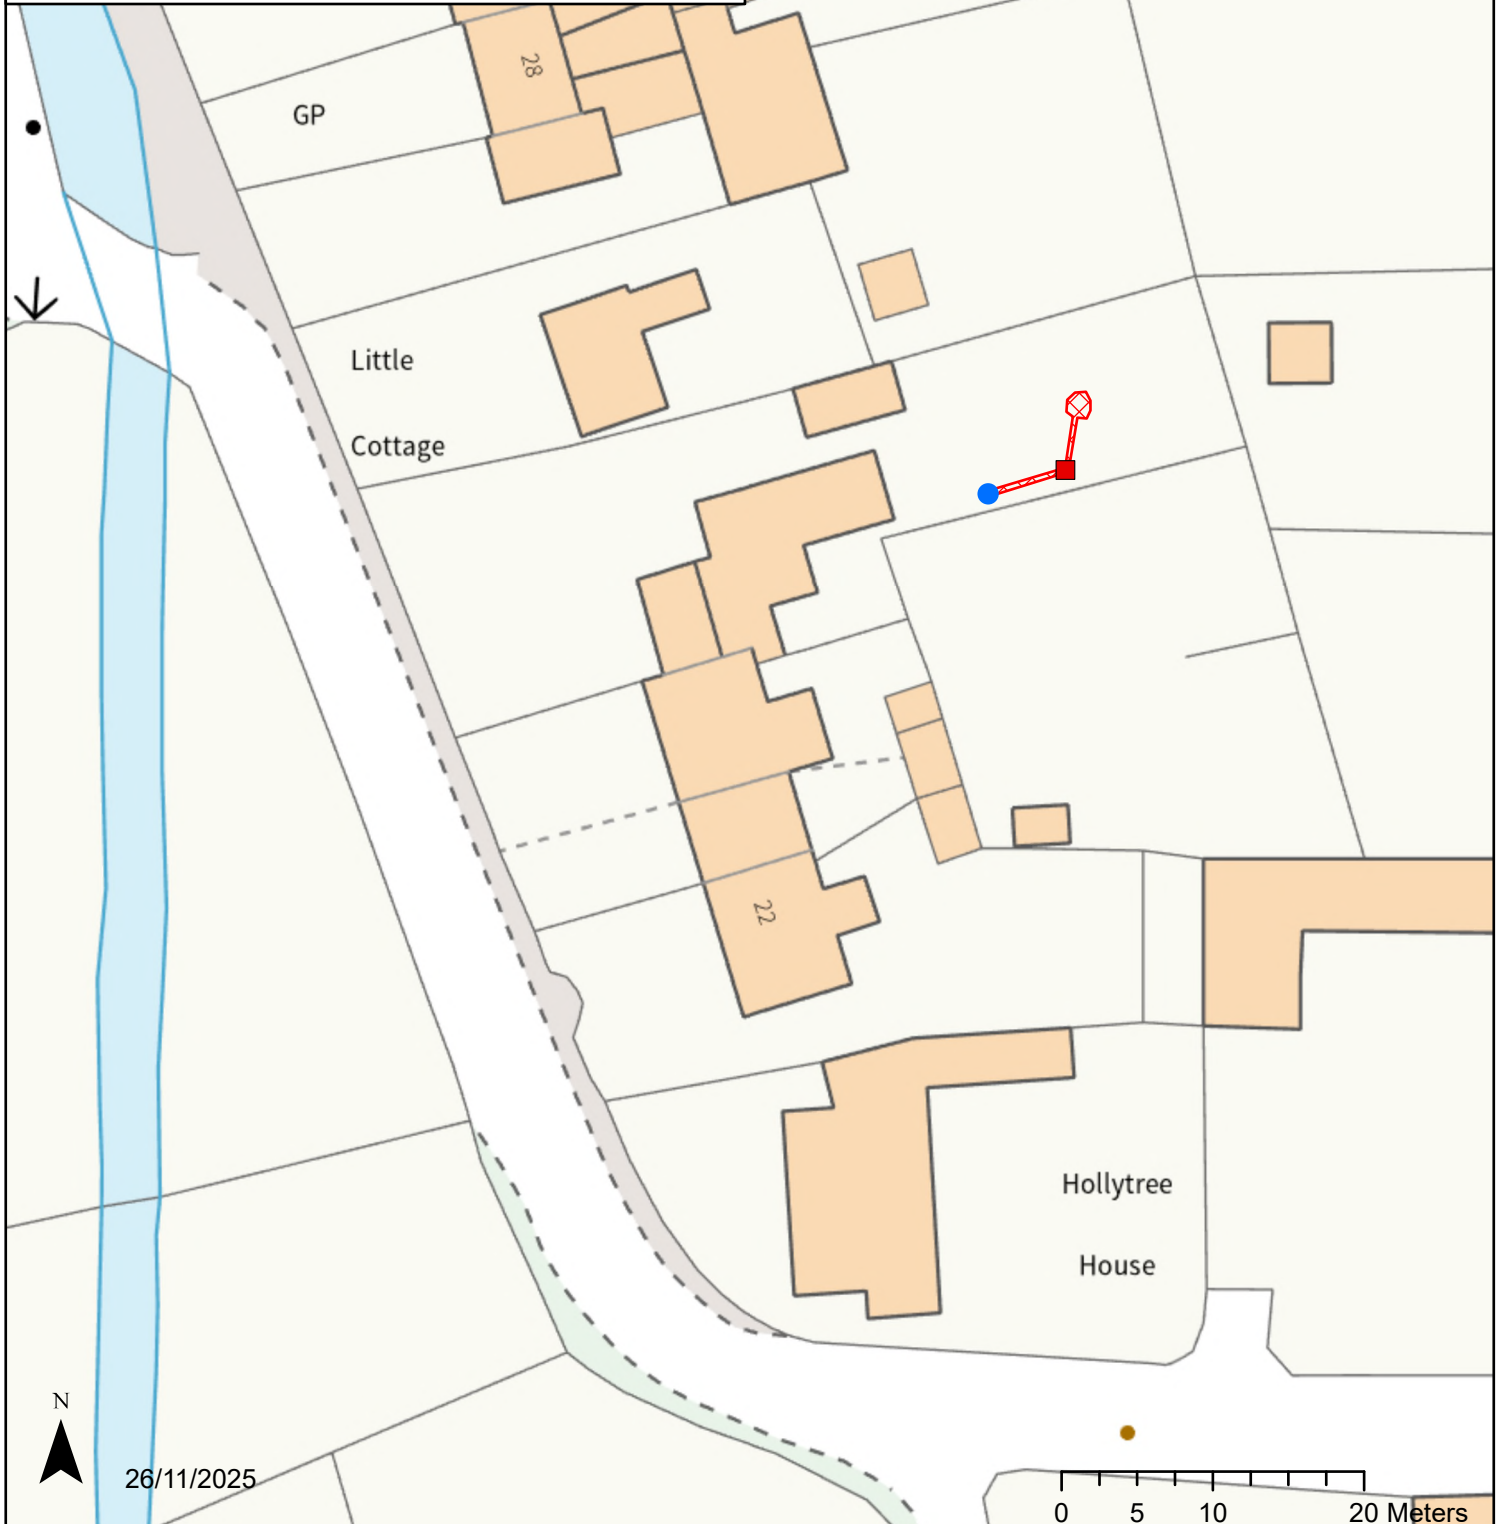

REVAMP YOUR TANK

Project: Tuppney Cottage, 25 Cholderton, SP4 0DL

Contractor: Libra

Scale: 1:500

Wiltshire Council