




SCALE 1:10

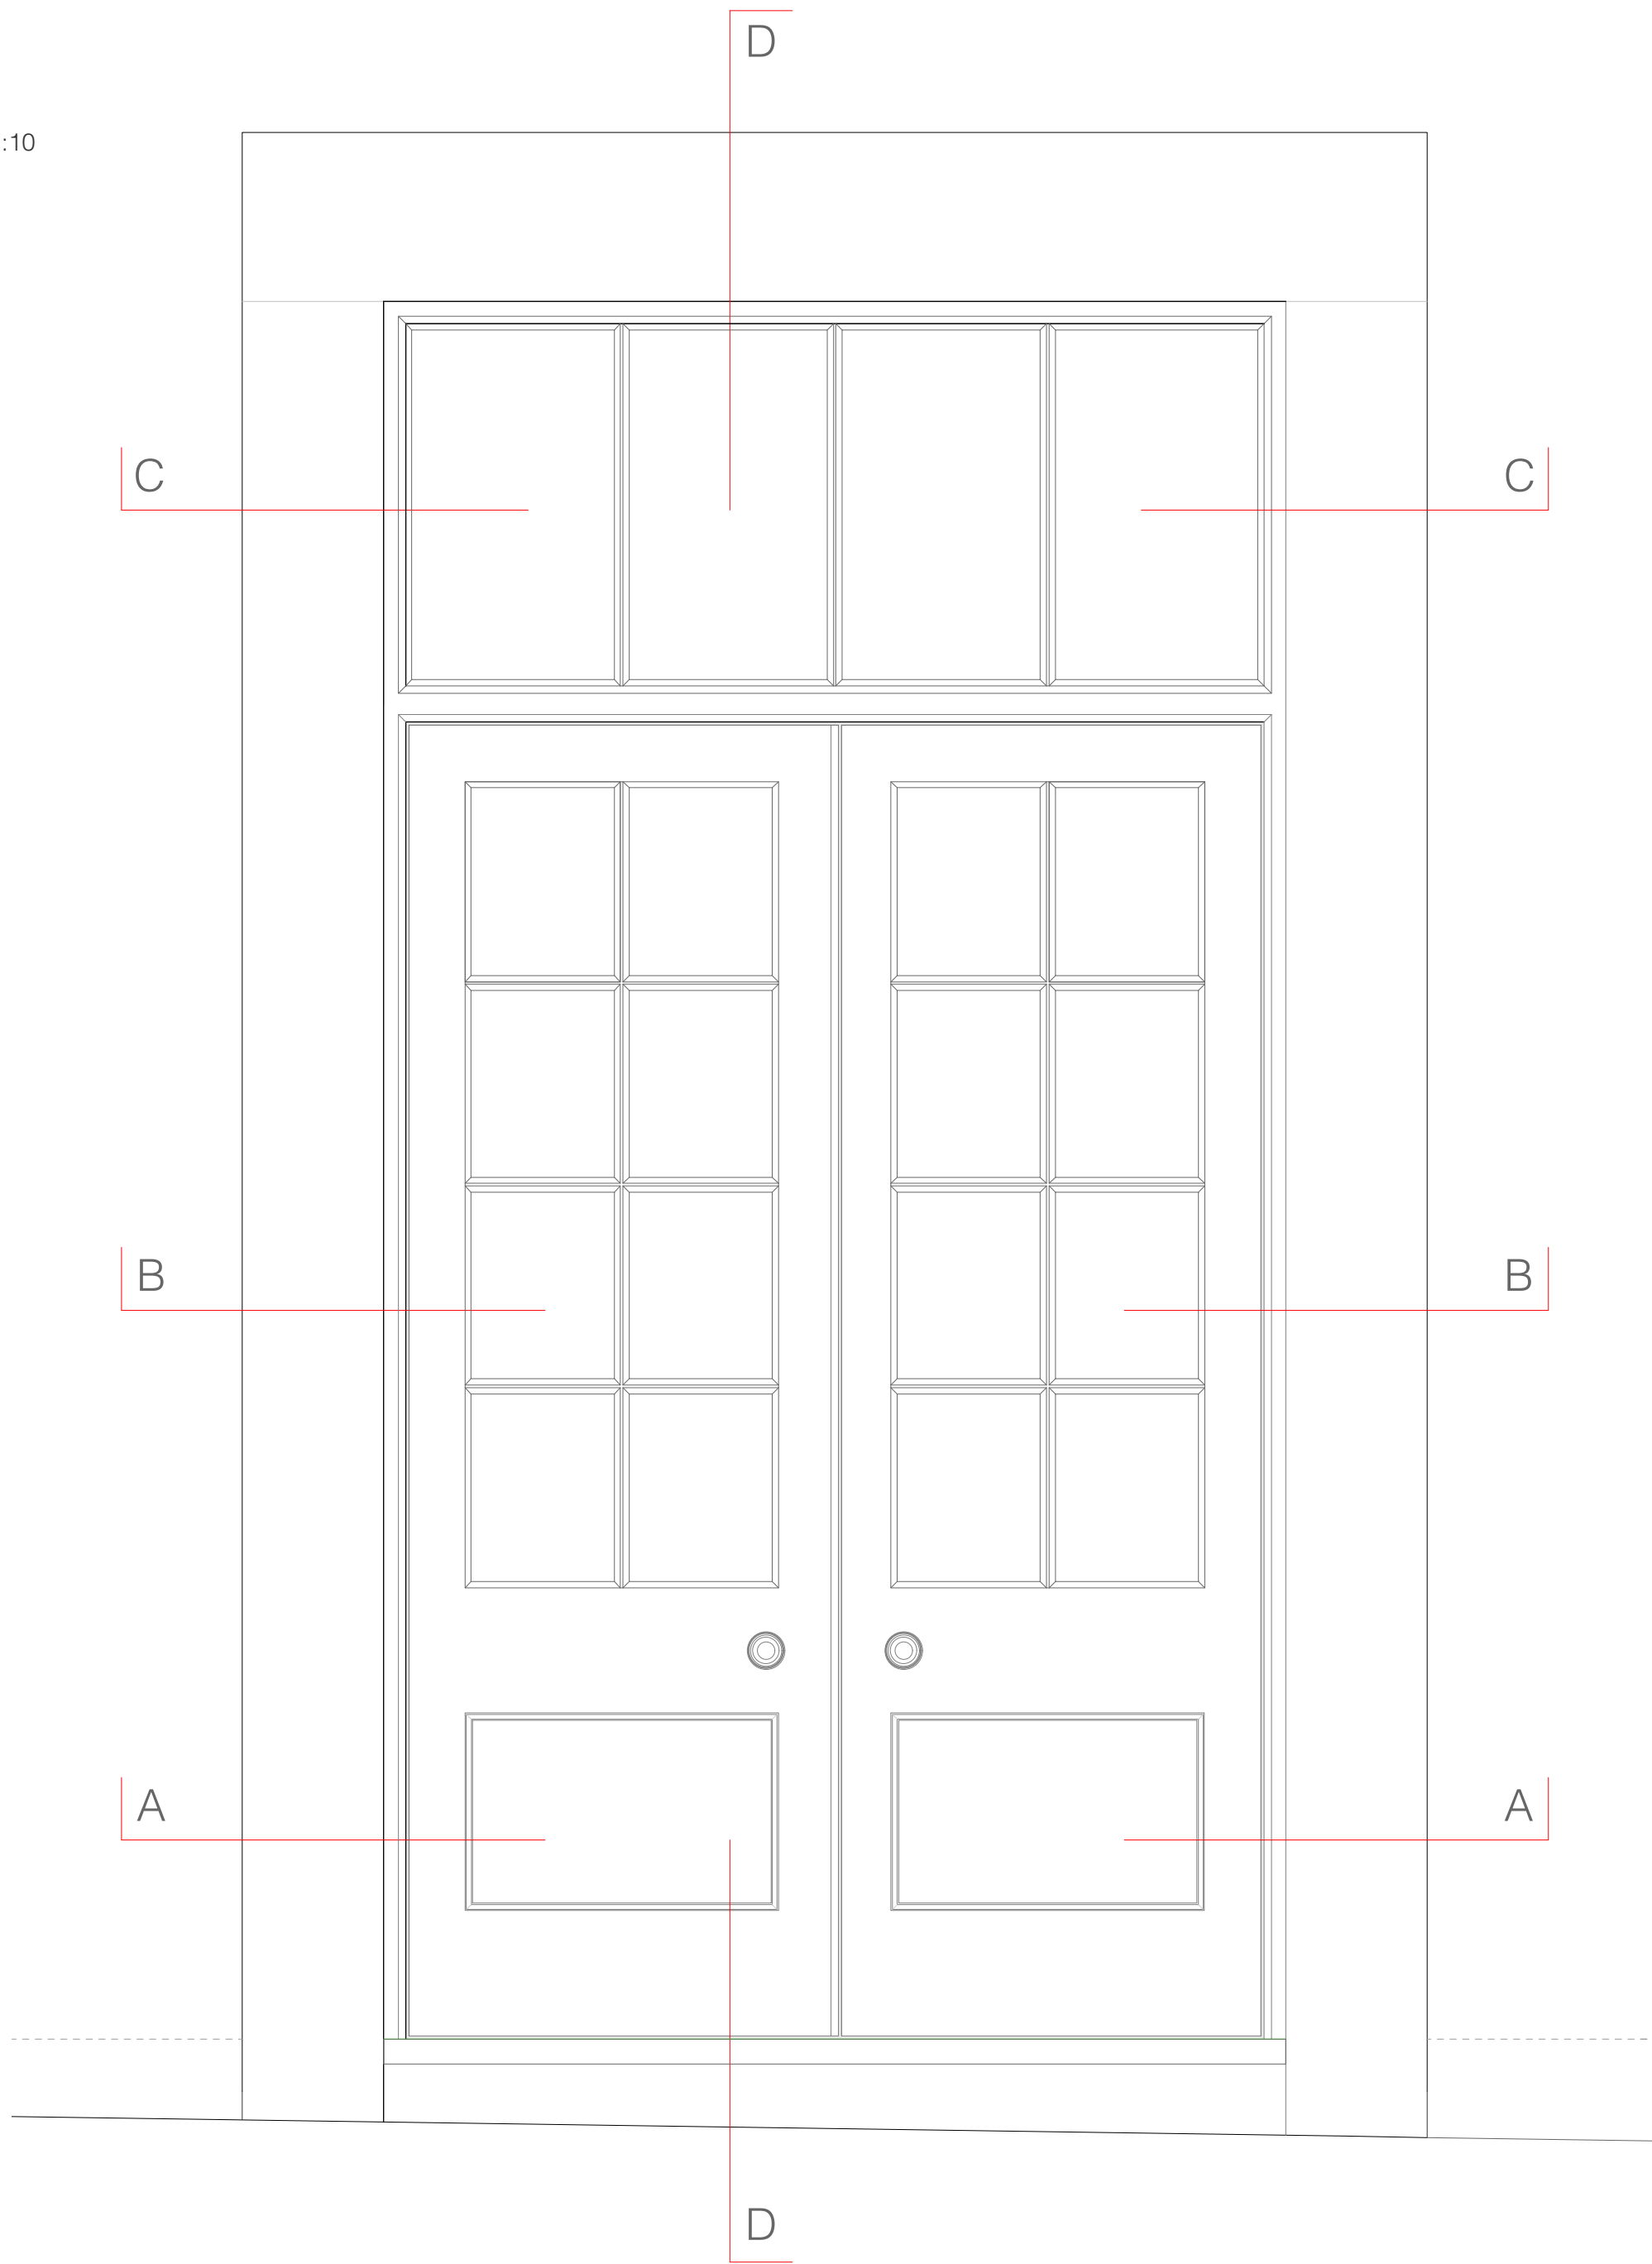

SCALE 1:10


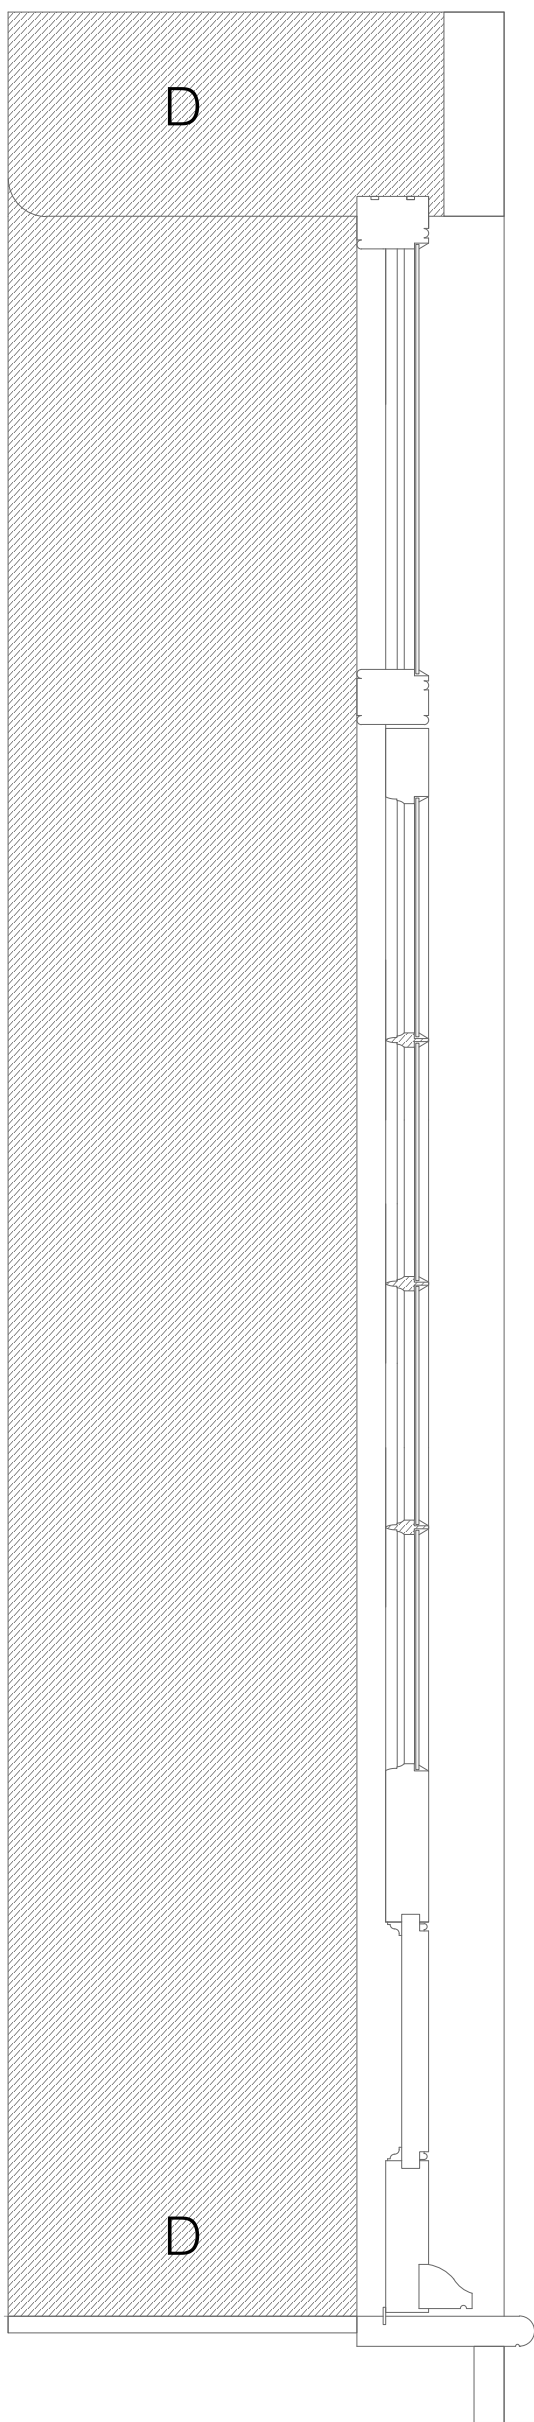


glazing bar & 4mm float glass


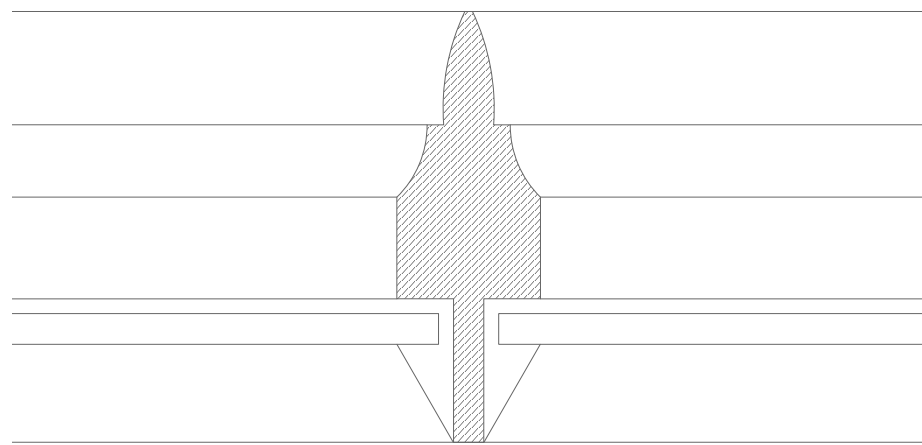


SCALE 1:1

SCALE 1:10

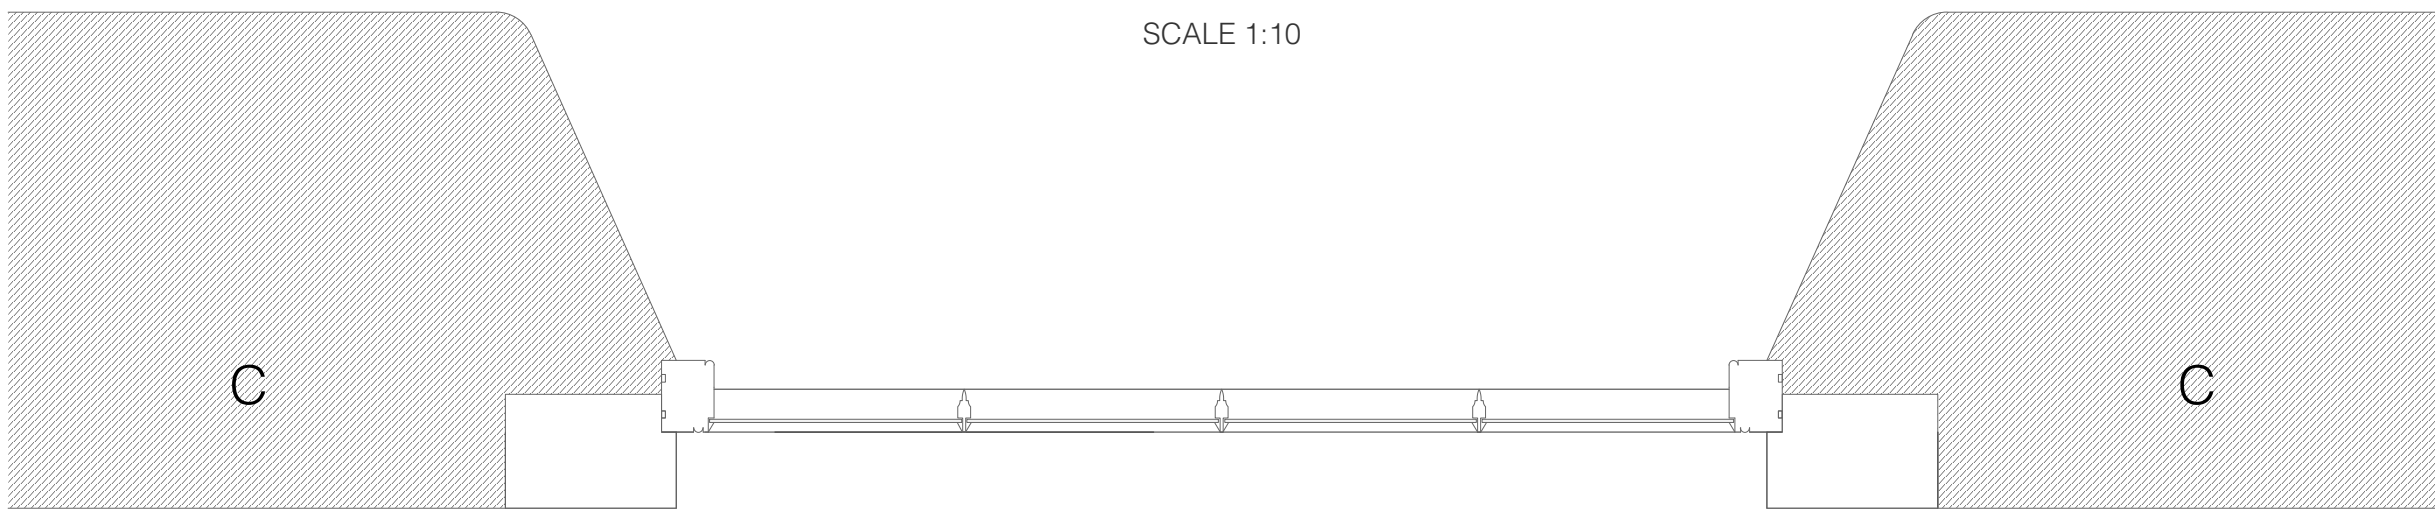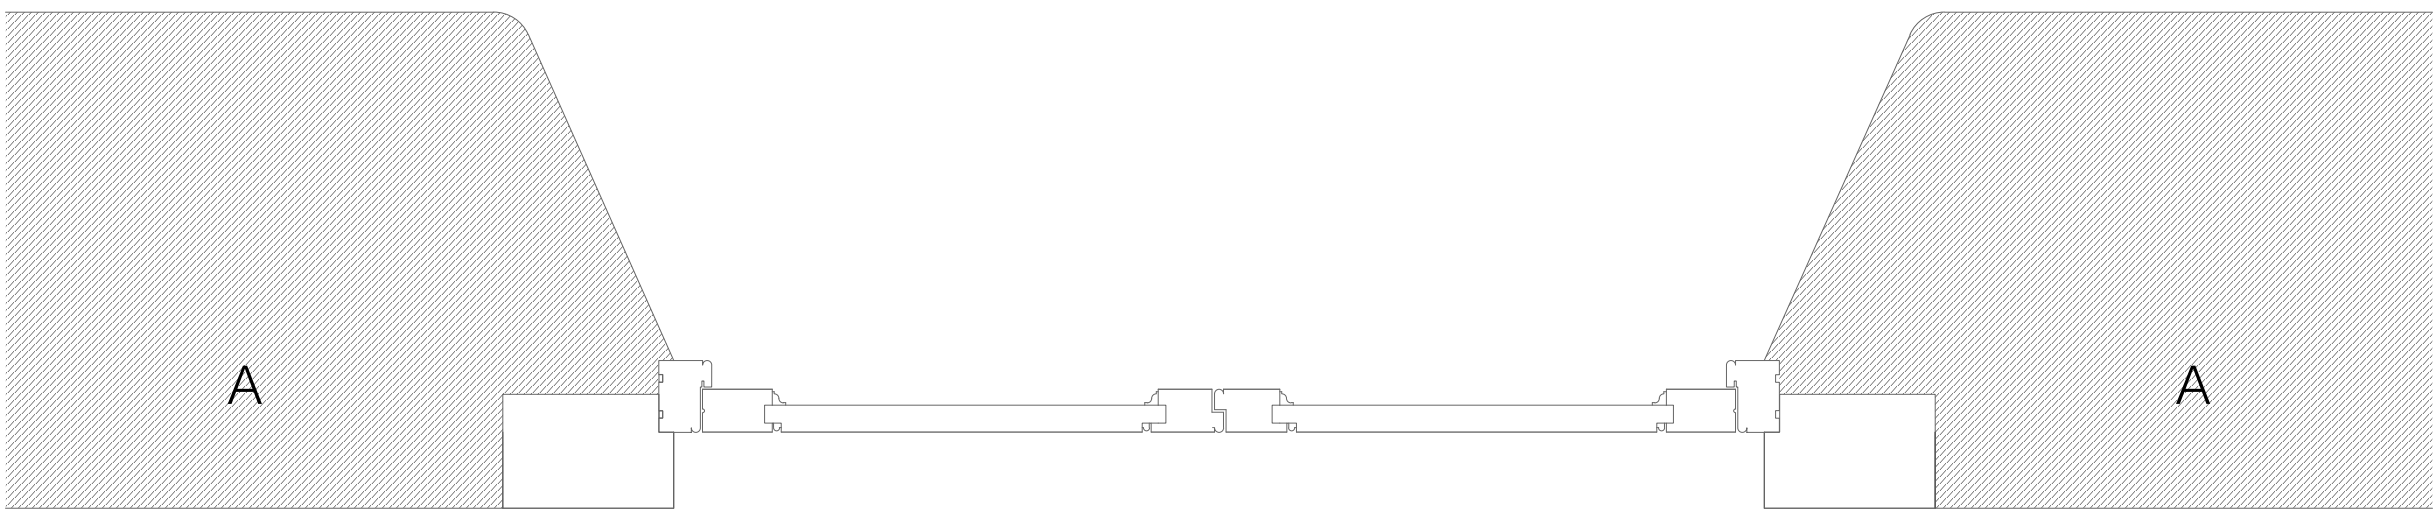

SCALE 1:10

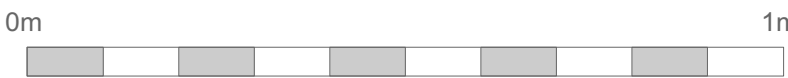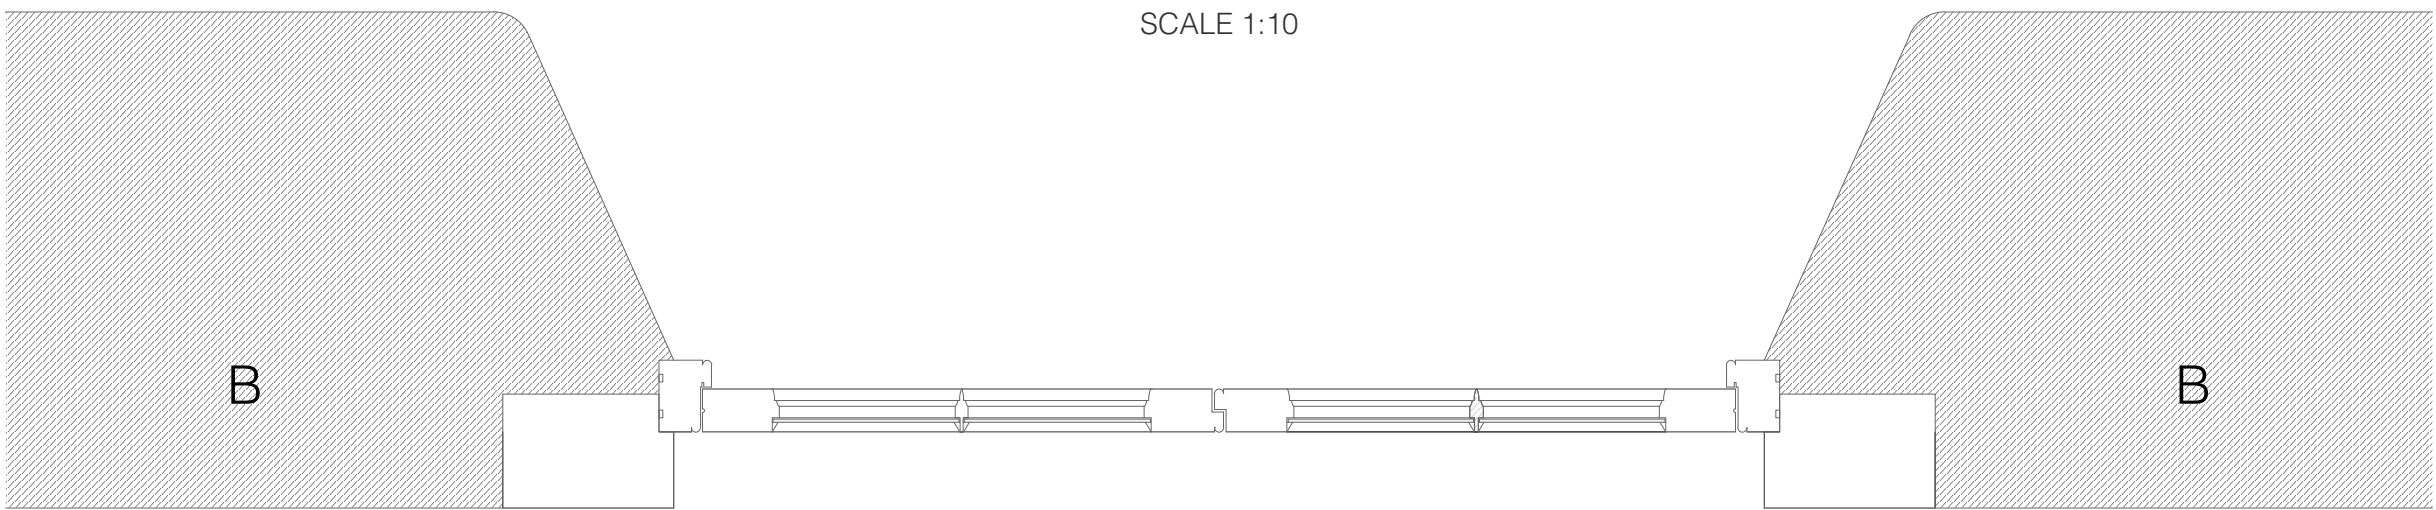


Survey supplied by: South West Surveys Ltd.

GENERAL NOTES:

1. This drawing is to be read in conjunction with consultants other documents and drawings
2. Check site conditions prior to commencement of work
3. Discrepancies must be reported directly to the Designer
4. Do not scale off this drawing - use figured dimensions only

Rev: Date: Notes:

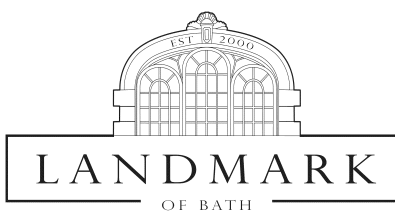

Plough Cottage, West Kingdon, Wiltshire, SN14 7JE
Office: +44(0)1225 220 280 | Email: info@landmarkofbath.co.uk
www.landmarkofbath.co.uk

Project
Home Farm House, Upper North Wraxall, SN14 7AG

Client
James & Helena Fisher

Title
Kitchen Door Details

DWG No. PF.22.KDD.00 Revision 00

Scale 1:10, 1:1 Paper Size A1

Date 28 / 02 / 2022 Drawn By JW

COPYRIGHT LANDMARK OF BATH, 2022