


Site at Widham Farm, Purton.

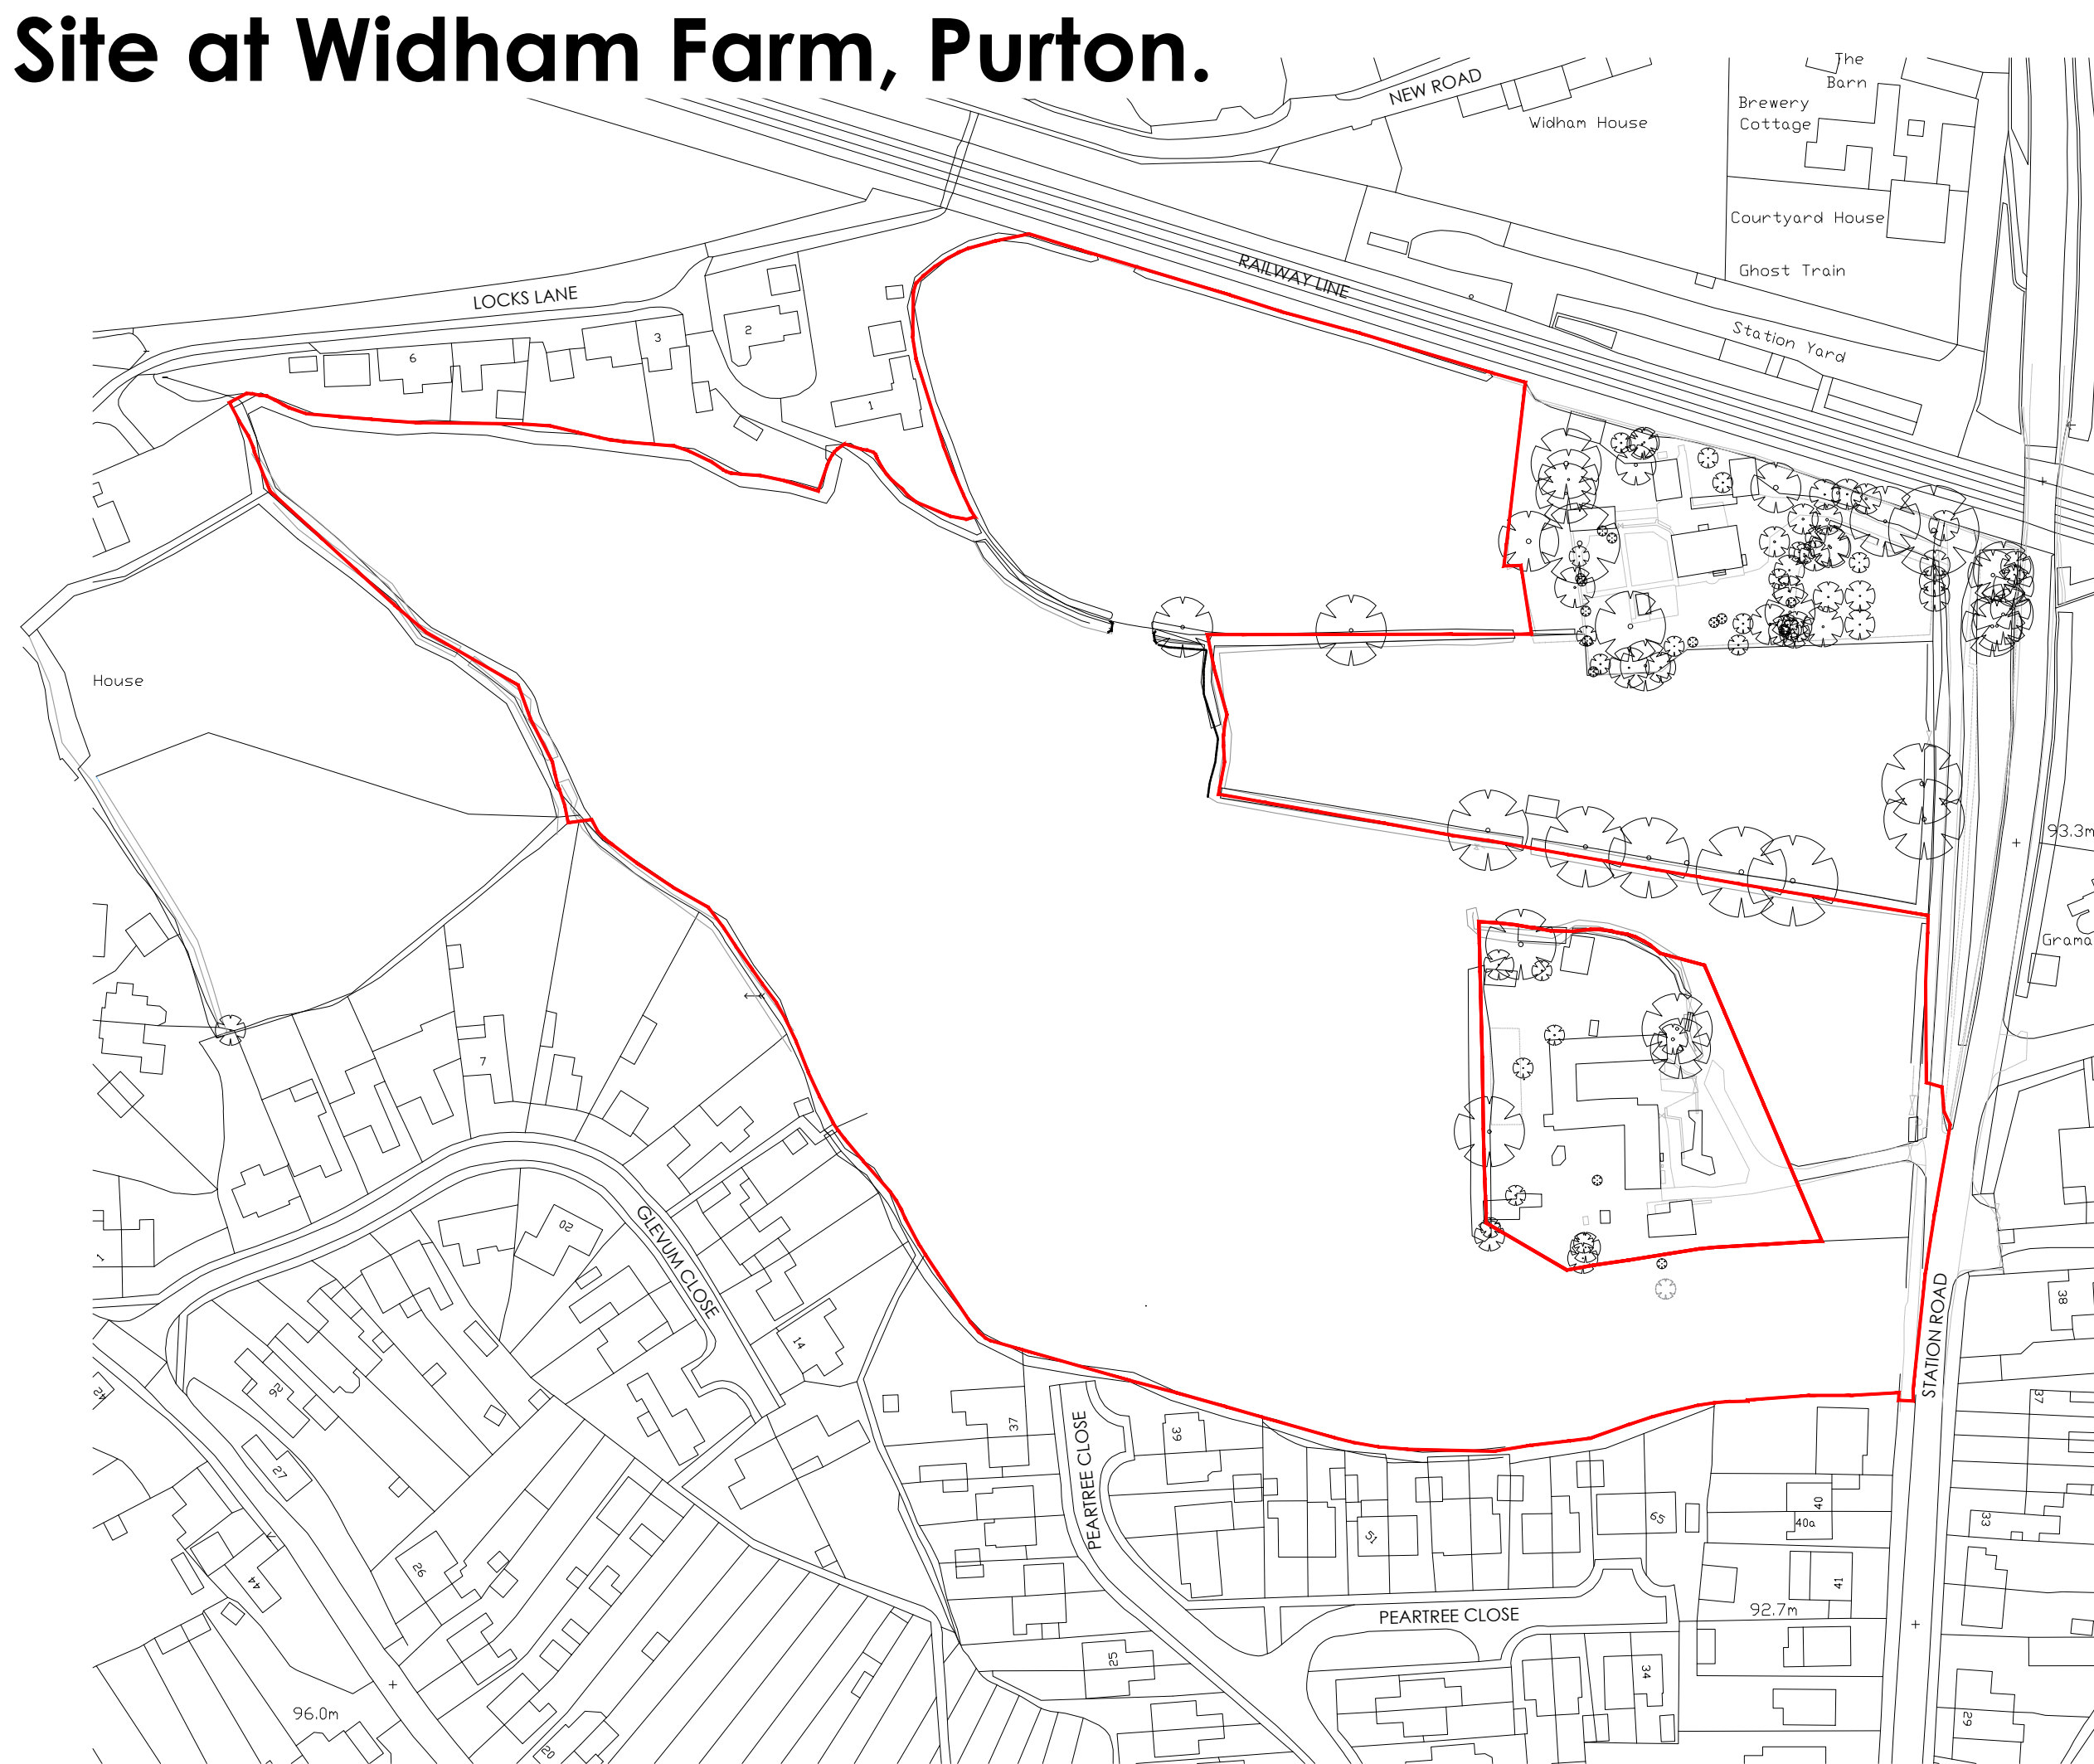

A	15.02.23	Low stone walls added to the front of plots 2, 16, 37, 47 & 56. Rear screenwall to the rear of plot 36 amended. Plot 39 boundary changed to a screenwall. Road junctions adjacent to plots 33 & 43 amended. Grass verge and traffic calming adjacent to the entrance removed Road narrowings adjacent to plots 2 & 31 removed in accordance with highways authority requirements. Employment layout design updated following feedback from the LA. Plot 49 handed to provide side windows. Accommodation Schedule updated. Buffer to stream amended. Maintenance Gates added to landscape buffers on boundaries. Gardens to plots 25, 26 56 & 57 split up to provide separate amenity spaces. Landscape design updated.	PT/TU
---	----------	---	-------

Revision	Date	Amendment	Initials



Quest House
St Mellons Business Park
Fortran Road
Cardiff CF3 0EY

Architecture & Civil Engineering

project title
SITE AT WIDHAM FARM, PURTON.

drawing title SITE LOCATION PLAN	date 05.08.22
scale 1:1250 @ A3	drawn by PT

status	drawing number PURT-15-04-01	revision A
--------	--	----------------------

Do NOT scale off this drawing. Check dimensions before use and notify Think Urban Design Ltd. of any discrepancies immediately. Contractors, subcontractors and suppliers must verify all dimensions supplied on the drawings and on site before commencing works. Check the contents of this drawing and any tabular information before ordering materials. © Think Urban Design Ltd.



Severn Valley
1st Floor, Building 2, Great Park Court,
Almondsbury Business Park, Bristol BS32 4PY