


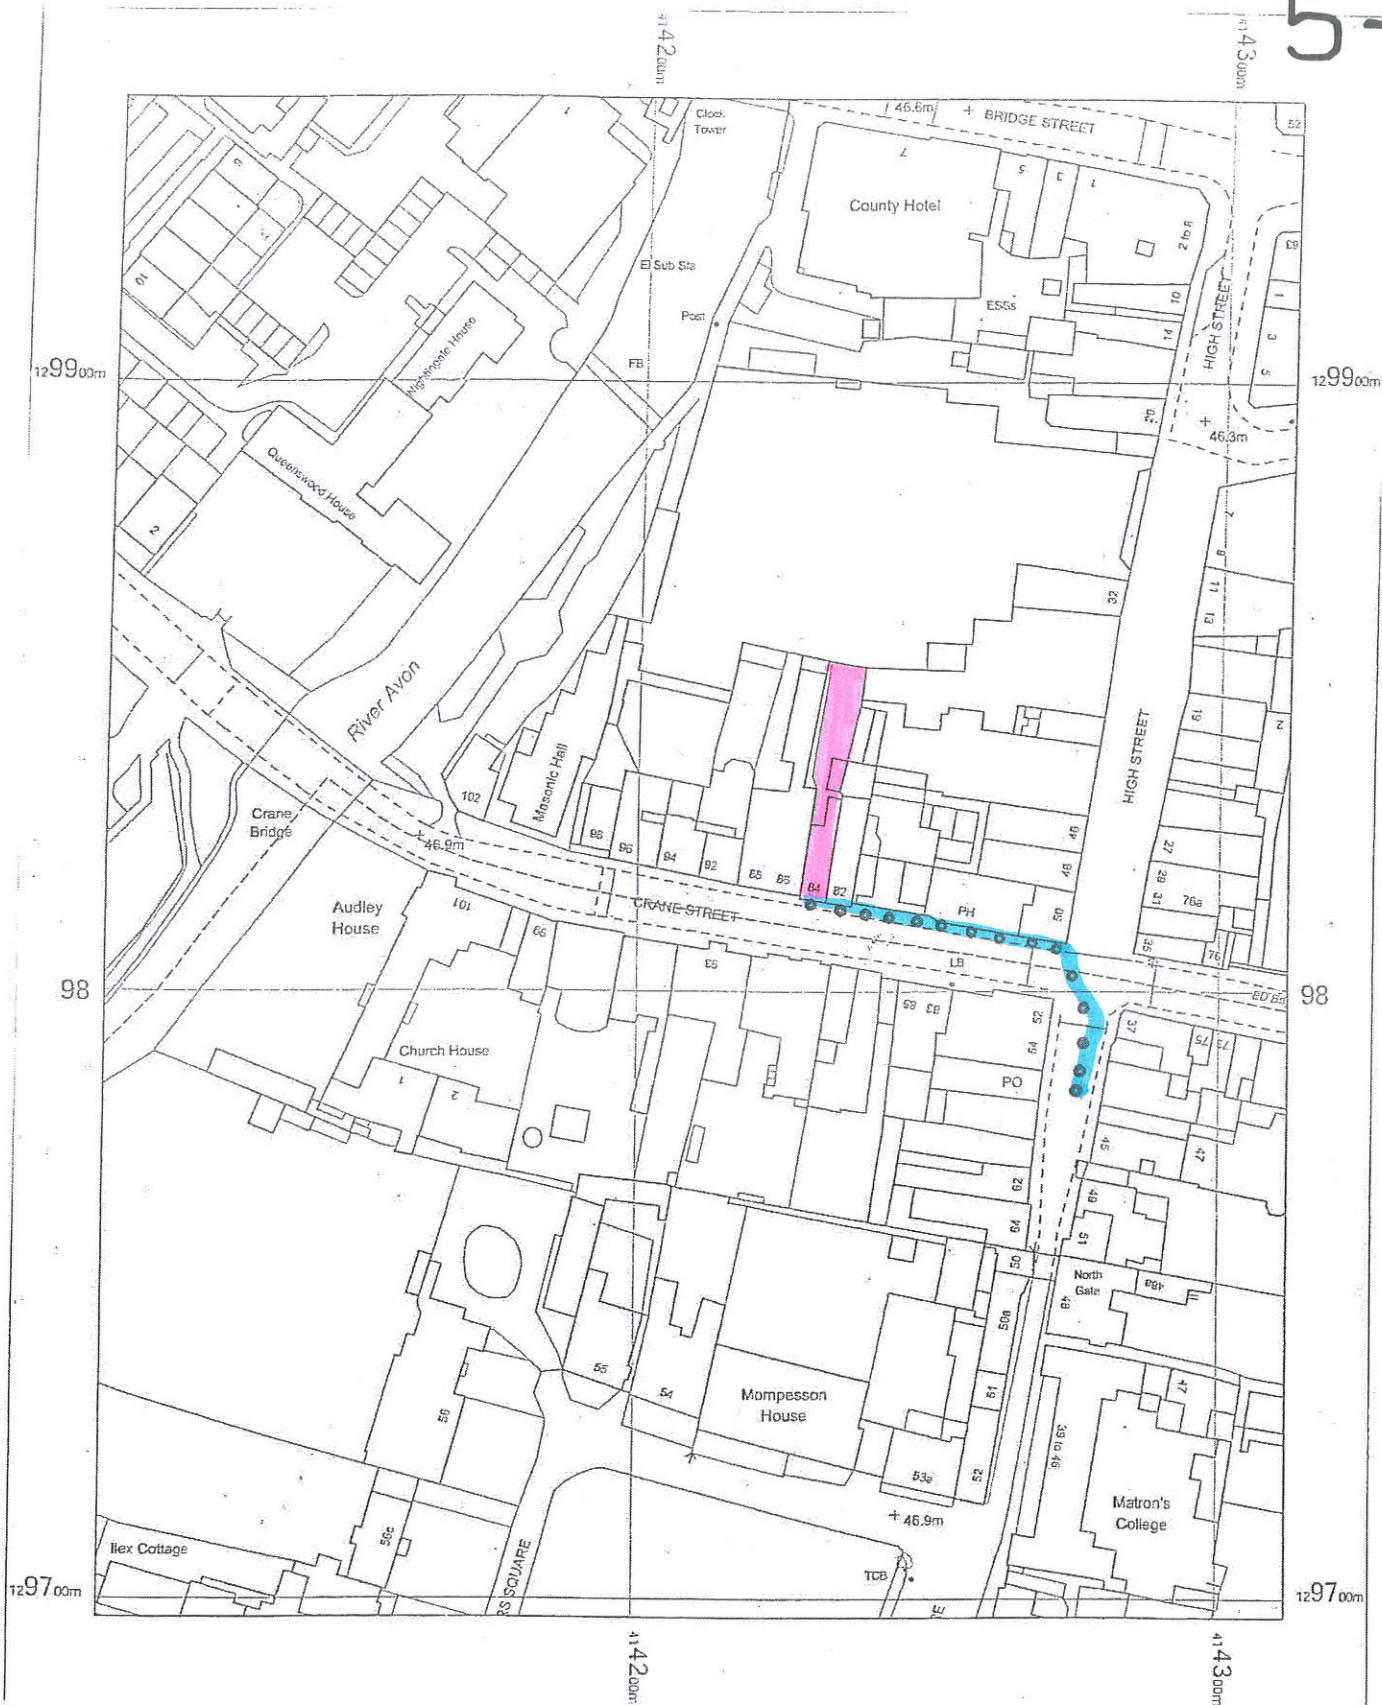


84 Crane Street Salisbury SP1 2QD

Exit route to Zone 3 area

1-1250 @A4

Crown Copyright Reserved
Licence No 100007045

Diagrammatic Sketch to demonstrate relationship between flood levels and floor levels

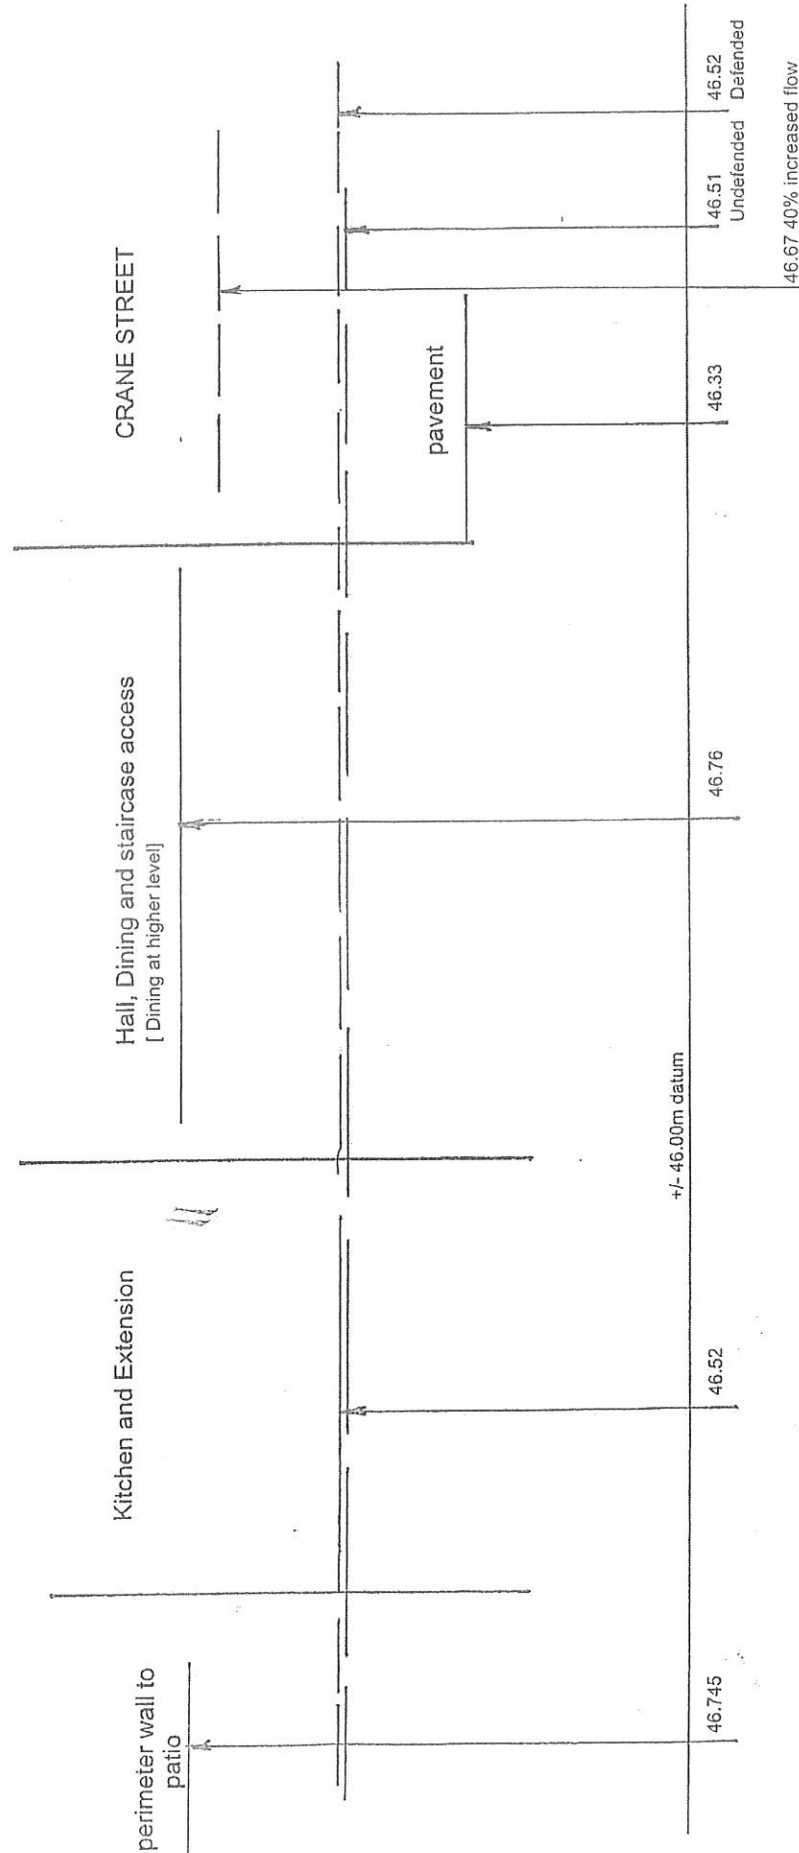

Scale Vertical only 1-10 [horizontal not to scale]

Damen Associates Ltd