




T 01225 667507
E hello@rtstudios.co.uk
W www.rtstudios.co.uk
A 11 Manvers Street, Bath, BA1 1JQ

This drawing has been produced for *James Lupini*
for the proposed development at *Rockfield House, SN14 8EG*
for the purposes of *Planning*
and is not intended for use by any other person or for any other purpose.


Responsibility is not accepted for errors made by others in scaling from this drawing. Dimensions are in millimetres unless otherwise stated. All construction information should be taken from figured dimensions only.

Copyright © 2008-2025 Rich Tyers Studios All rights reserved

Key:

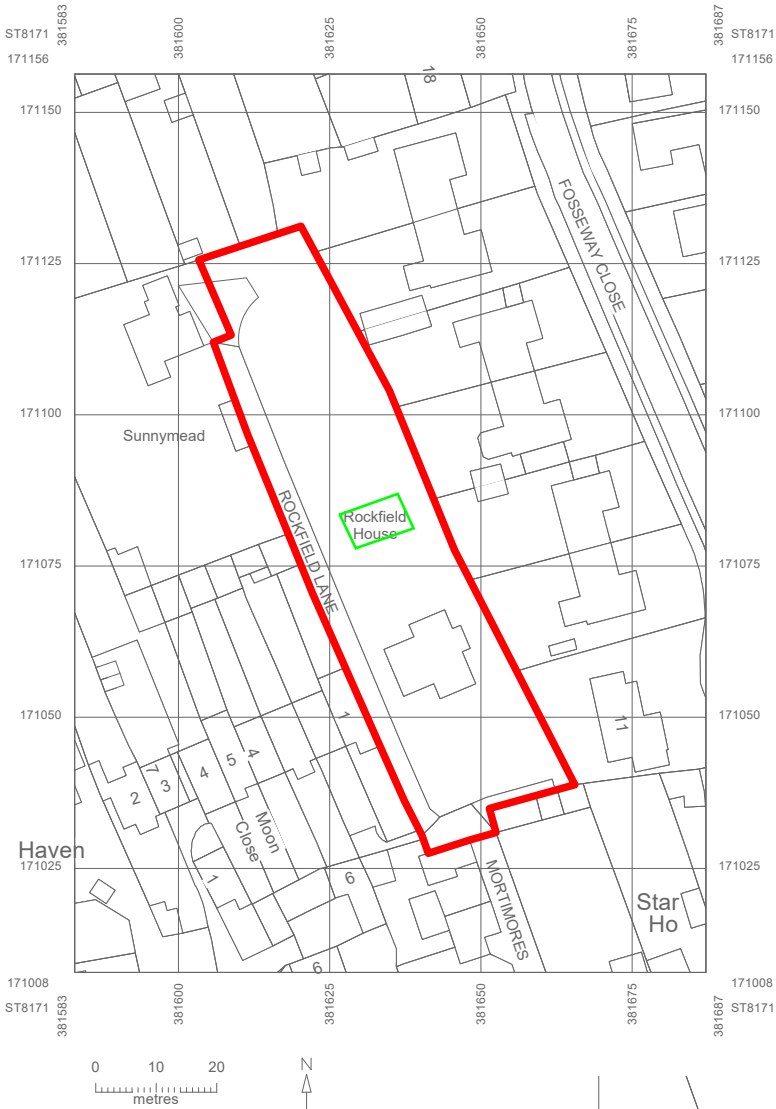

000.1 Location Plan
Scale: 1:1250

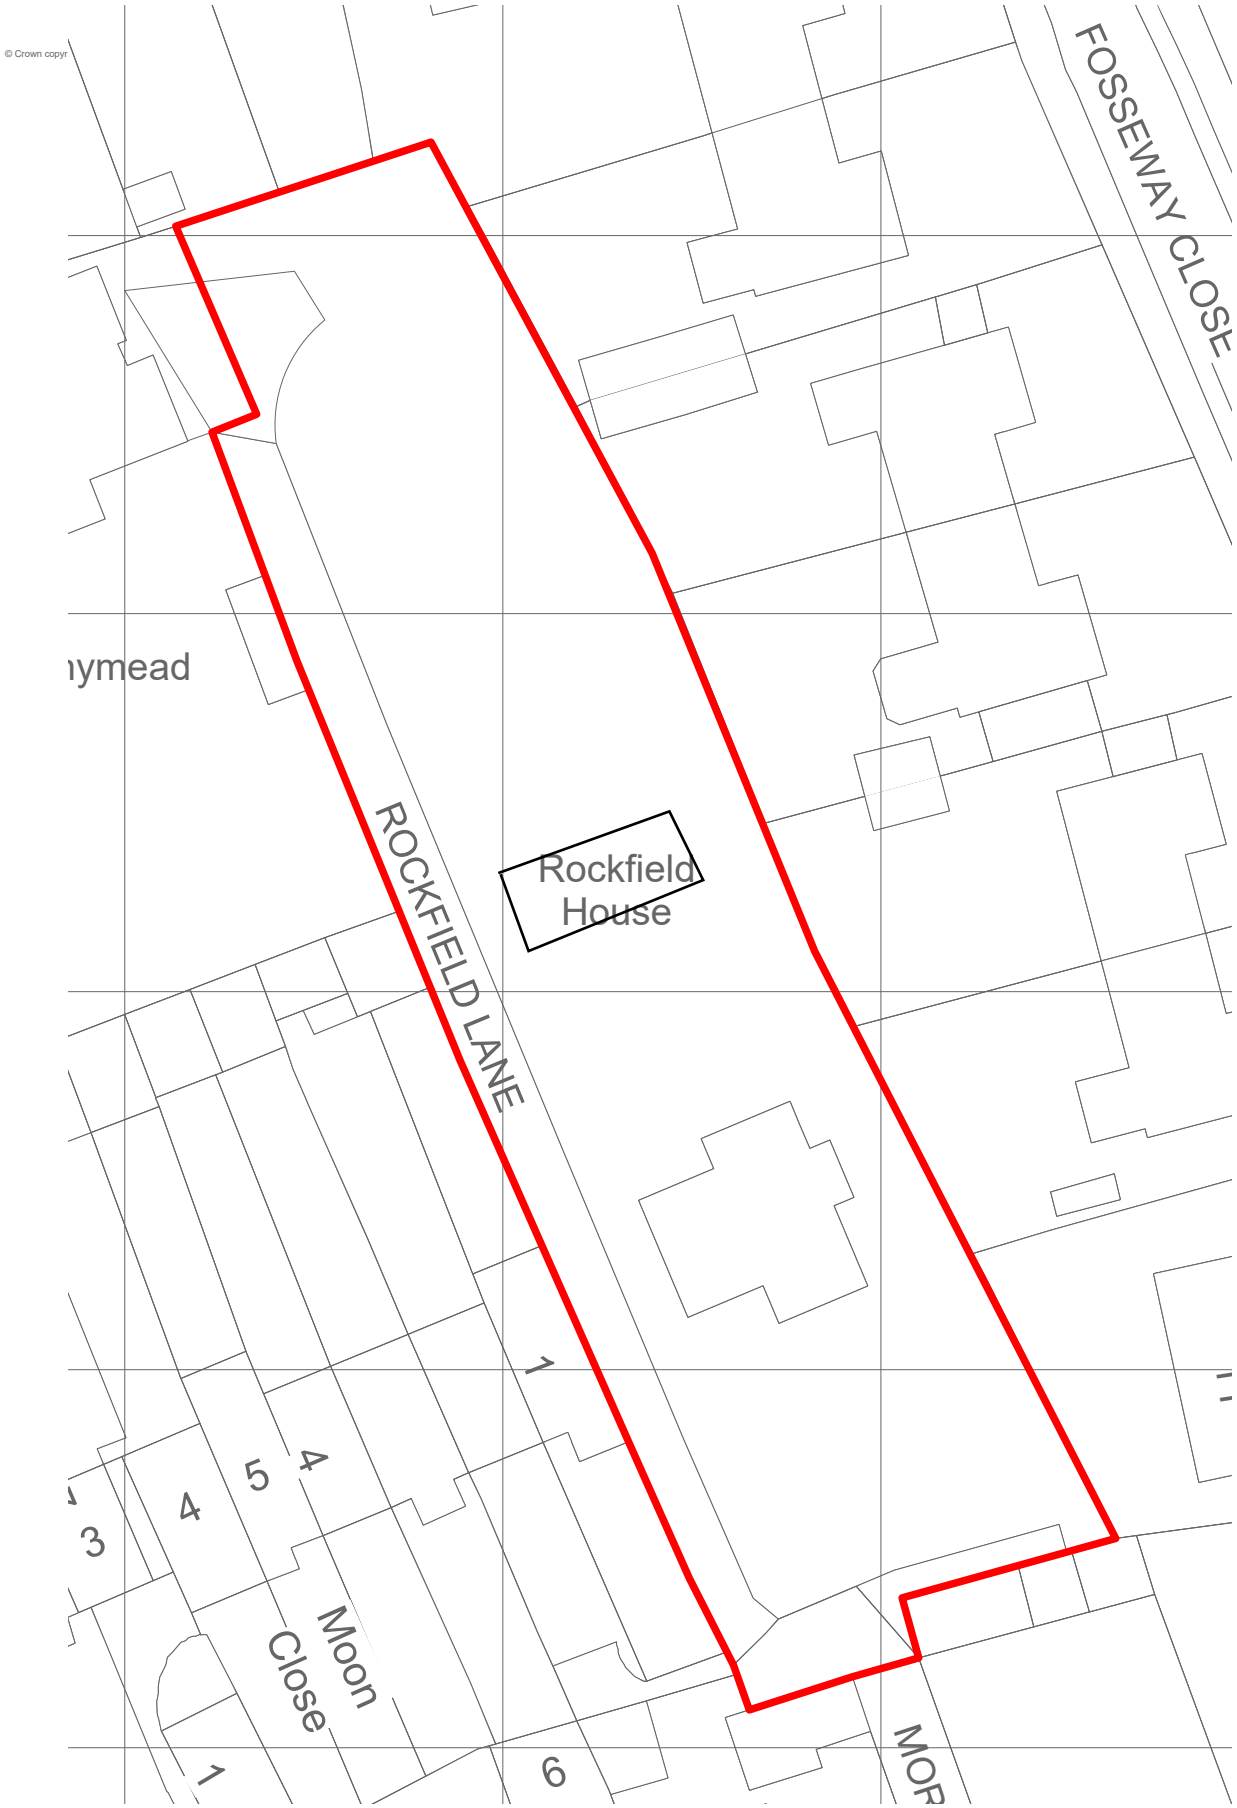

000.2 Block Plan
Scale: 1:500

MK	Date	DR	CH	Revisions
-	29.05.25	RT	-	FIRST ISSUE

Project Title
Rockfield House

Drawing Title
Location and Block Plan

Drawing Number
RT129_05-000

Revision	Scale
-	1:1250 @ A3 1:500 @ A3
0	12.5 25 37.5 50M
0	5 10 15 20M