


Old Post House Cottage, 331 Everleigh Road, SP4 9PT

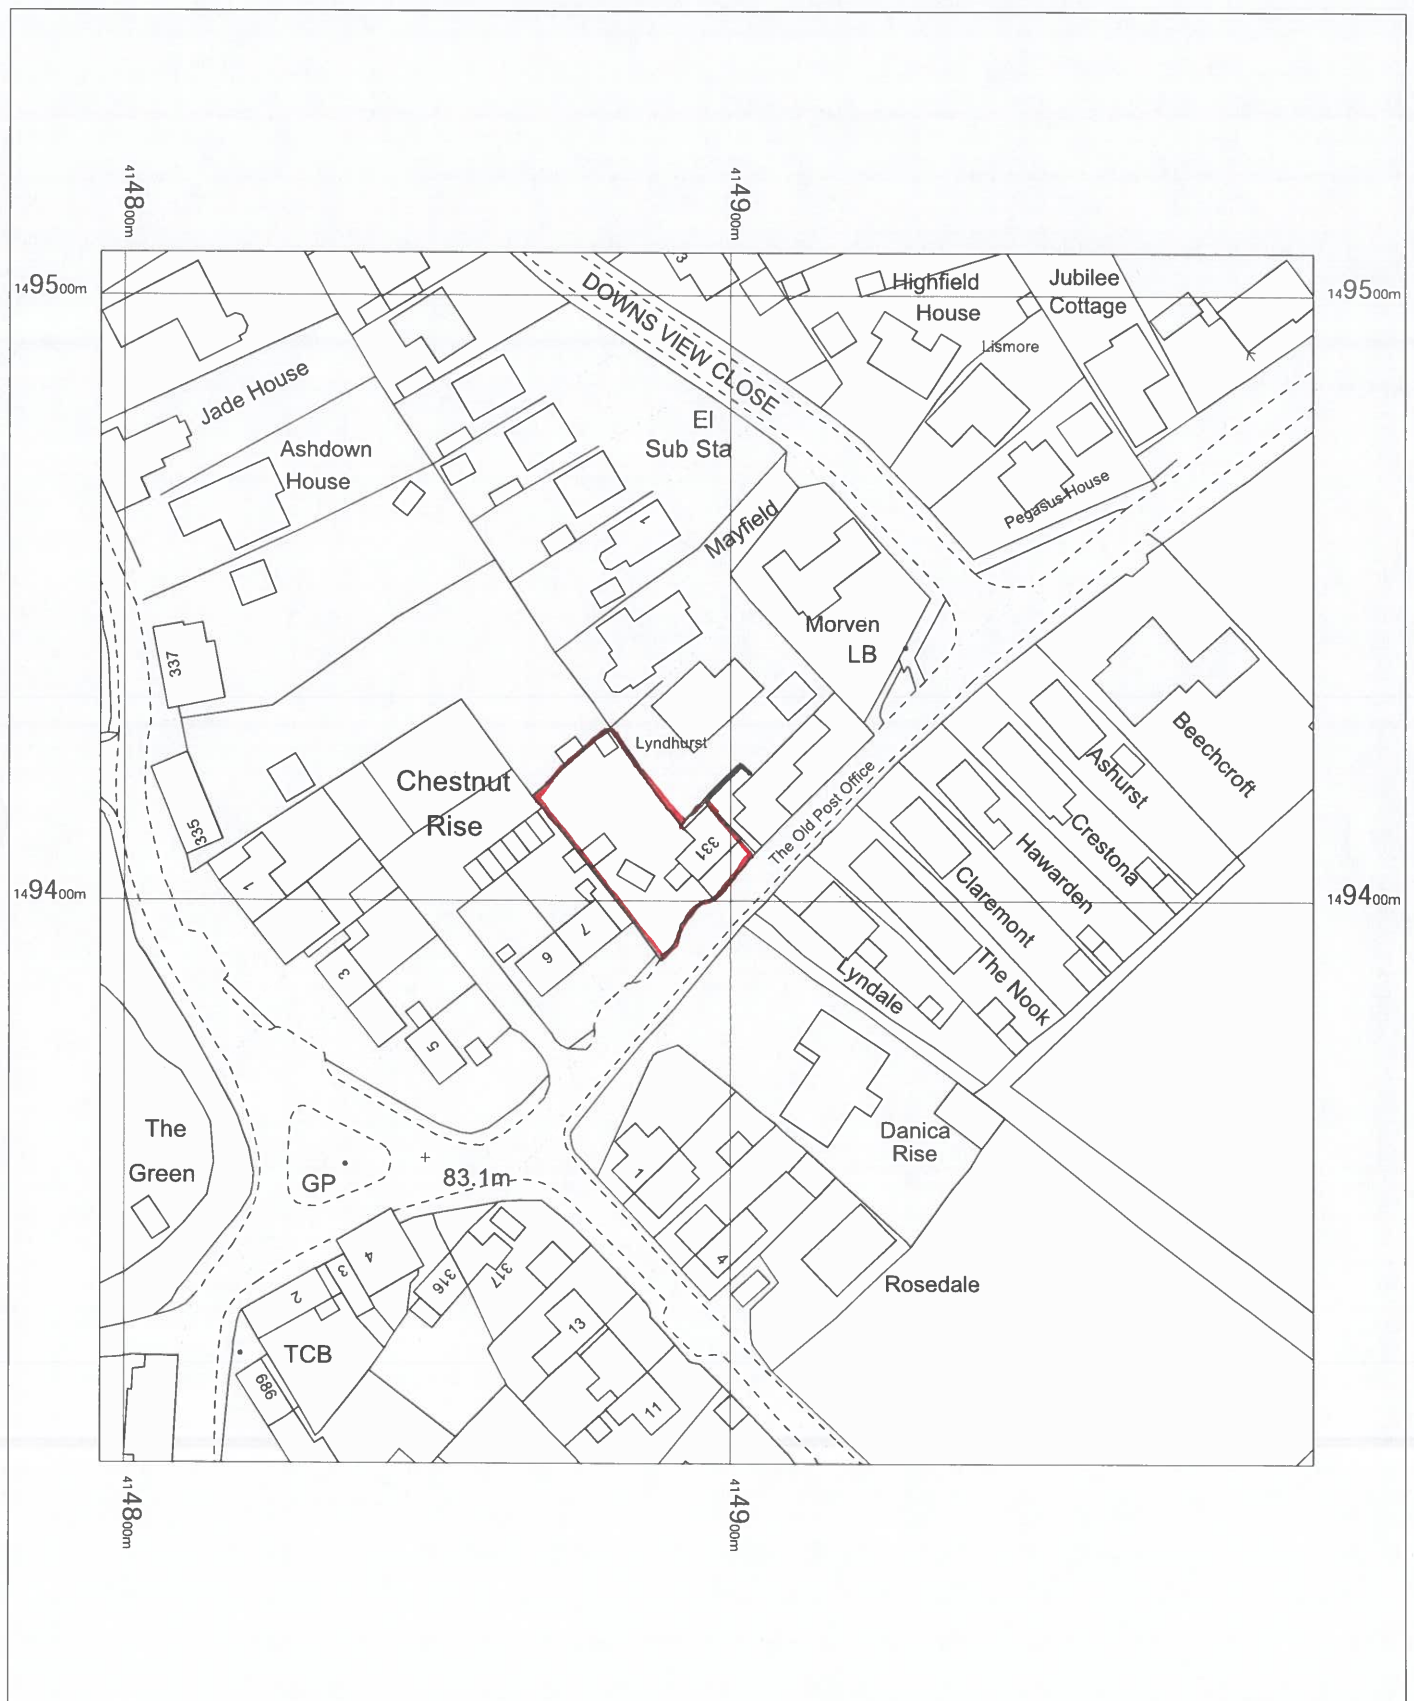

Old Post House Cottage
331 Everleigh Road,
Salisbury,
Haxton,
Wiltshire
SP4 9PT

OS MasterMap 1250/2500/10000 scale
Tuesday, December 9, 2025, ID: BW1-01254347
maps.blackwell.co.uk

1:1250 scale print at A4, Centre: 414896 E, 149407 N

©Crown Copyright Ordnance Survey. Licence no.
100041041



BLACKWELL'S
MAPPING SERVICES
PERSONAL & PROFESSIONAL MAPPING
www.blackwellmapping.co.uk

TEL: 0800 151 2612
maps@blackwell.co.uk