


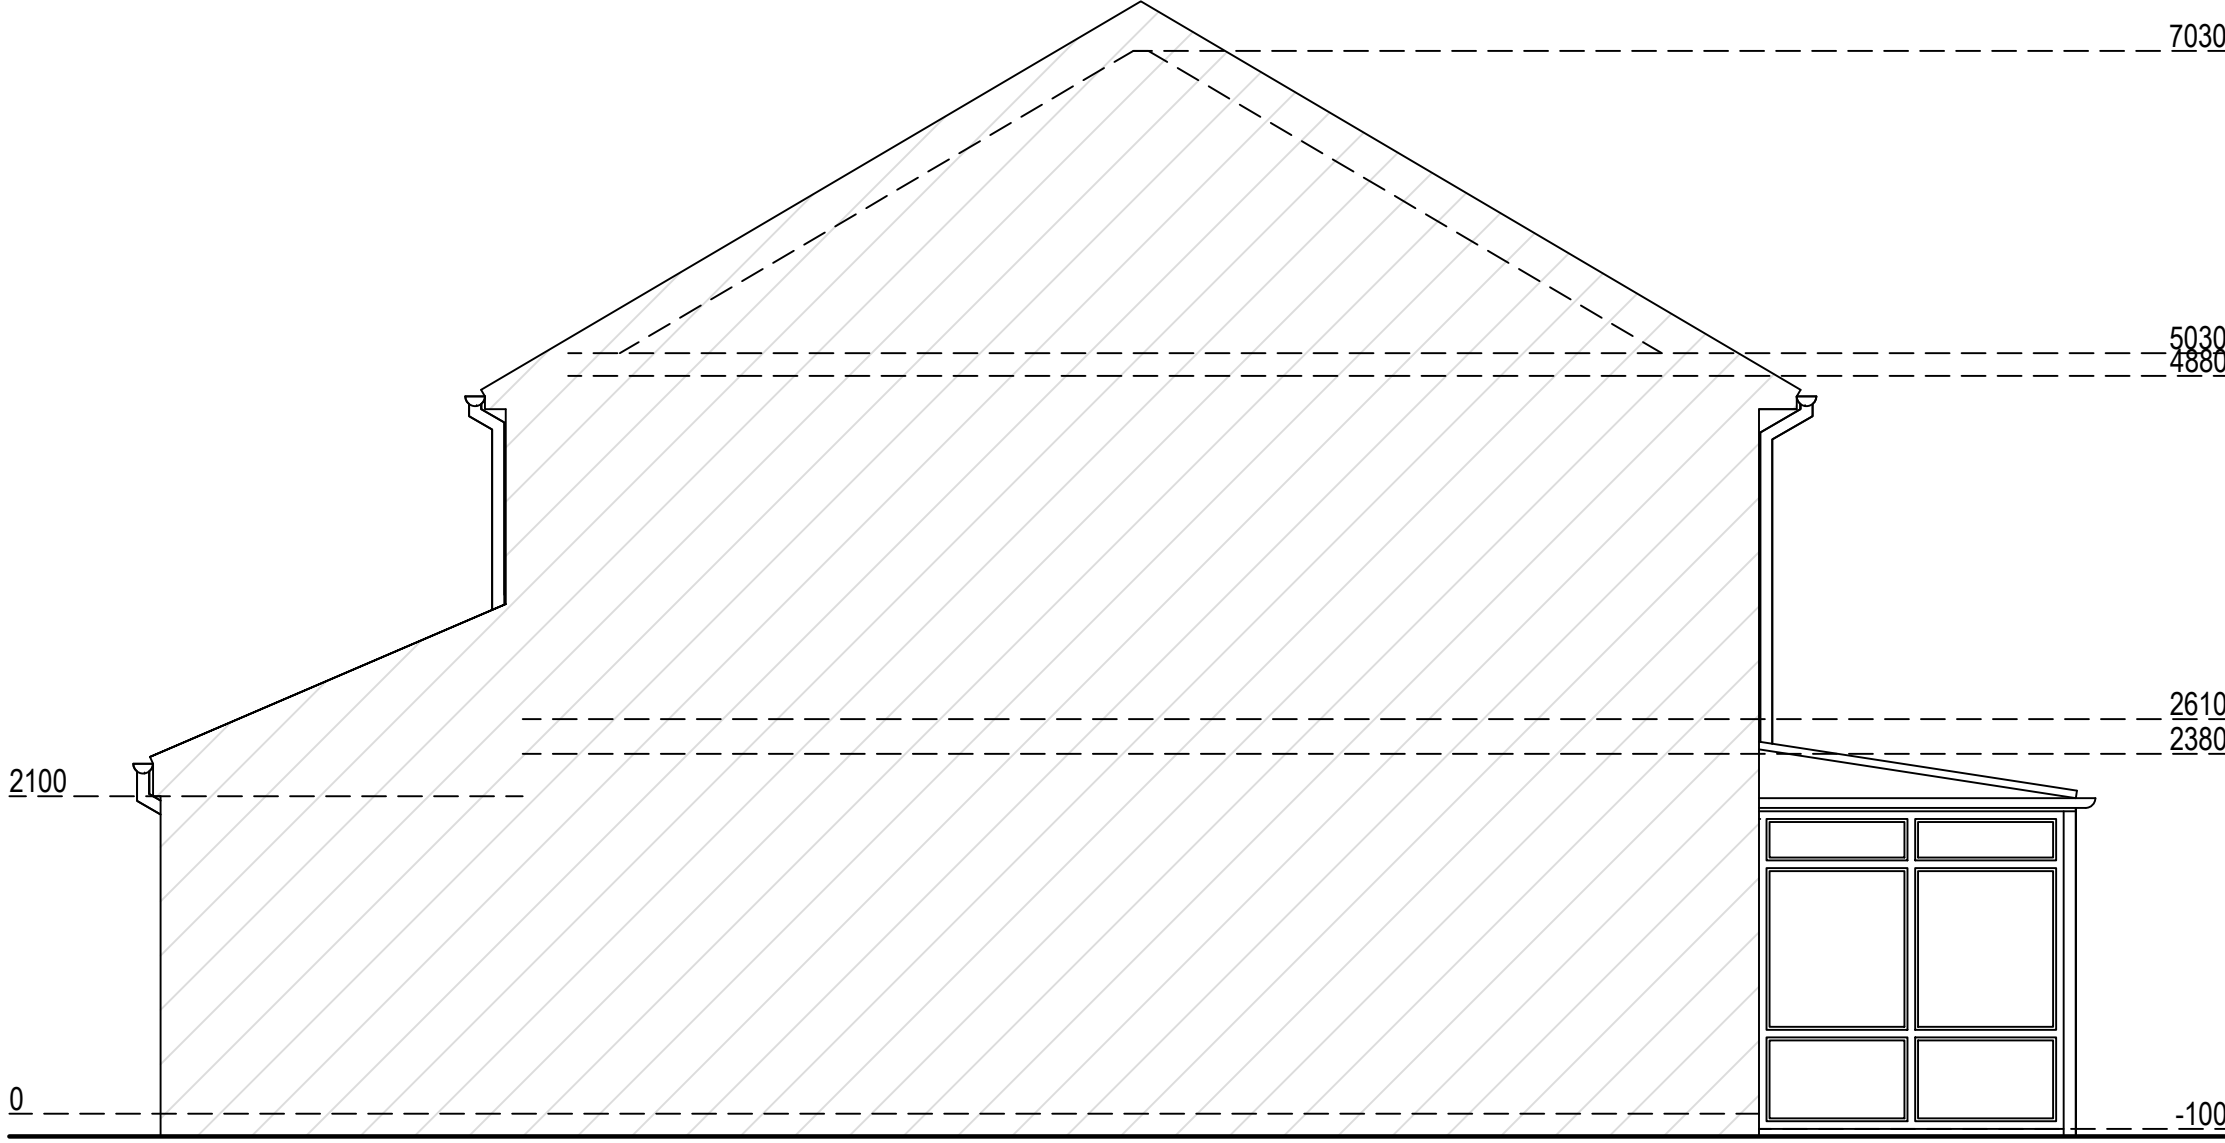

Existing Northwest Elevation




Existing Southwest Elevation



Existing Southeast Elevation



Existing Northeast Elevation

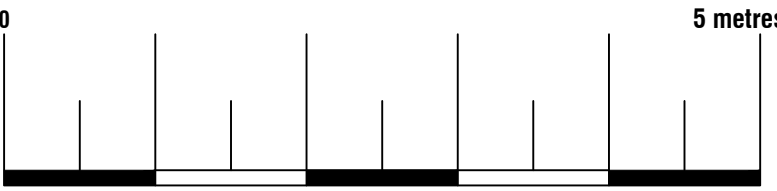

Existing Materials:
Walls: Red brick & white painted stone
Pitched roof: Concrete interlocking roof tiles
Windows: White Upvc double glazed



ArkiPlan Architectural Ltd • Enquiries@ArkiPlan.co.uk
Lytchett House, 13 Freeland Park, Wareham Road, Poole, Dorset, BH16 6FA

Site	18 Downland Way, Durrington, Salisbury SP4 8BX	Date	03.12.2025		
		Sheet	25-2218	D06	REV 4
		Job	Loft Conversion		
		Scale	1:50 @A1, 1:100 @A3		
Title Number	WT207133	Title	As Shown		