




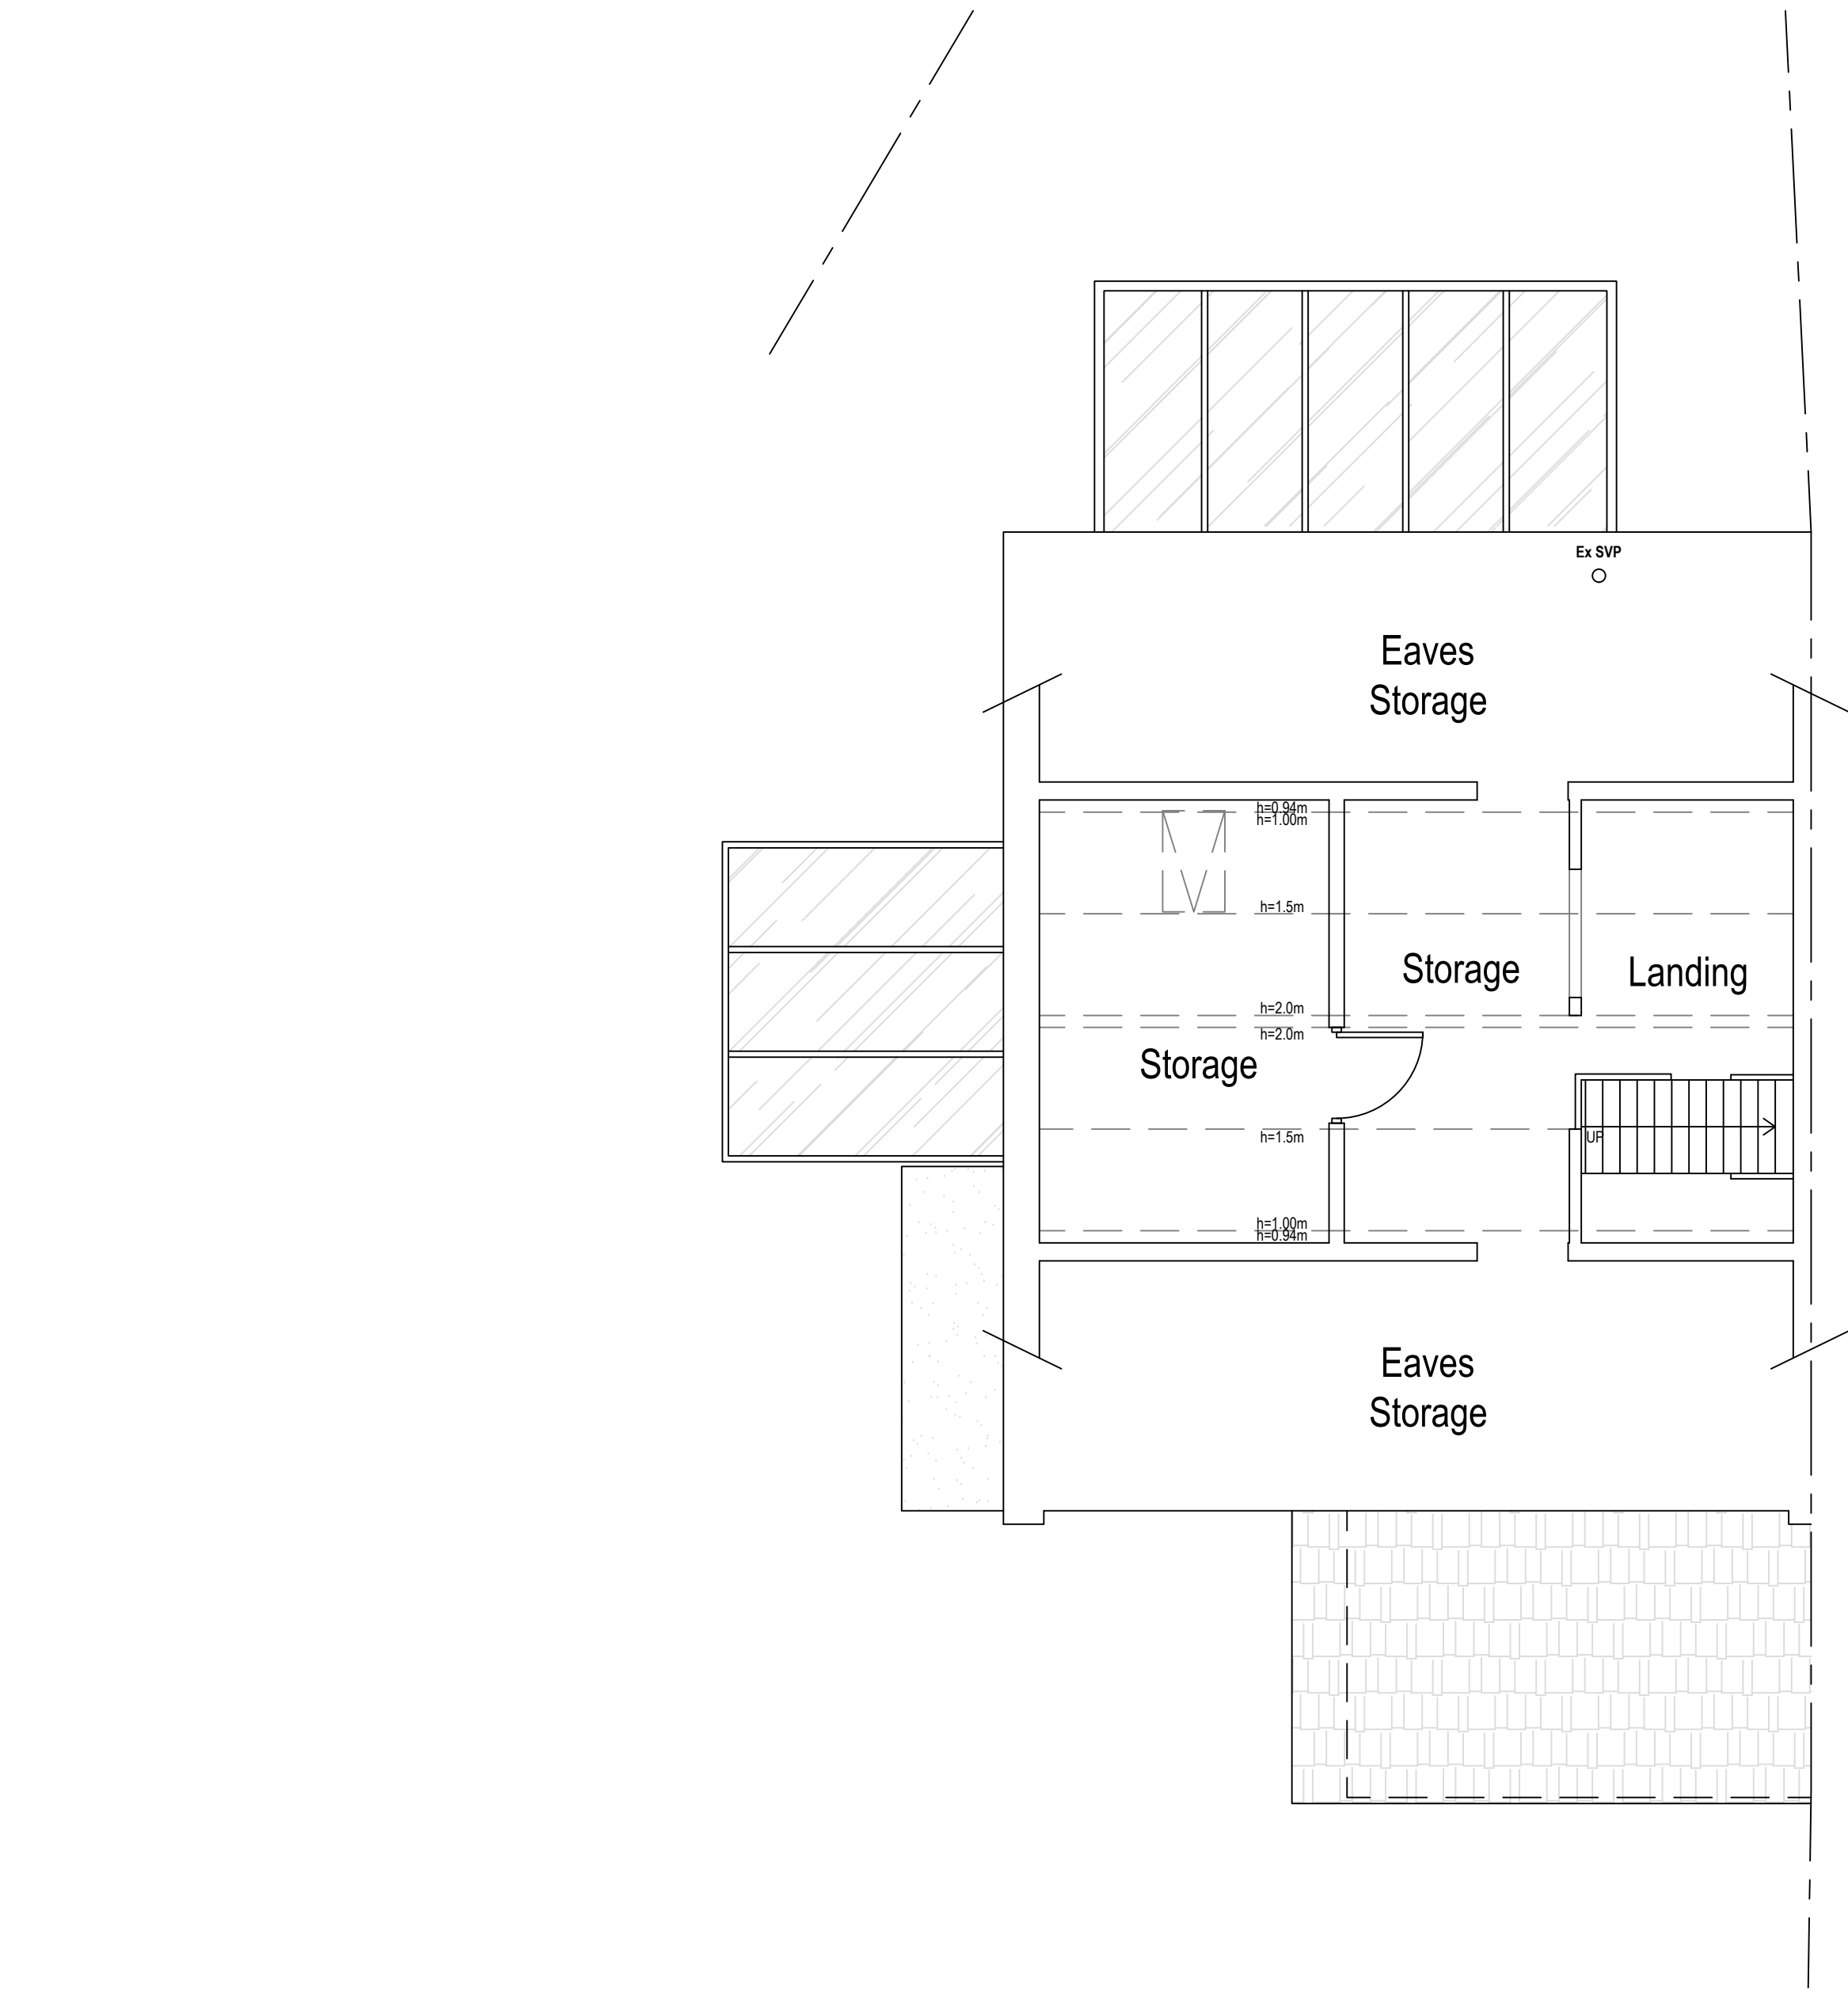


Existing Loft Plan

Area ca. 11.32 m²

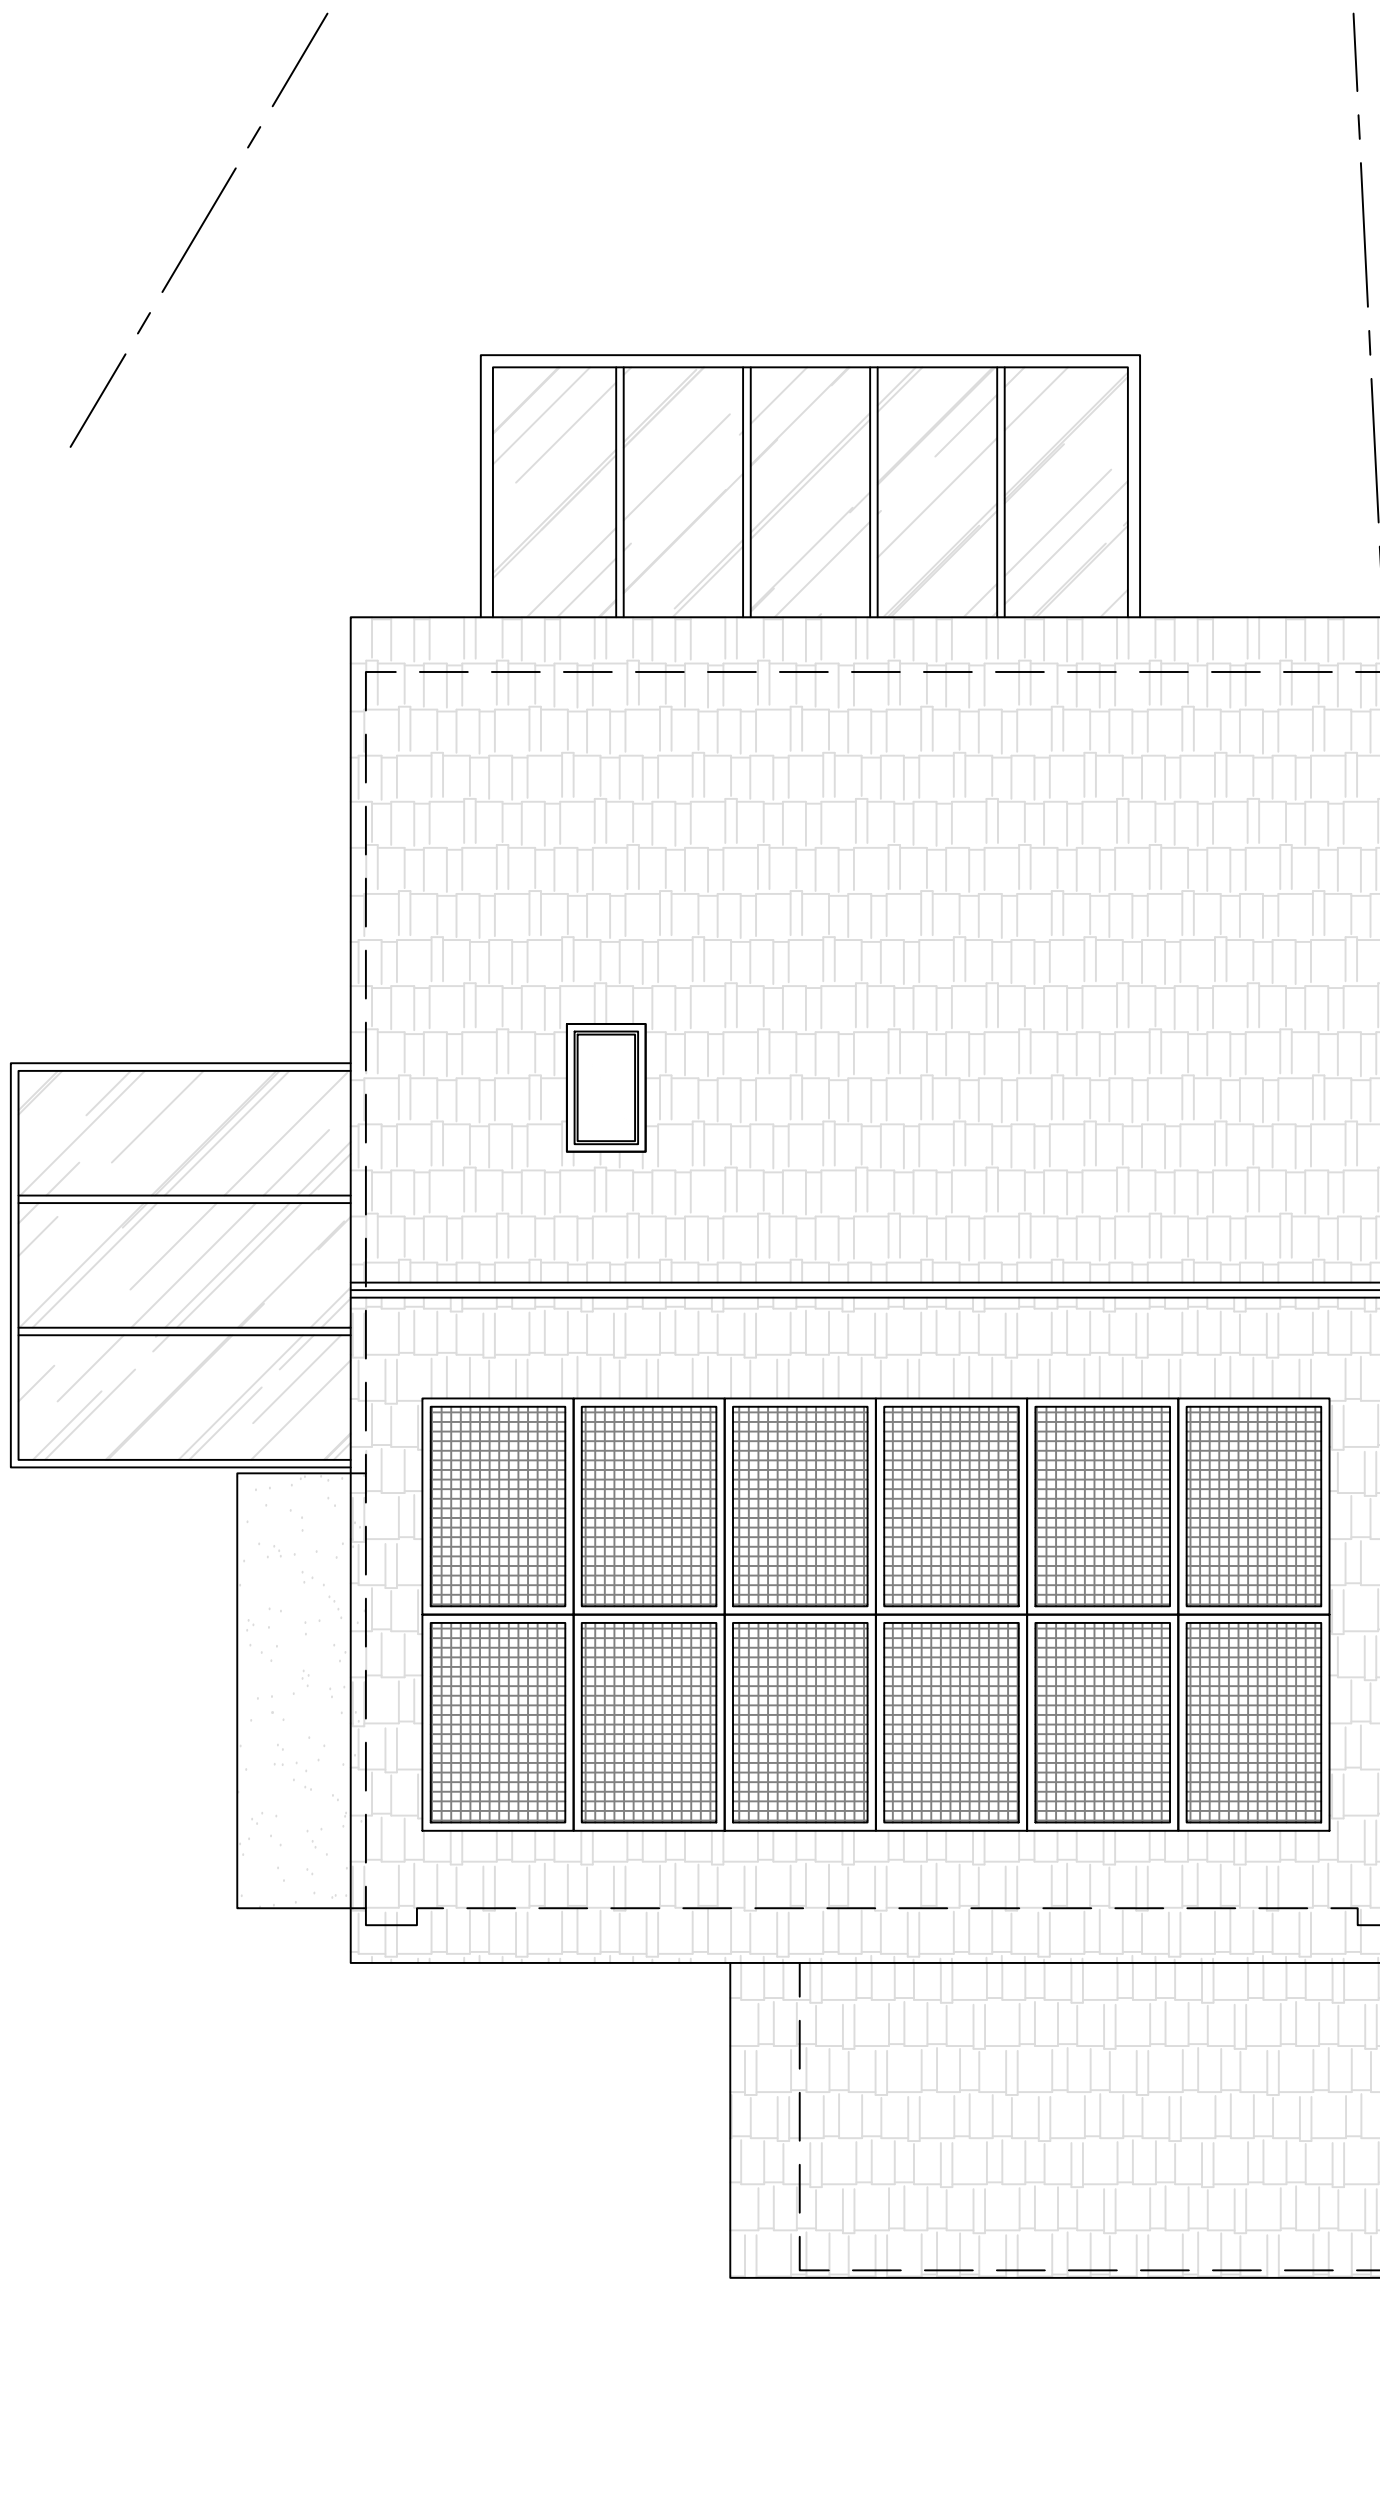

Existing Roof Plan

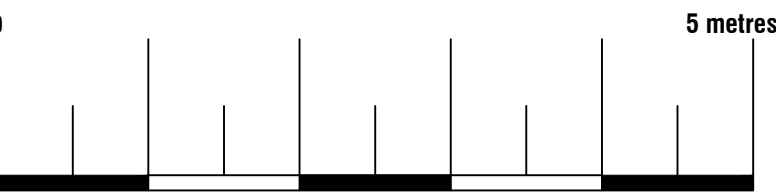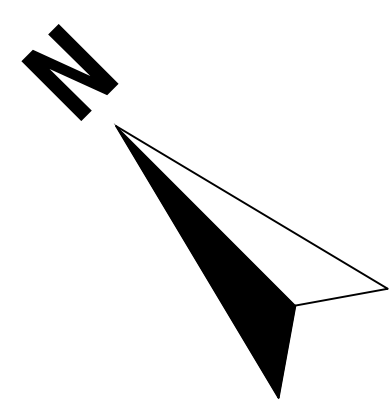

Arkiplan ArkiPlan Architectural Ltd • Enquiries@ArkiPlan.co.uk Lytchett House, 13 Freeland Park, Wareham Road, Poole, Dorset, BH16 6FA			
Site	18 Downland Way, Durrington, Salisbury SP4 8BX	Date	03.12.2025
		Sheet	25-2218 D04 REV 4
		Job	Loft Conversion
Title Number	WT207133	Scale	1:50 @A1, 1:100 @A3
		Title	As Shown