
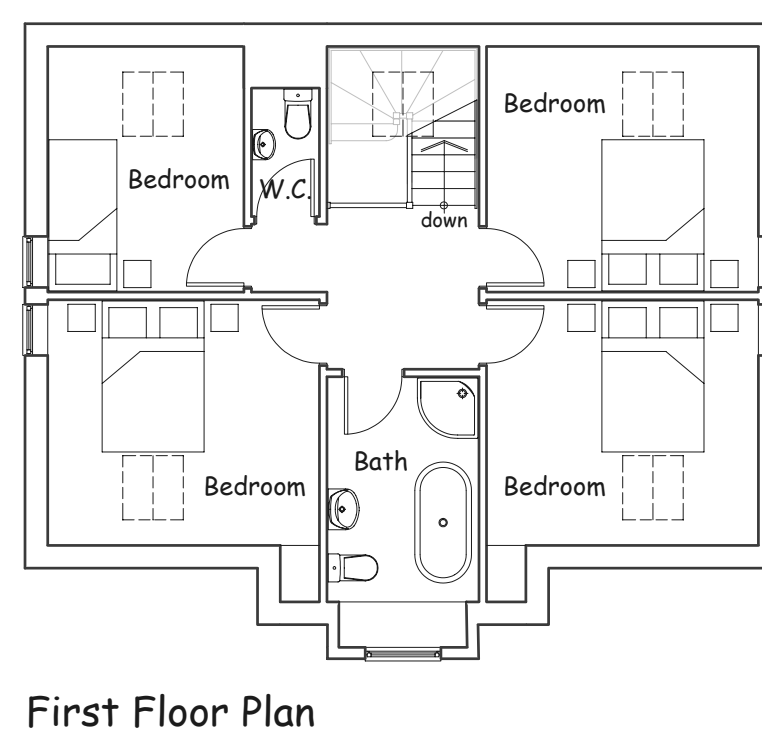
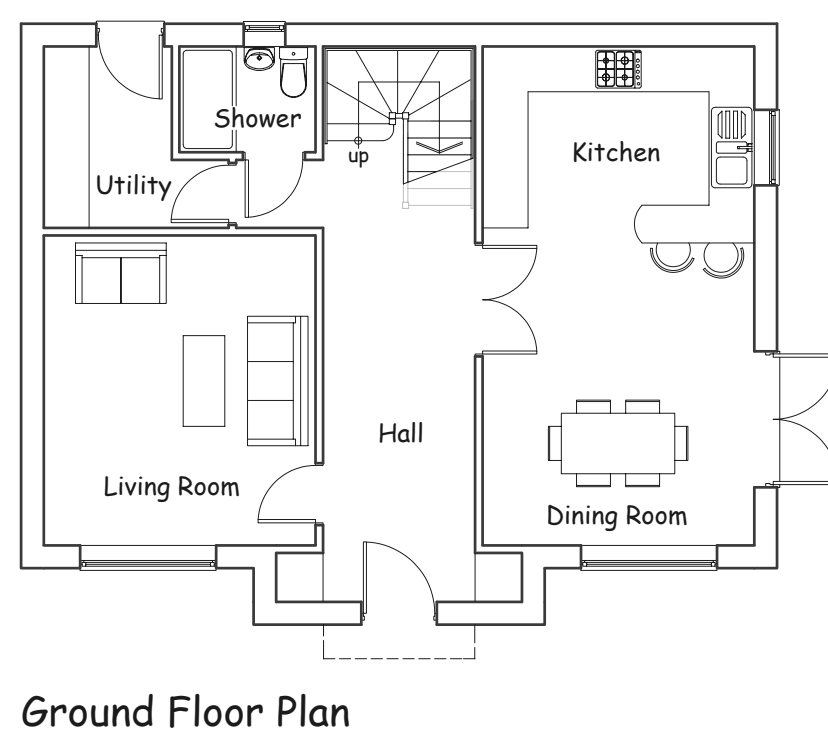
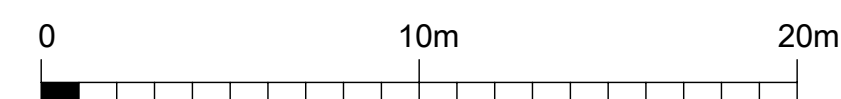
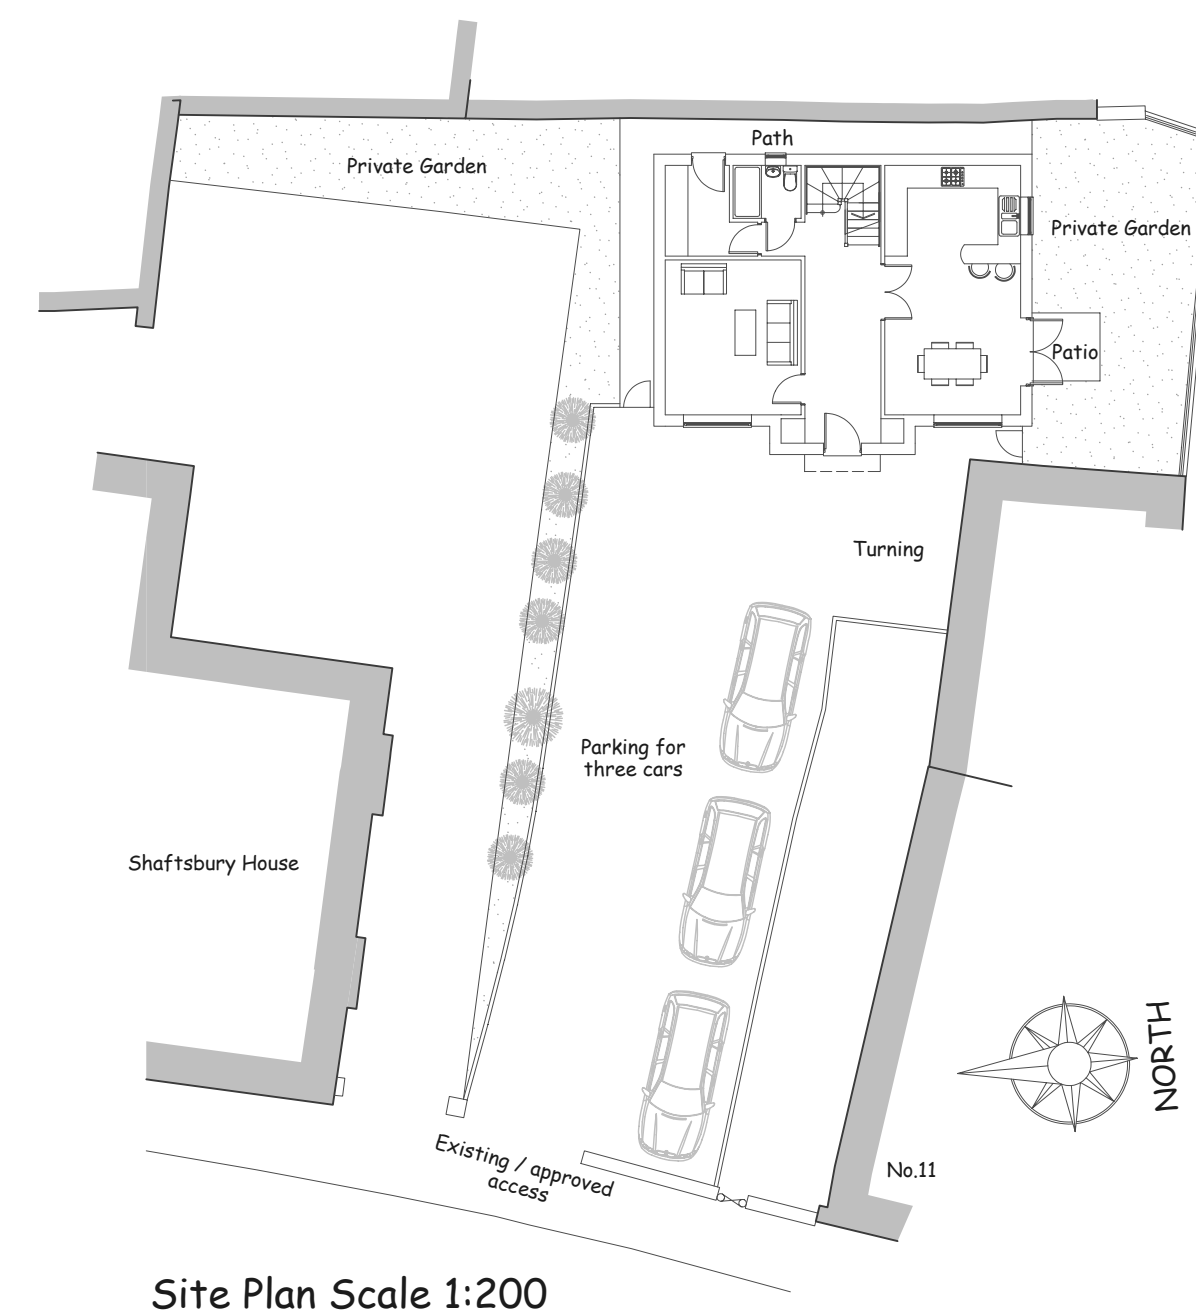
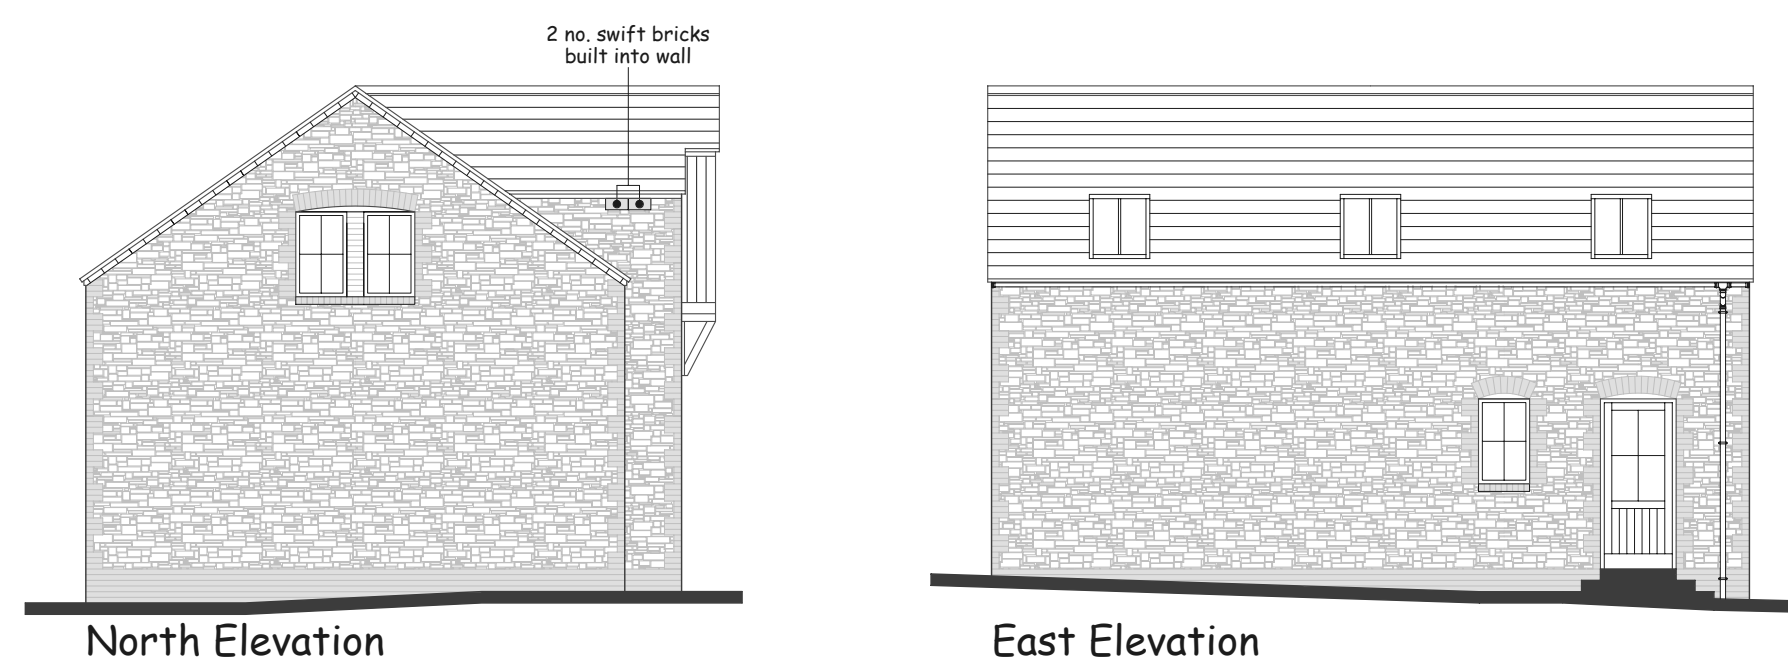


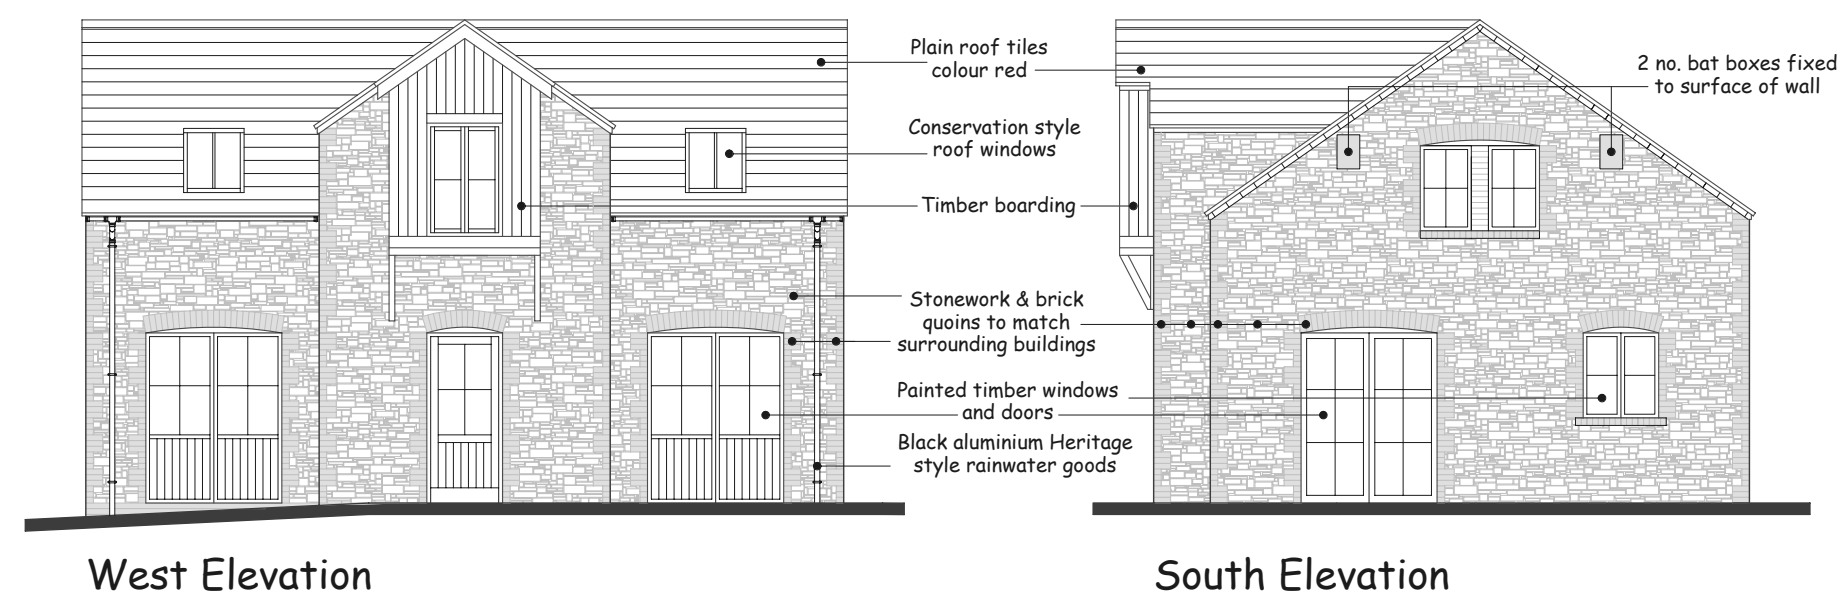

DPO DESIGN

D Peter Oughtibridge
DPODESIGN.CO.UK
p.oughtibridge@btinternet.com
07748801306

Land adjacent to Shaftsbury House,
Weymouth Street, Warminster,
Wiltshire, BA12 9NP.

For:
Shanaya Investments Ltd.

Drawing:
As Proposed.

Scale:
1:100, 1:200 @ A2.

Date:
November 2025.

Drawing Number:
LWS - P - 01.