



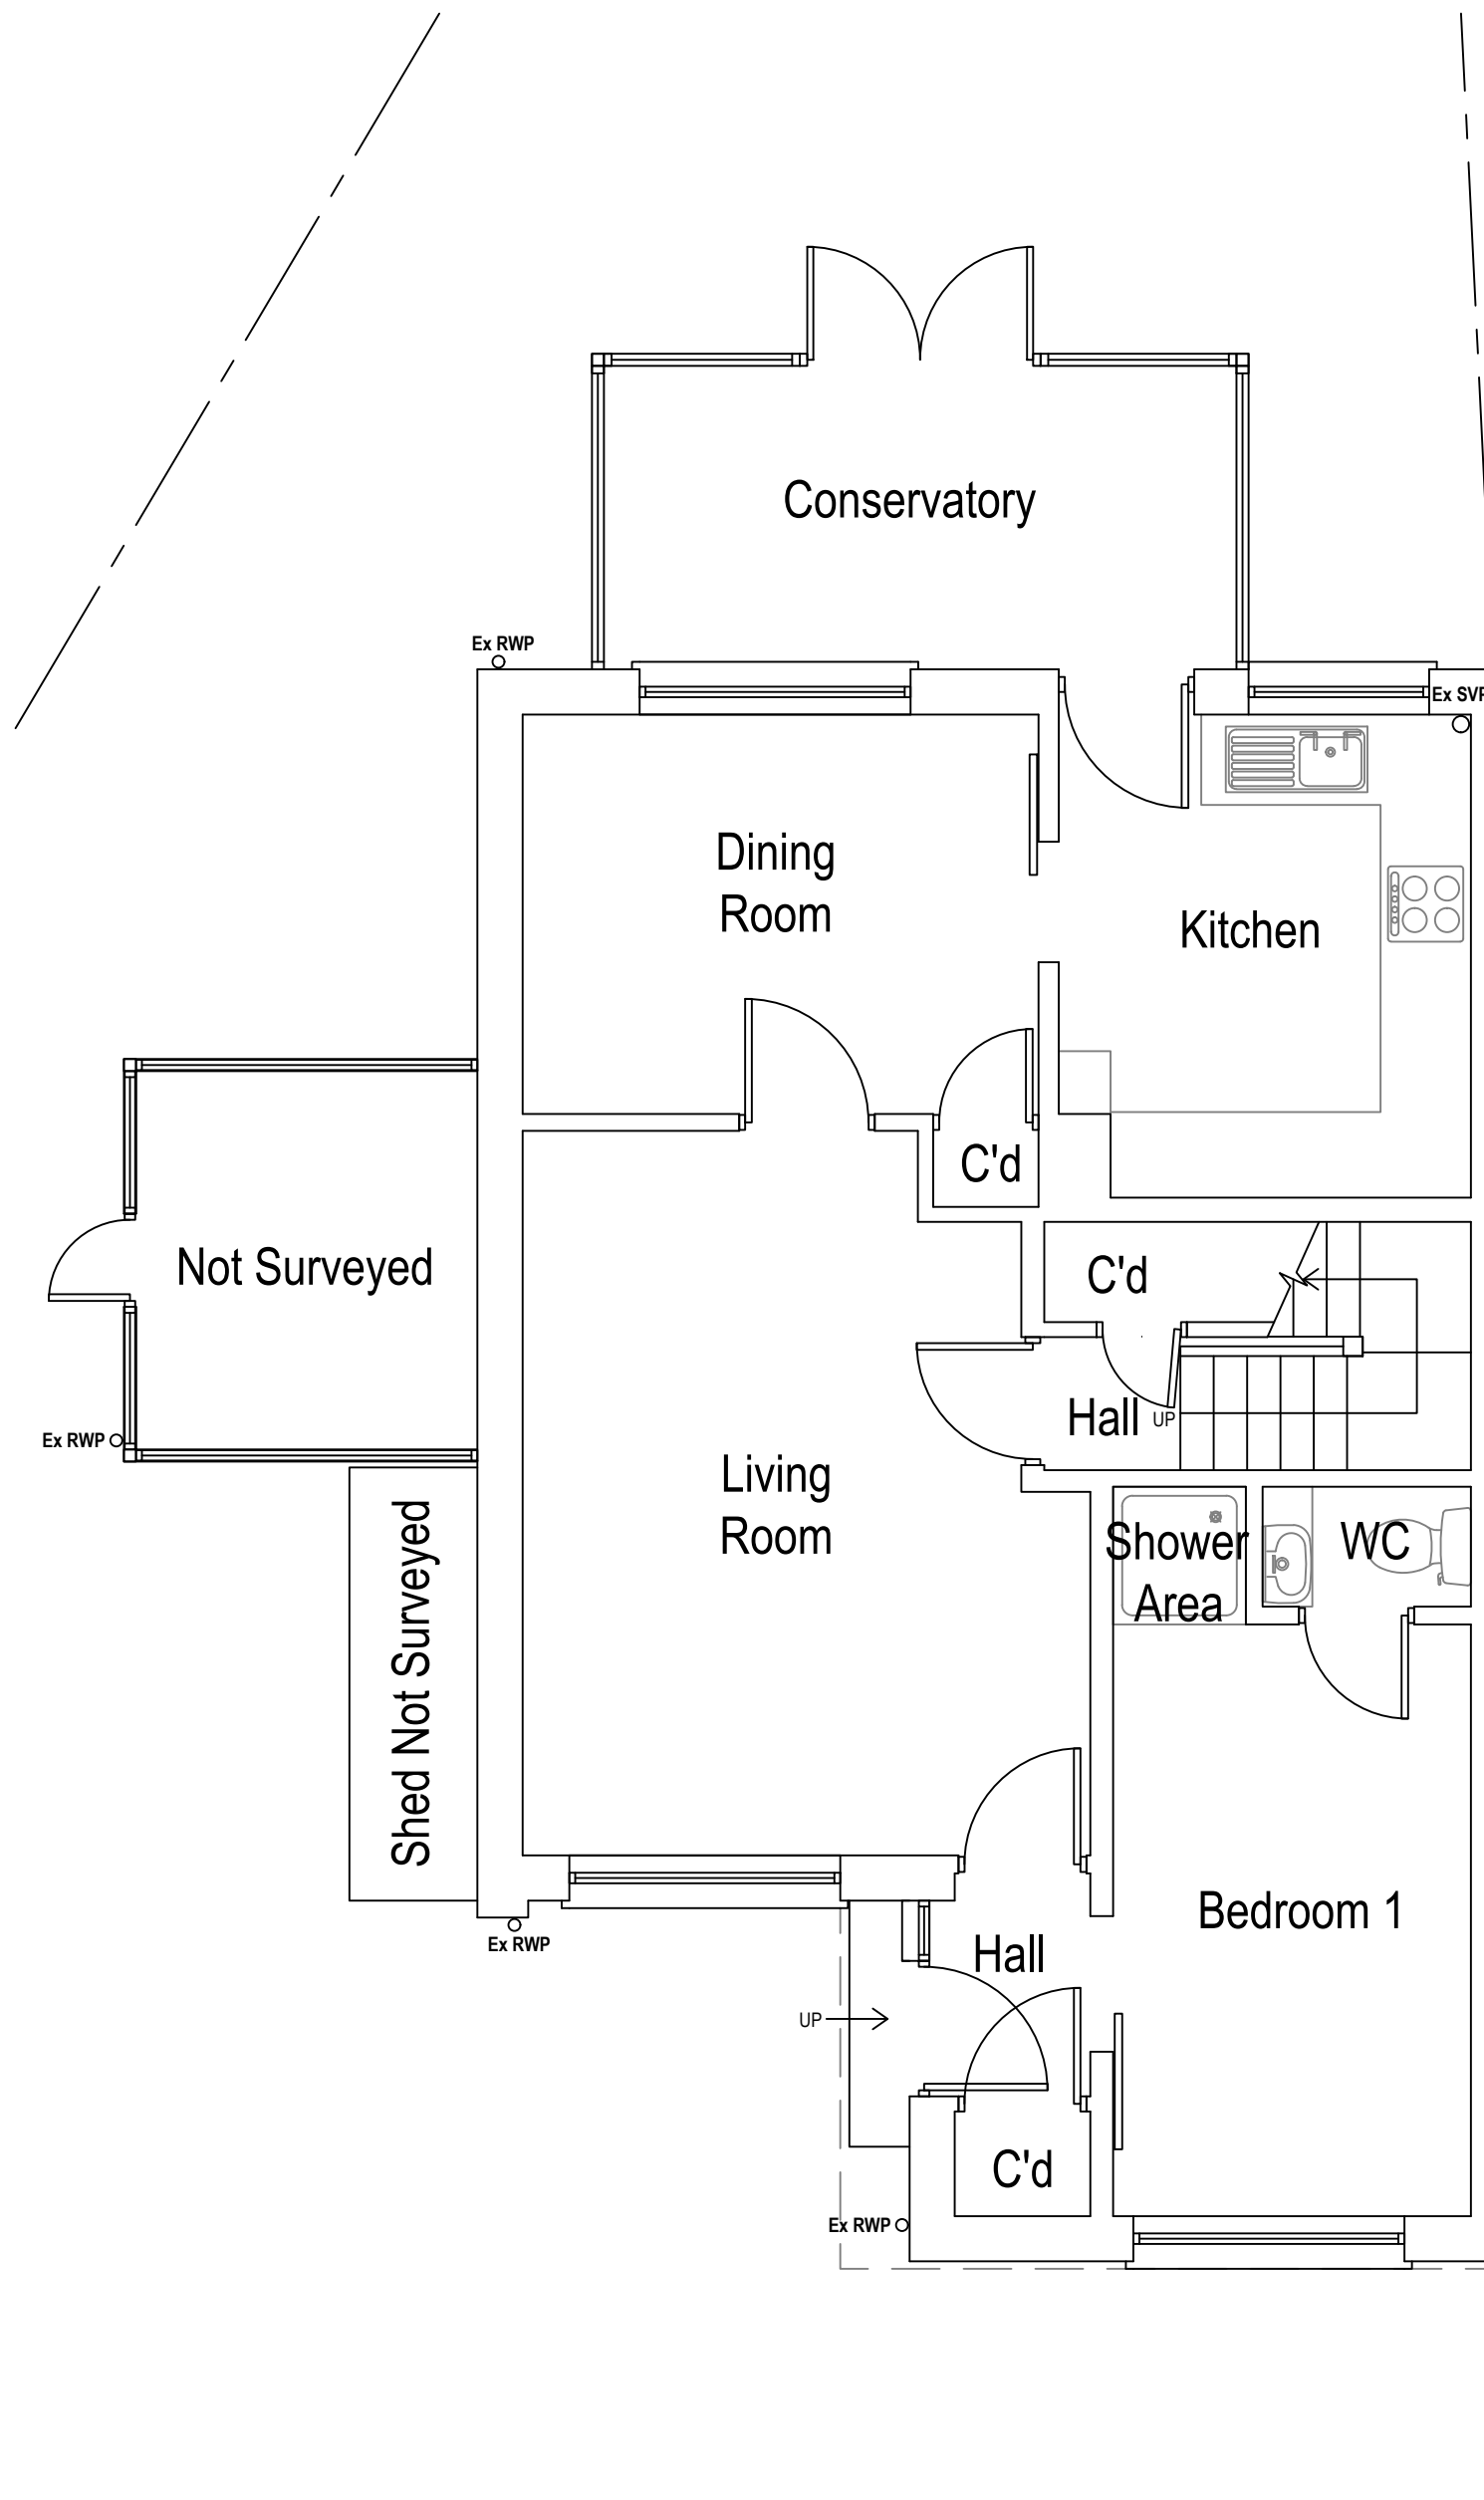



Existing Ground Floor Plan

Area ca. 65.64 m²

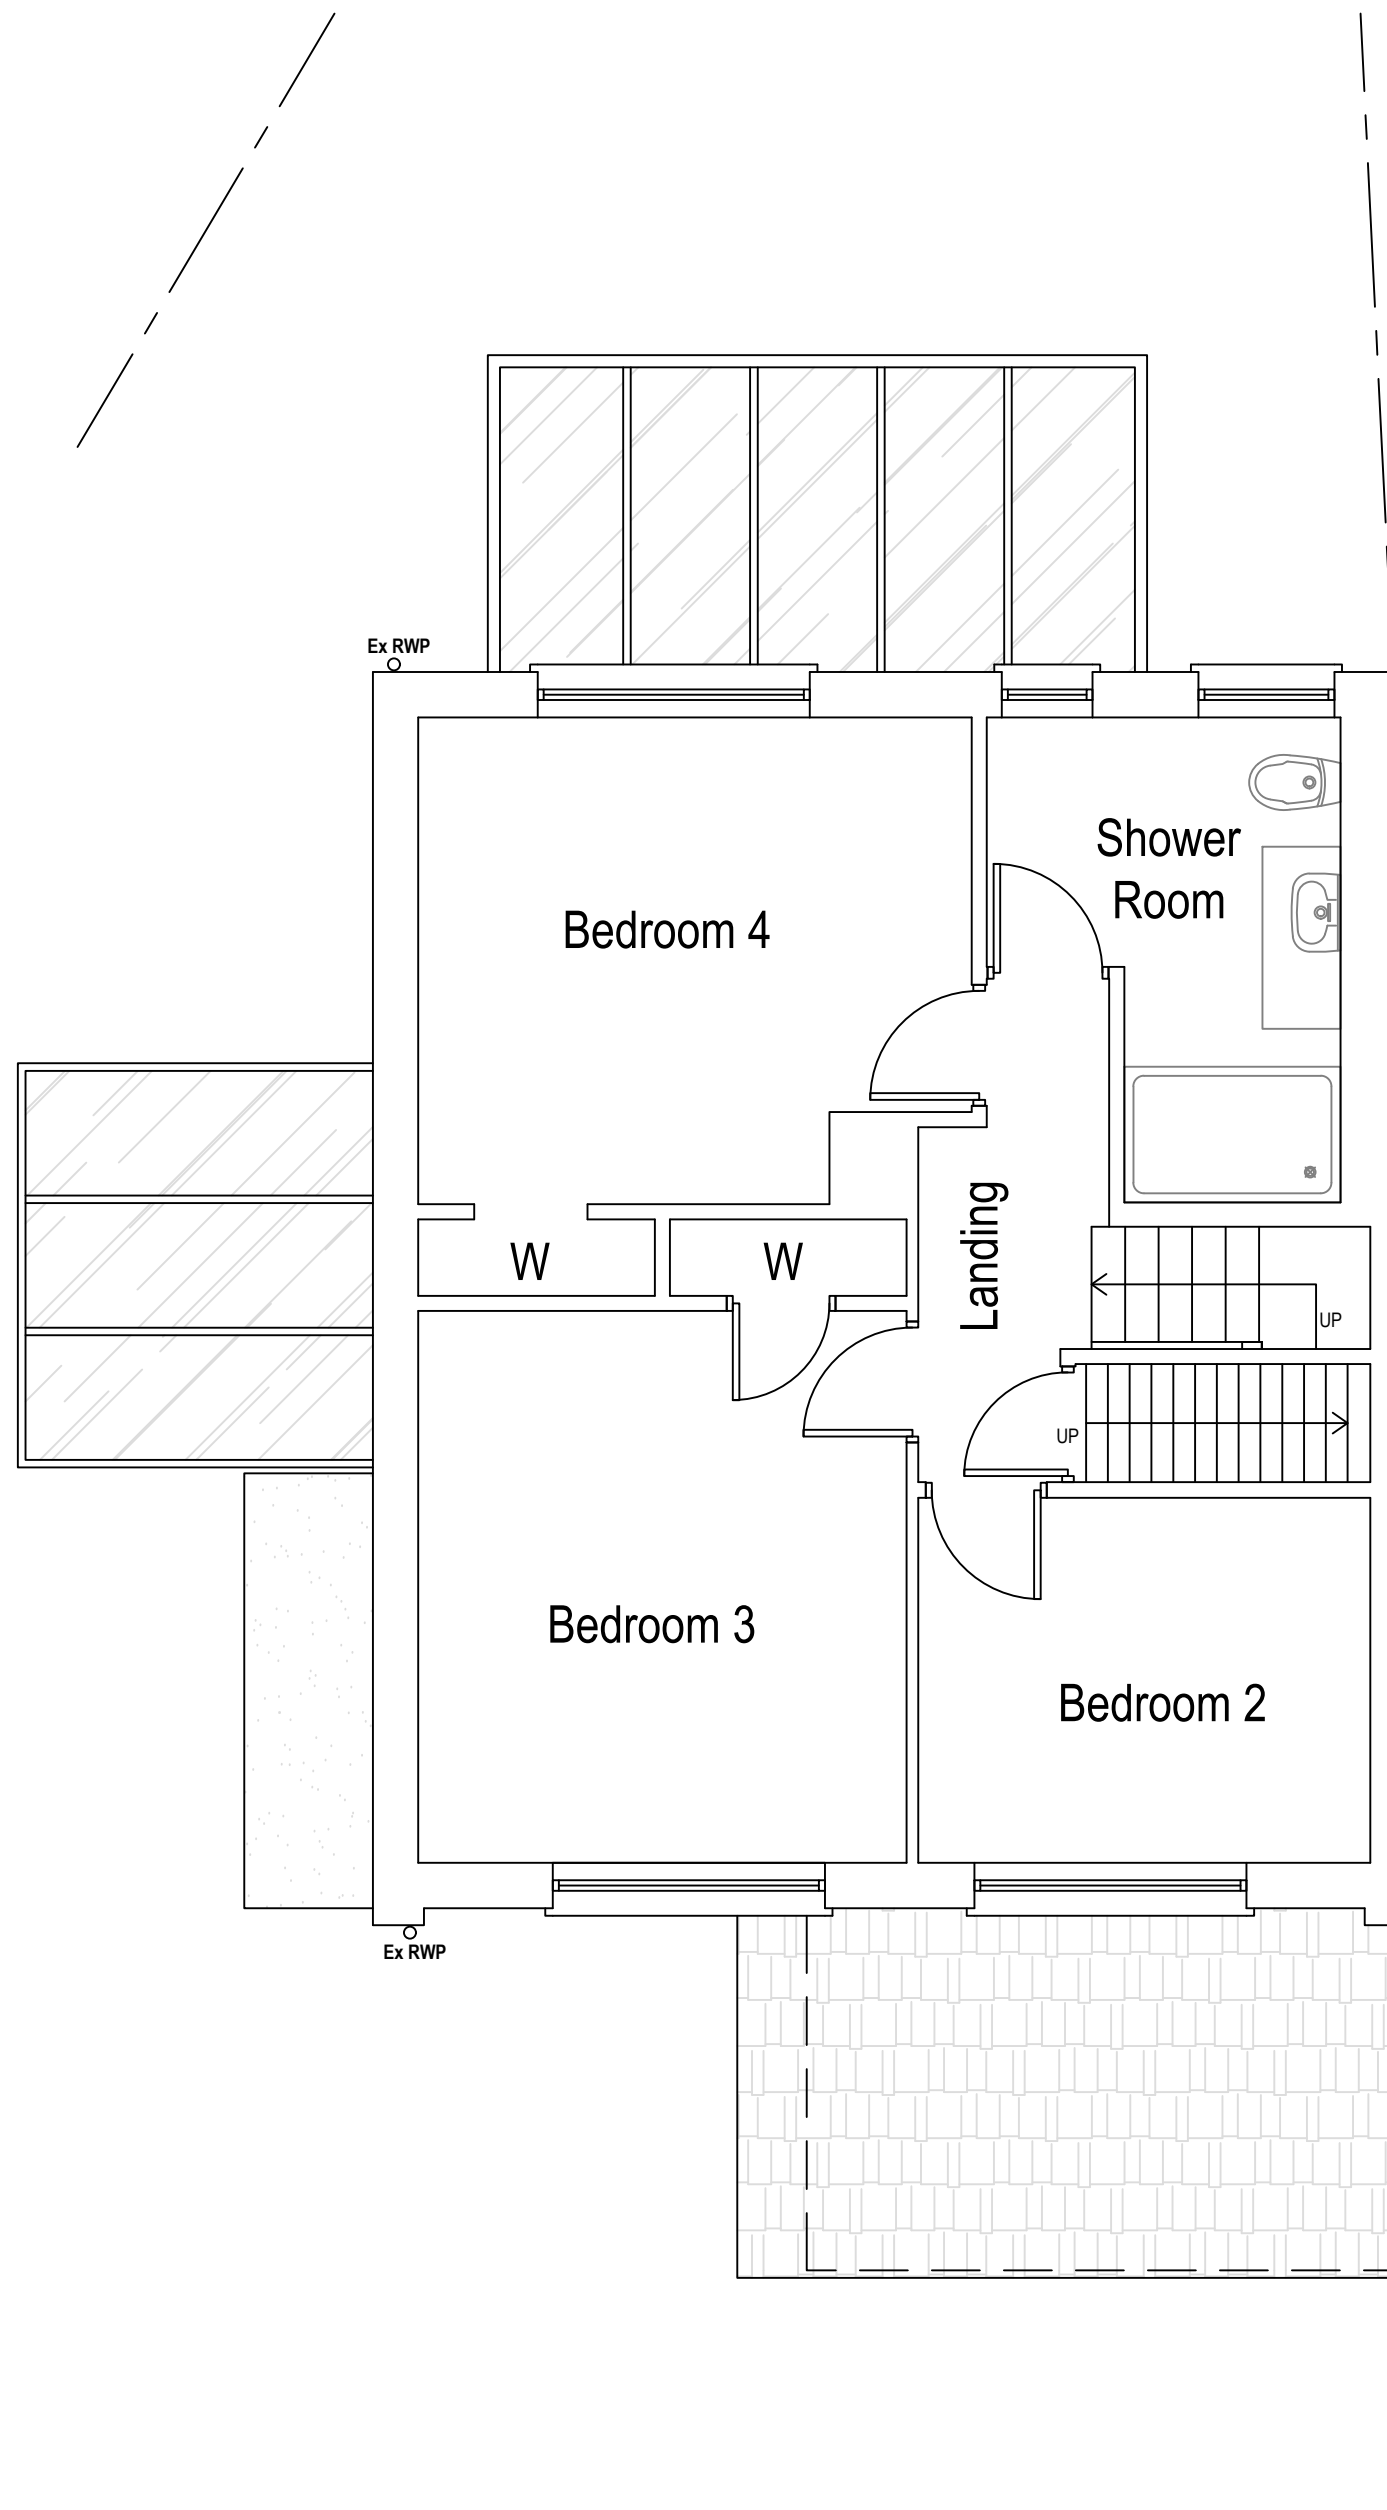

Existing First Floor Plan

Area ca. 47.06 m²

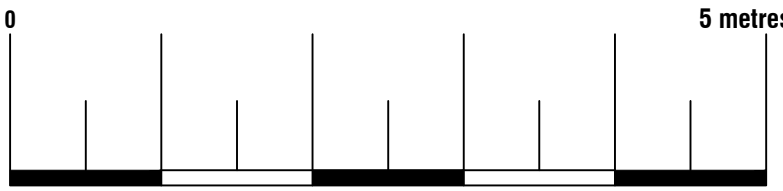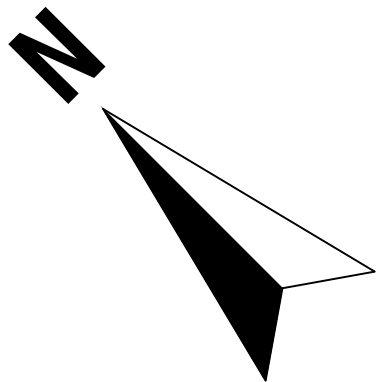

Arkiplan ArkiPlan Architectural Ltd • Enquiries@ArkiPlan.co.uk Lytchett House, 13 Freeland Park, Wareham Road, Poole, Dorset, BH16 6FA					
Site	18 Downland Way, Durrington, Salisbury SP4 8BX	Date	03.12.2025		
		Sheet	25-2218	D02	REV 4
		Job	Loft Conversion		
Title Number	WT207133	Scale	1:50 @A1, 1:100 @A3		
		Title	As Shown		