


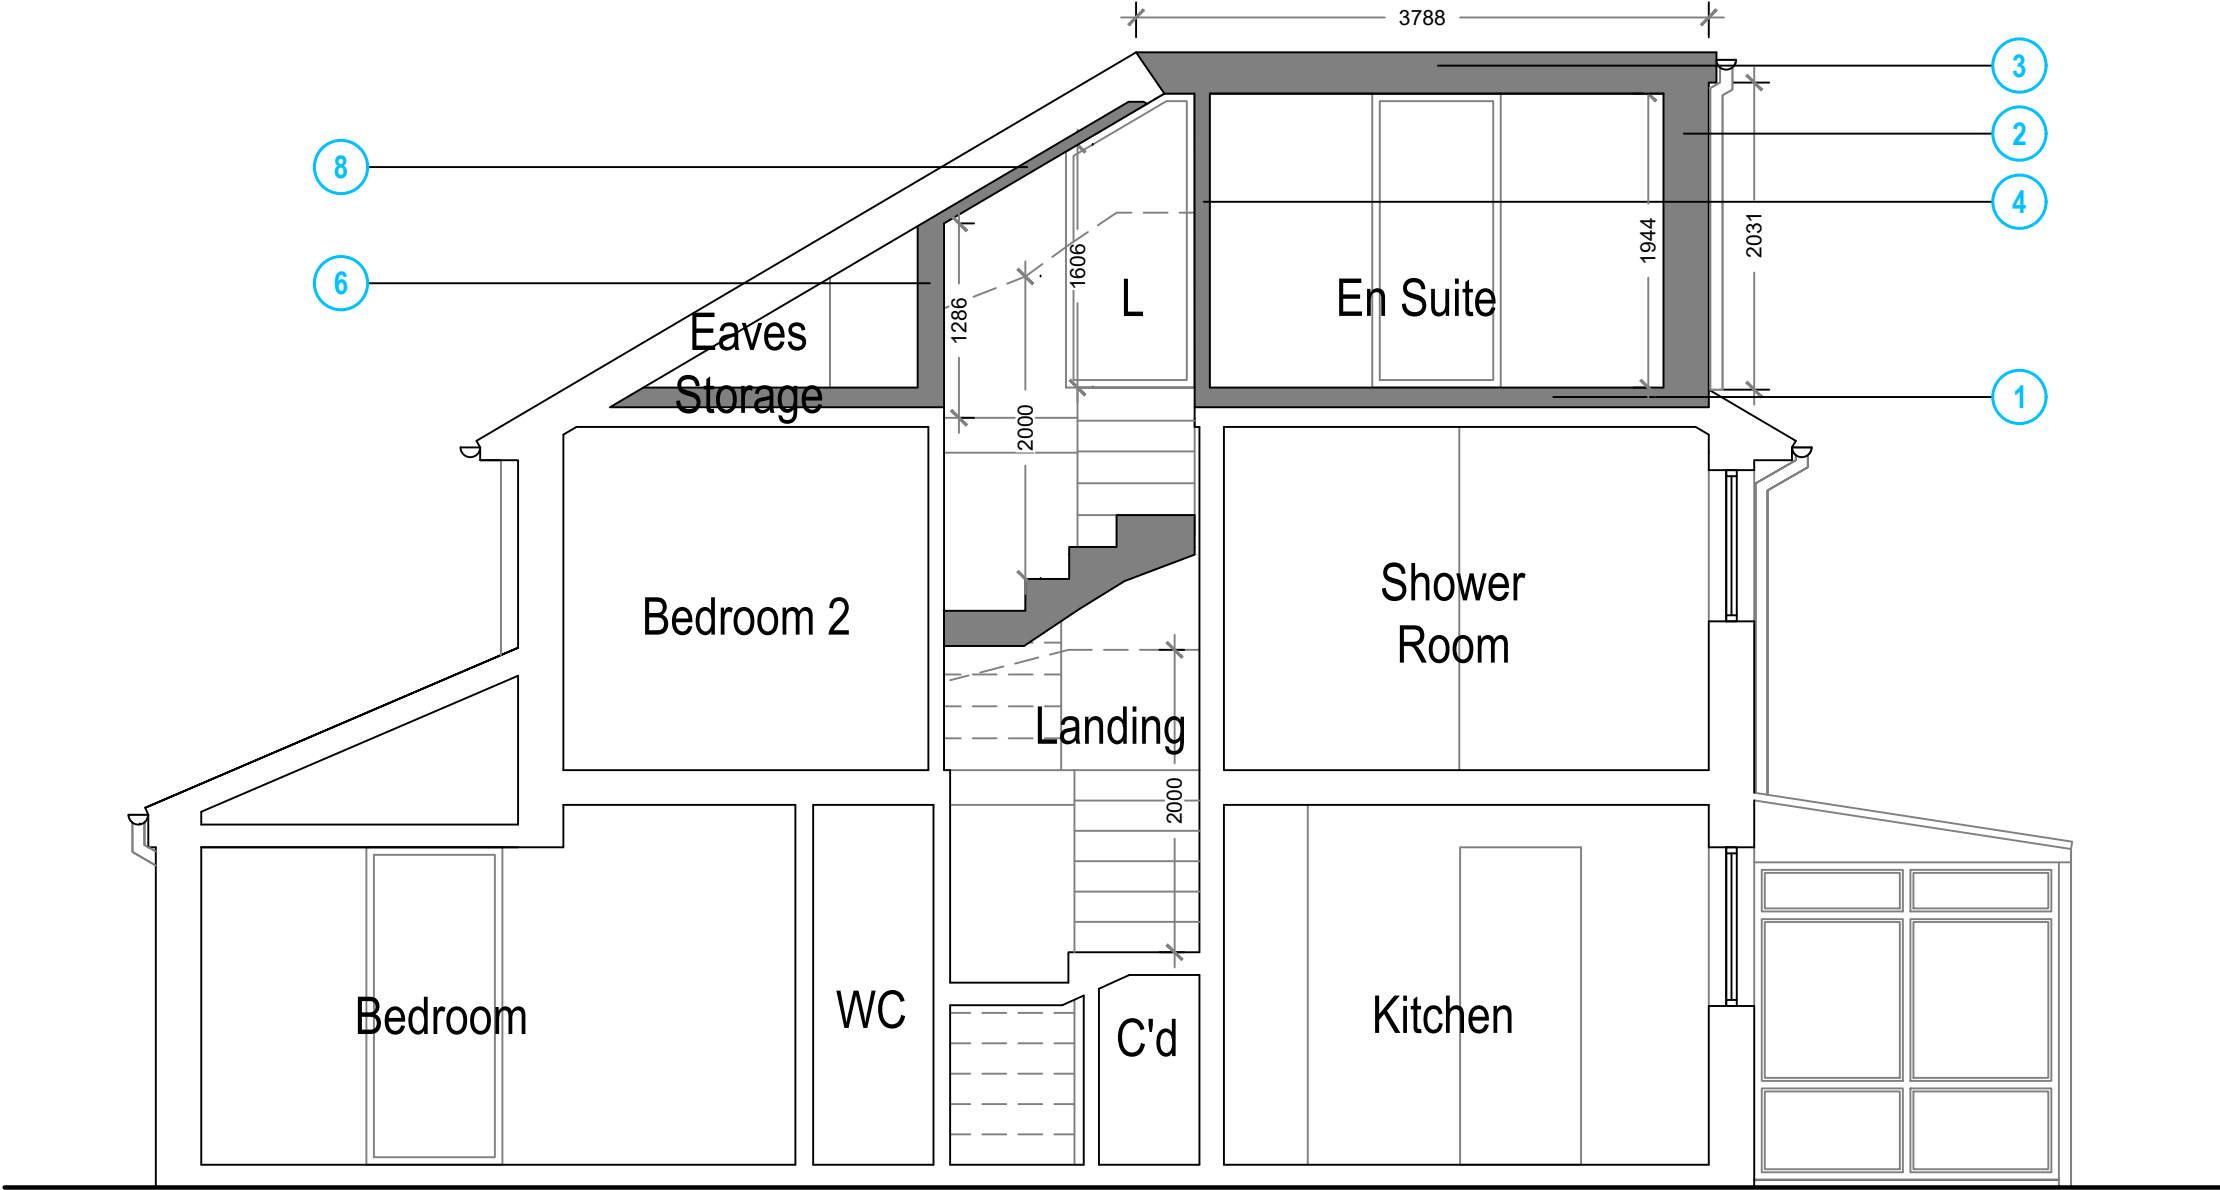

Proposed Section A-A

FOR BUILDING CONTROL APPROVAL ONLY
NOT FOR CONSTRUCTION



ArkiPlan Architectural Ltd • Enquiries@ArkiPlan.co.uk
Lytchett House, 13 Freeland Park, Wareham Road, Poole, Dorset, BH16 6FA

Site	18 Downland Way, Durrington, Salisbury SP4 8BX	Date	03.12.2025		
		Sheet	25-2218	D08	REV 4
		Job	Loft Conversion		
		Scale	1:50 @A1, 1:100 @A3		
Title Number	WT207133	Title	As Shown		

