


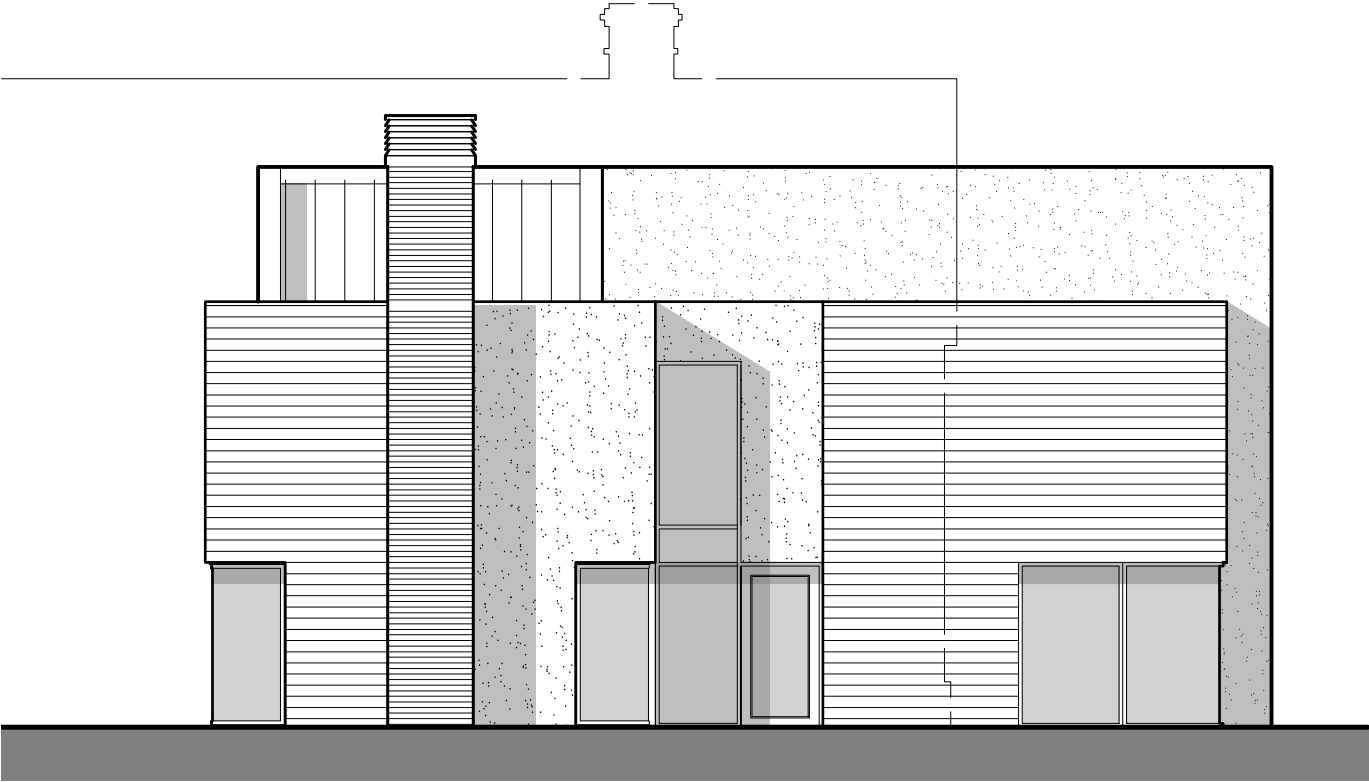


West Elevation as Existing



North Elevation as Existing



East Elevation as Existing

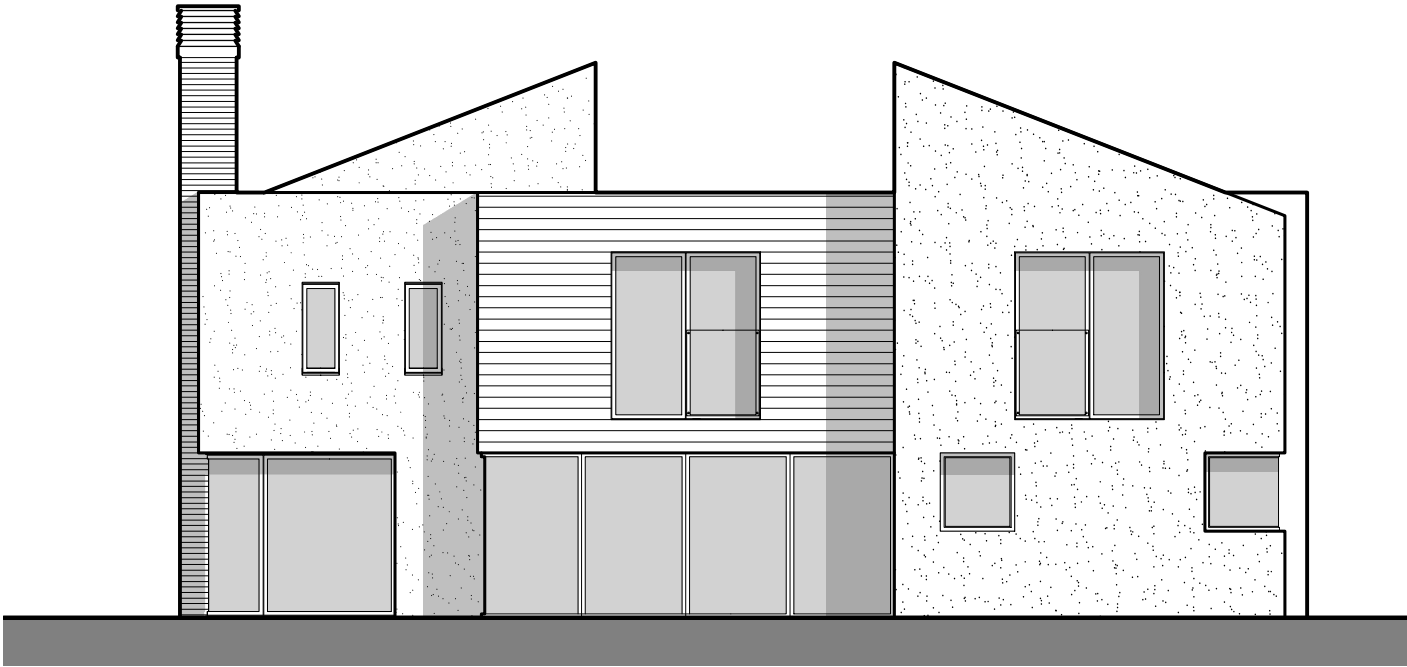

South Elevation as Existing

