


© This Drawing is the copyright of benjamin + beauchamp architects ltd.
All dimensions to be checked on site by contractor and not scaled from this drawing. Scaling for planning purposes only.
benjamin + beauchamp architects ltd accept no liability for any expense, loss or damage of whatsoever nature and however arising, from any variation made to this drawing; or in the execution of the work to which it relates, which has not been referred to them and their approval obtained.
p:\sutton veny - the dove - 1085\drawings, photos & graphics\b2 drawings\drawing board\1085.s.001 existing site plan.dwg

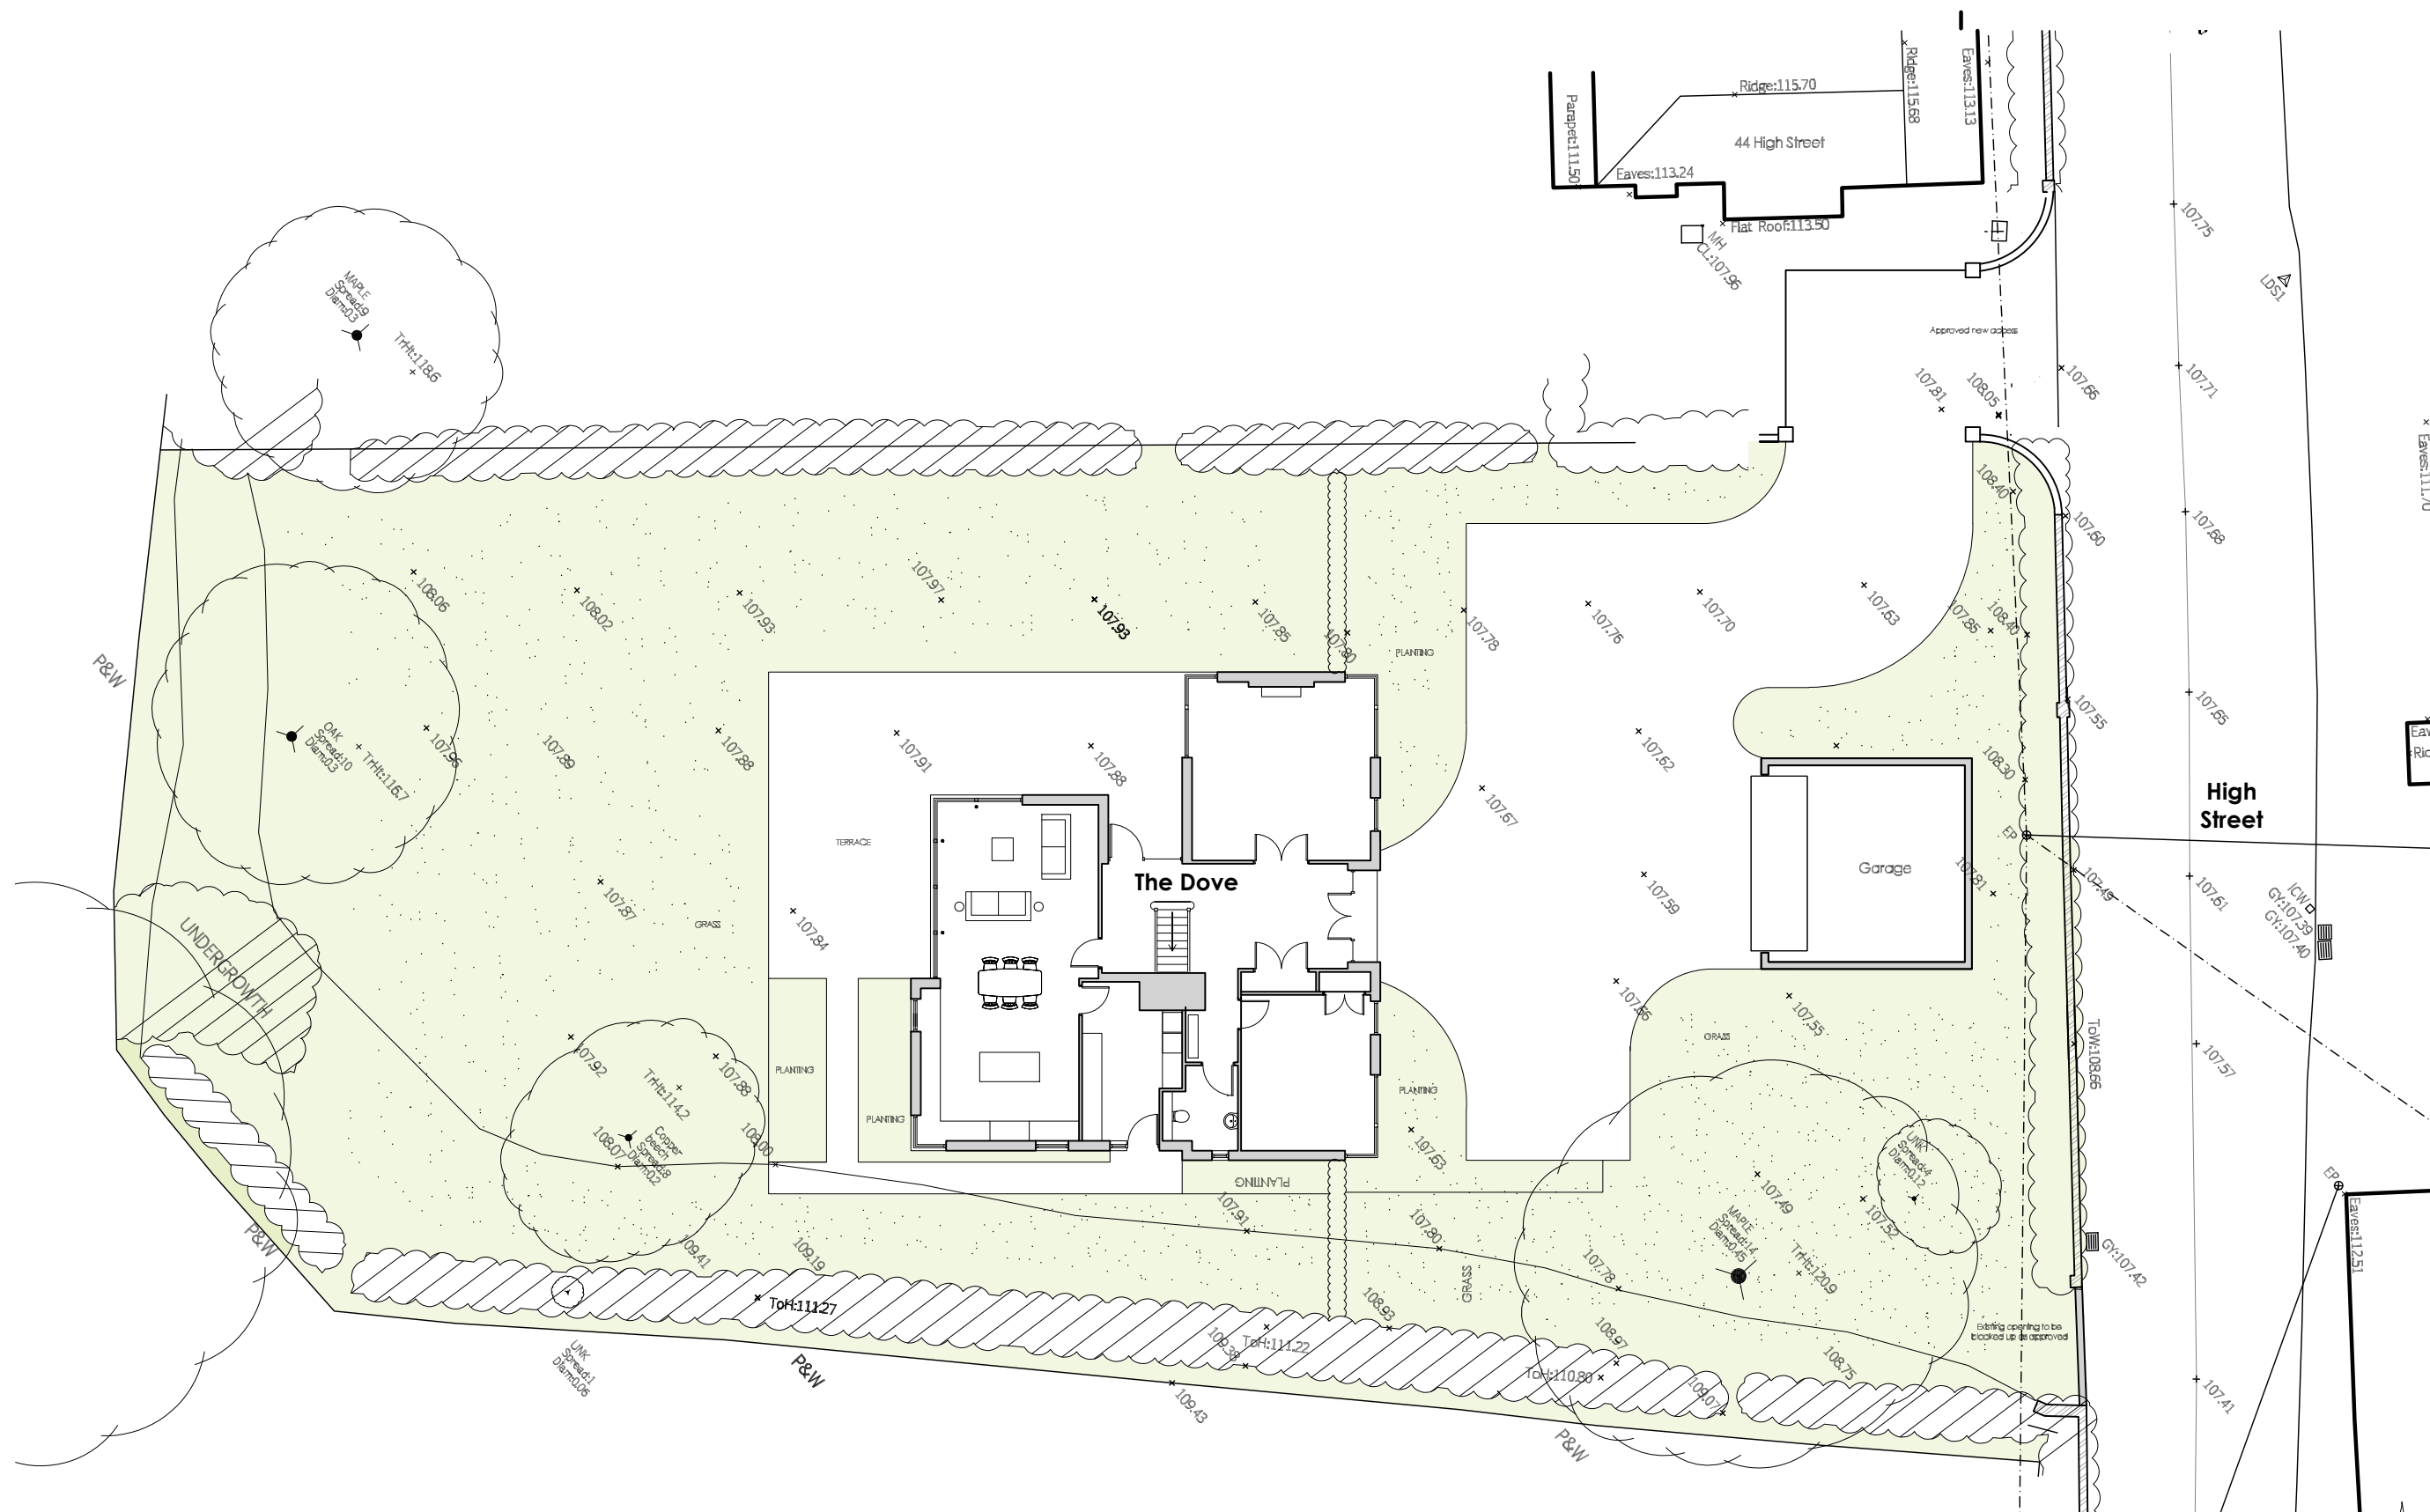

1:200
metres 4 8 12 16 20