

	Boundary line
	Demolished
	Details above
	Wall outline below roof
	Proposed foundation
	Waste drainage layout
	Rainwater drainage layout
	Timber/steel beam above sized and specified by Structural Engineer - fire proofed as per spec. and detail drawing

	Mechanically ventilated
	Mains operated interlinked smoke detector
	Mains operated interlinked heat detector
	Escape door / window
	Carbon Monoxide alarm



DRAWING NOTES

The Building Regulations 2022

Under the above regulations, any works to a building that fall within the requirements must be inspected by either the Local Authority Building Control Department or a person registered under the Competent Person Scheme. This includes independent qualified building inspection organisations.

These drawings are intended only to obtain approval for Building Control applications by either the Local Authority Building Control Department or an independent building inspection company, and should not be used as working construction drawings.

These drawings provide an indication only of the work required, and the current building standards that must be met at the minimum level. All works must be discussed on-site between the contractor(s) and the Inspector prior to being undertaken. All guidance and instructions from the Building Inspector must be strictly adhered to at all times.

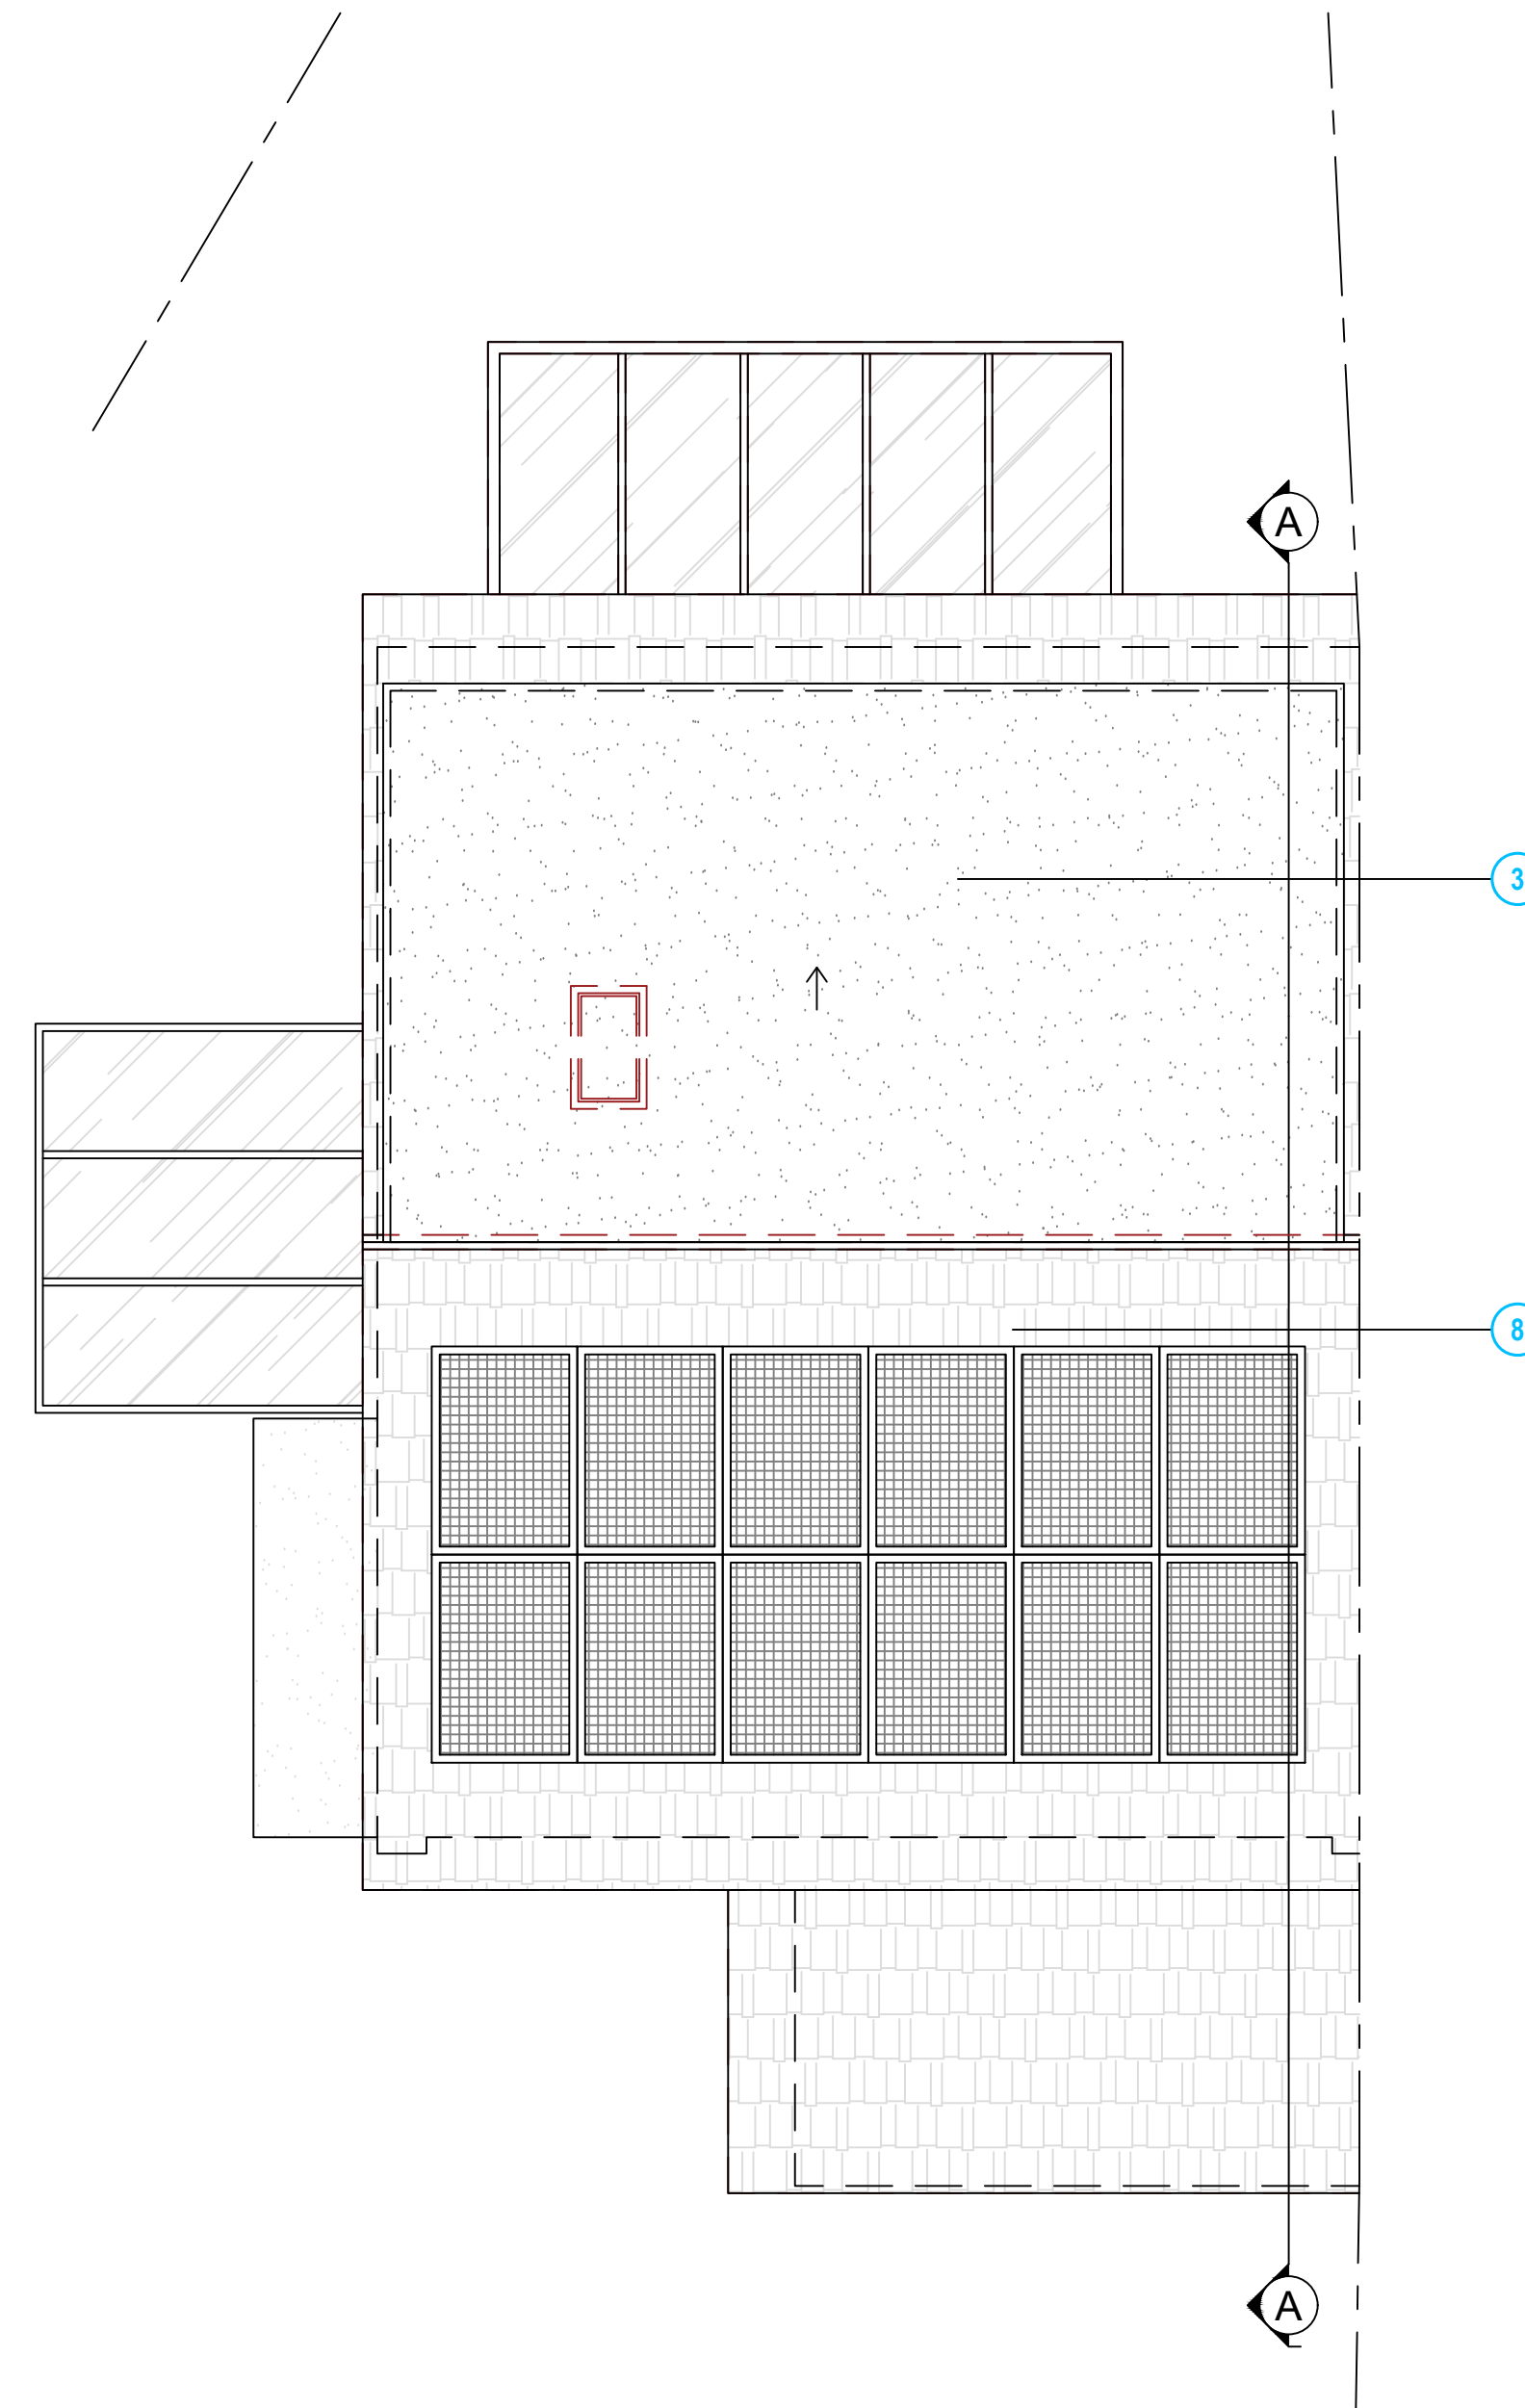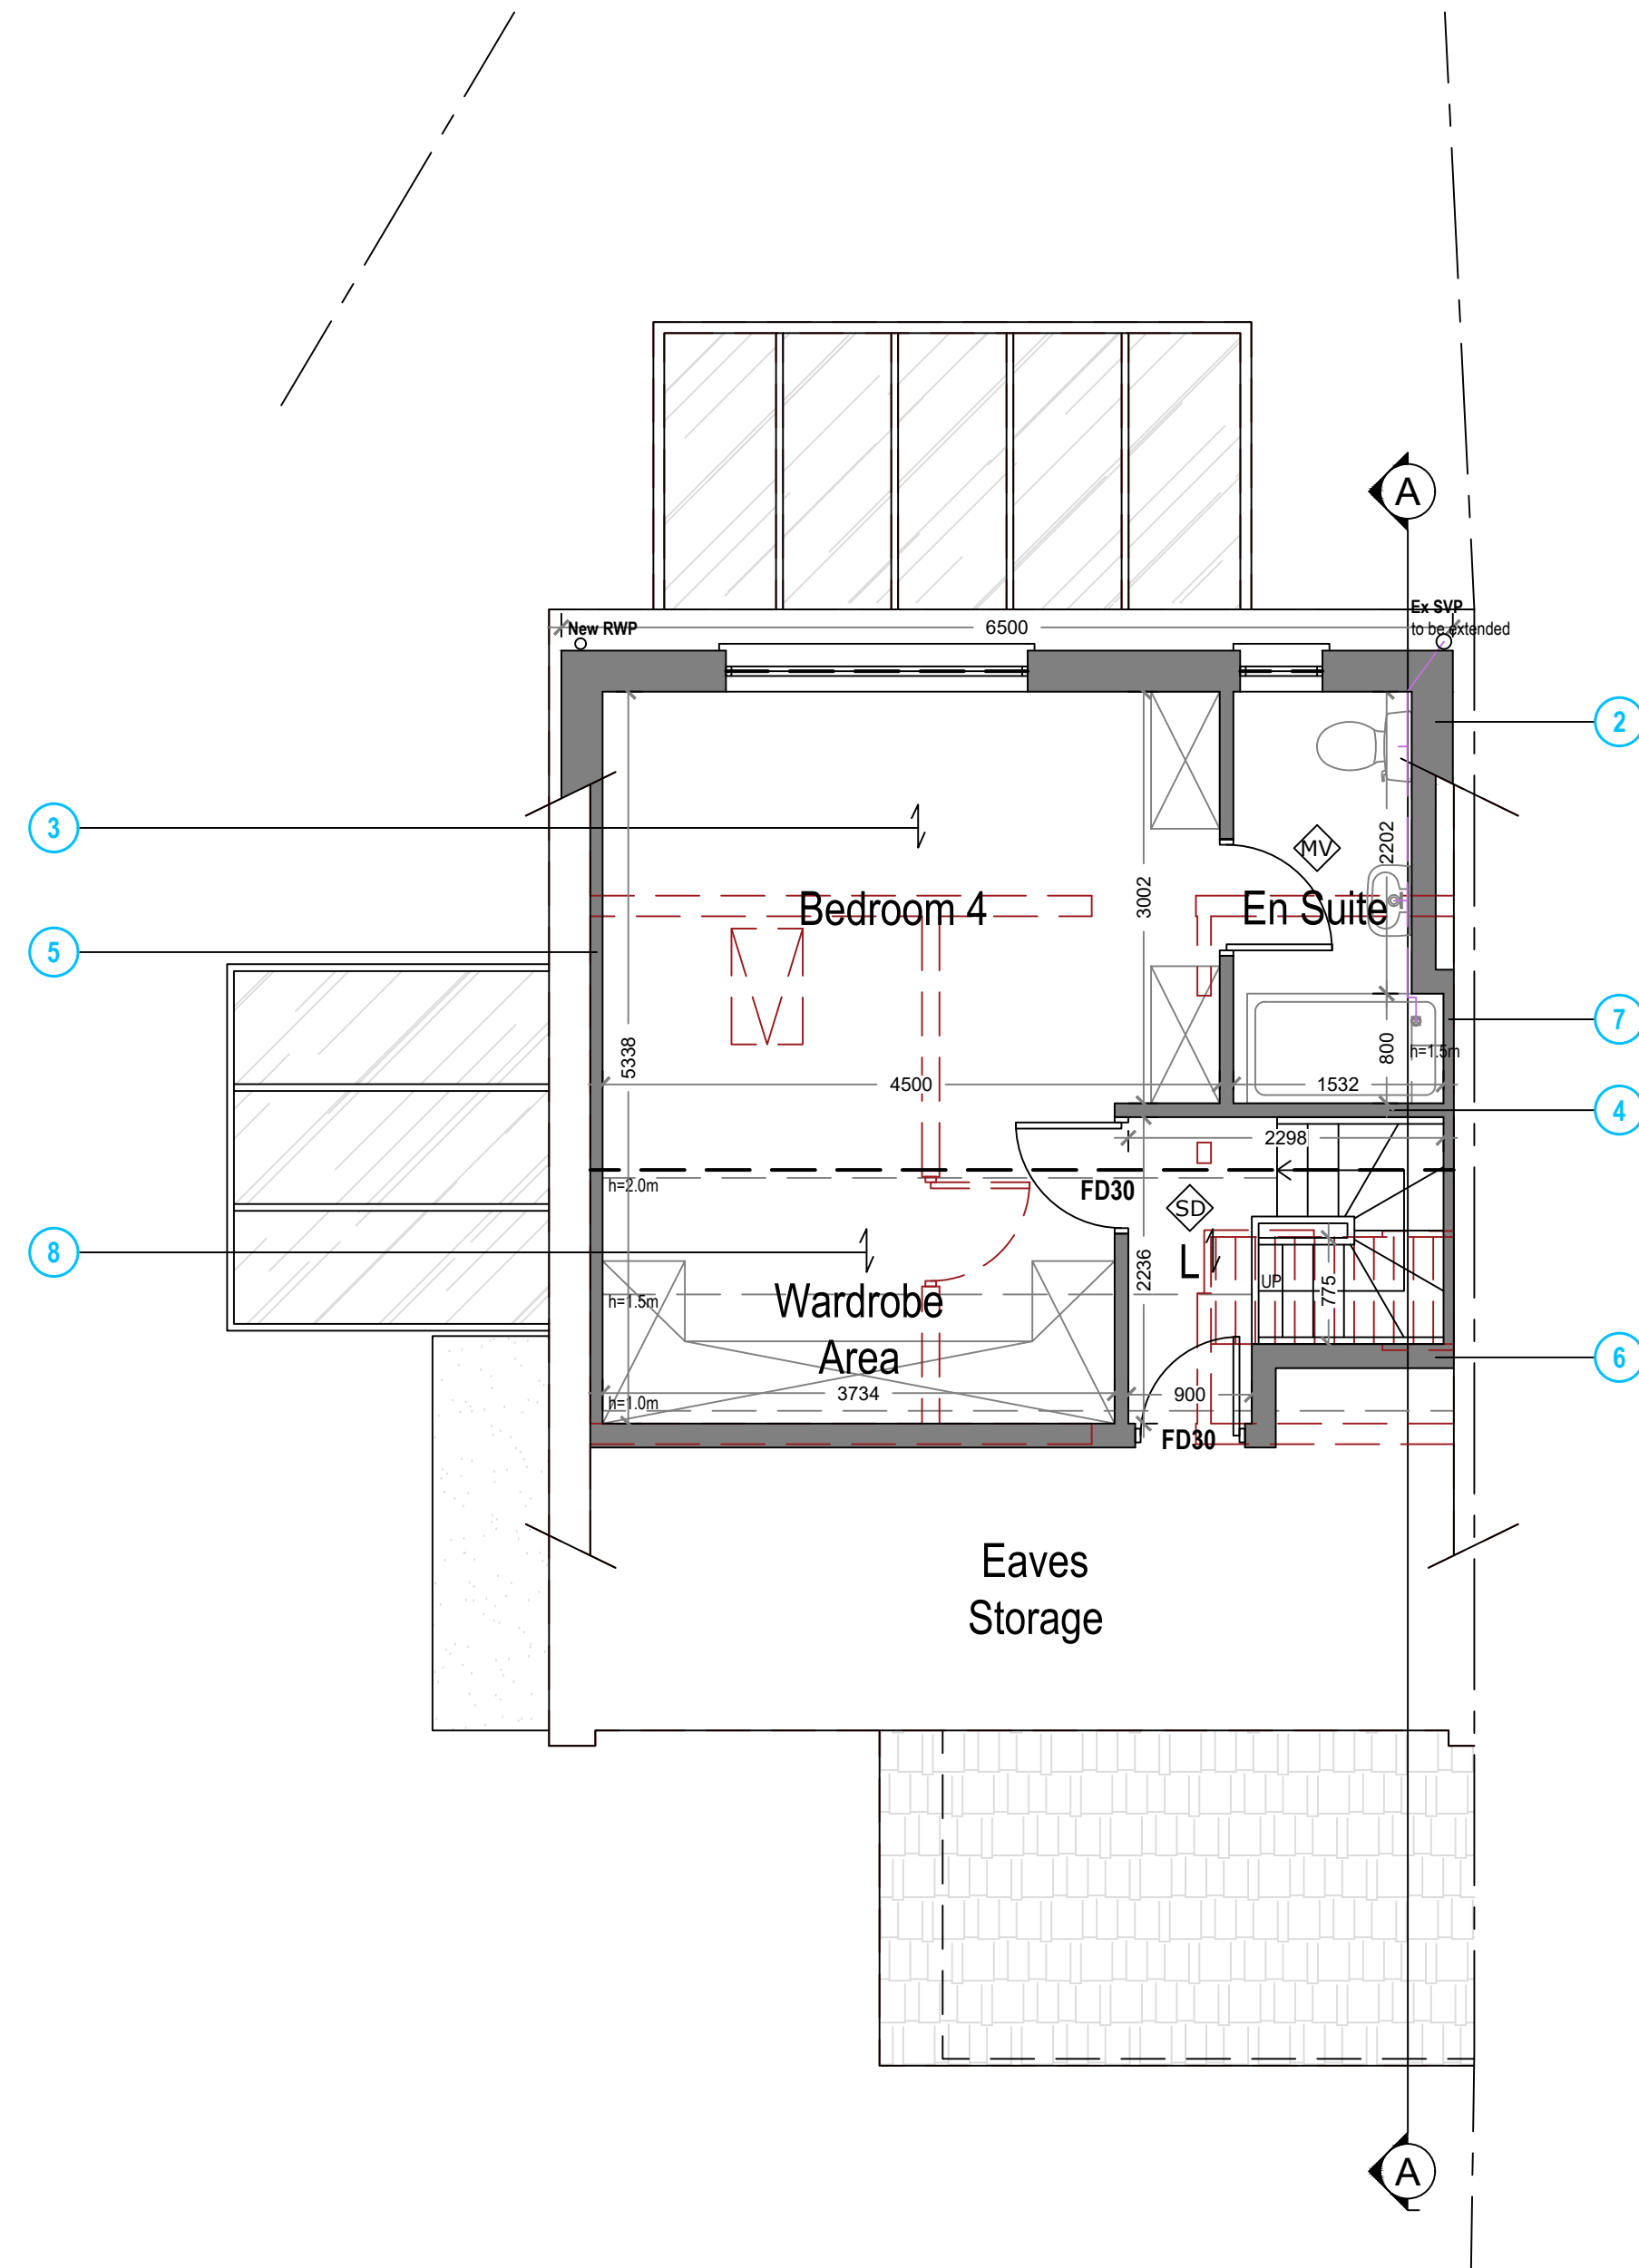

Proposed Roof Plan

Arkiplan

Site	18 Downland Way, Durrington, Salisbury SP4 8BX	Date	03.12.2025
		Sheet	25-2218 D05 REV 4
		Job	Loft Conversion
		Scale	1:50 @A1, 1:100 @A3
Title Number	WT207133	Title	As Shown