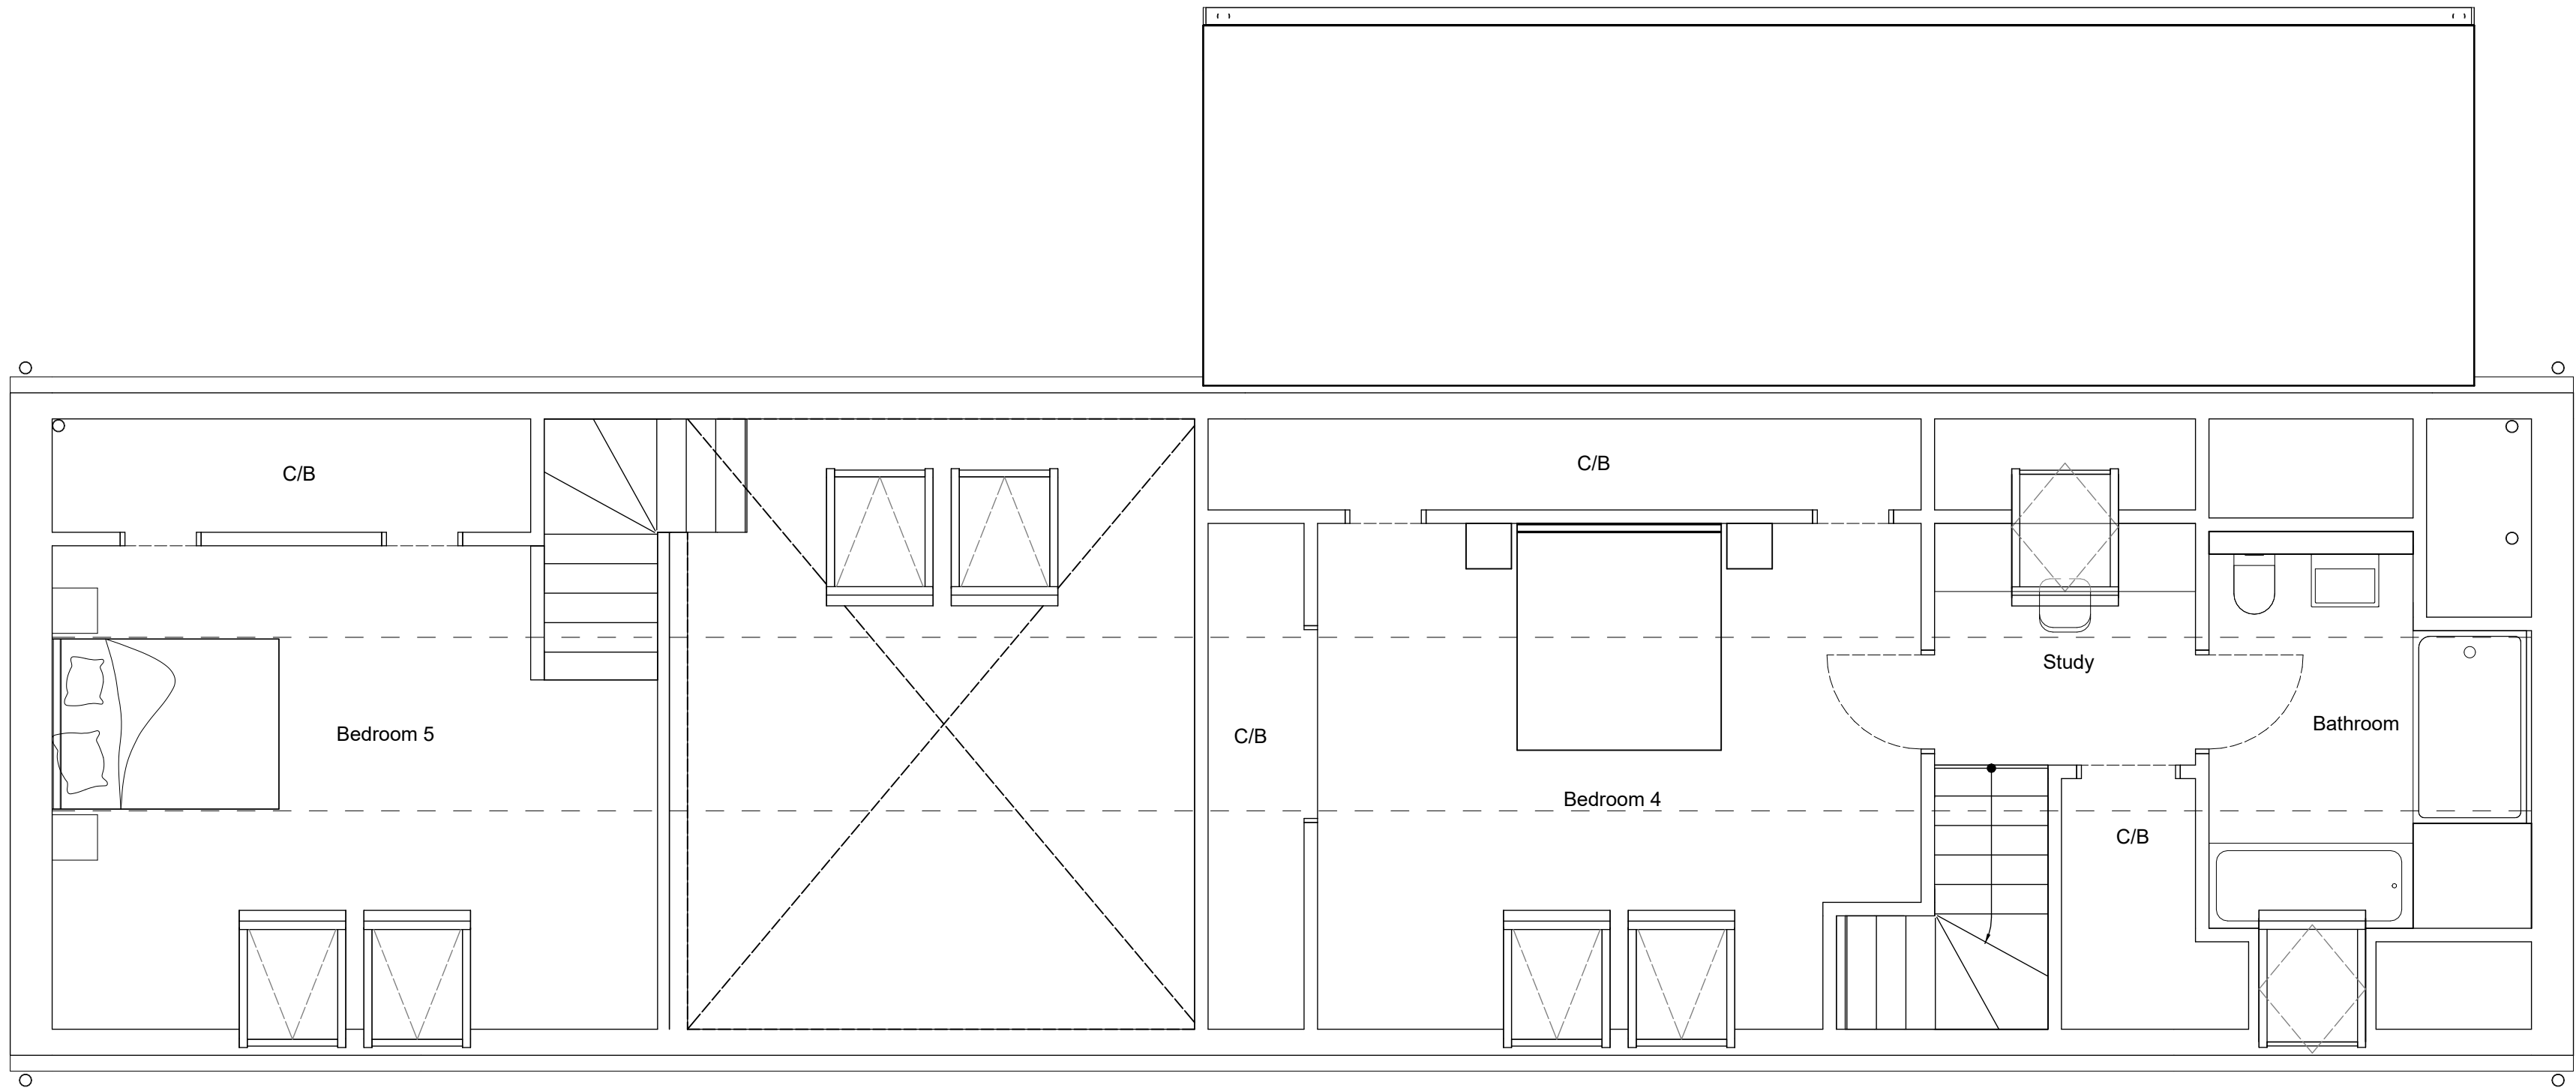
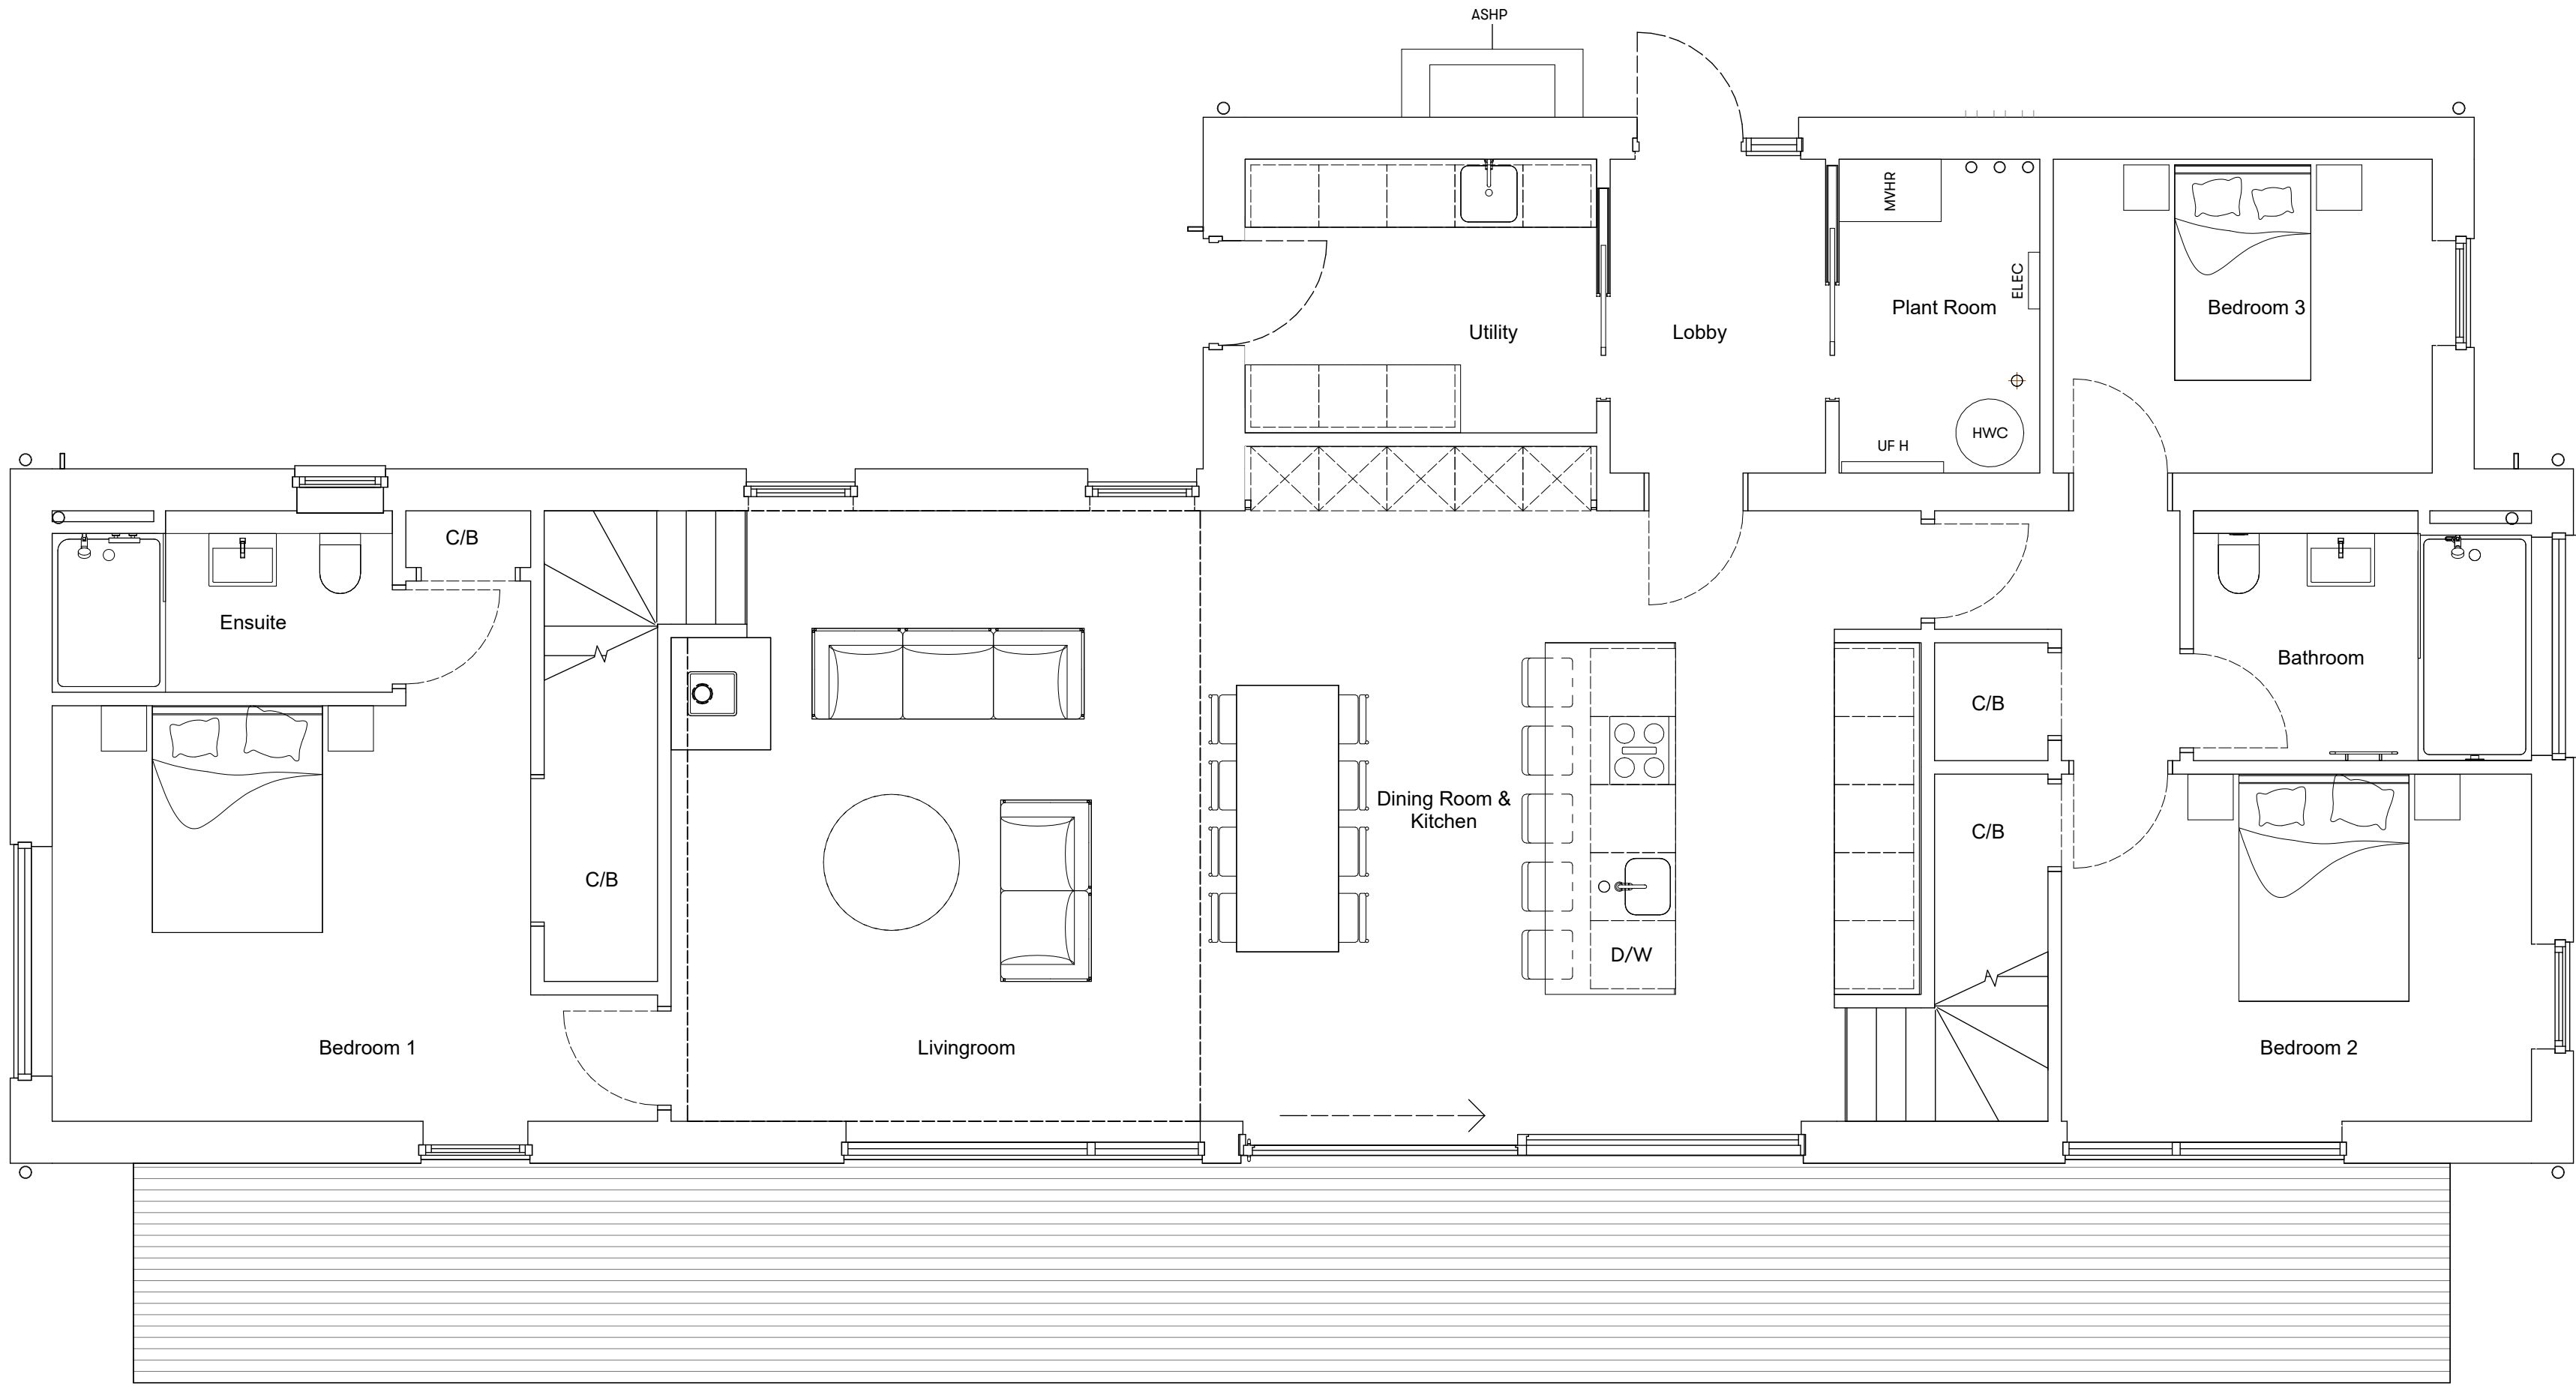


CLIENT Joel Figov and Annabell Mears PROJECT NUMBER: 1104 SITE ADDRESS: The land Adjacent to The Green The Green Great Cheverell Wiltshire SN10 5XN	DRAWING NUMBER: 1104-HEB-XX-00-DR-A-20-200		REVISION: P8		REVISION	DESCRIPTION		DRAWN	CHECKED	DATE								
	DRAWING TITLE GA PLANS		DATE: 16.06.2025			P1	FIRST DRAWING ISSUE											
	DRAWN BY LH	CHECKED: AC, BC	SCALE 1 : 50 @ A1			P2	LAYOUT AMENDMENTS											
						P3	LAYOUT AMENDMENTS											
			PURPOSE FOR ISSUE: STAGE APPROVAL			HOUSE TYPE: LH302P.2					P4	EN-SUITE WINDOW RELOCATED, SLIDING DOOR UPDATED						
											PLANNING APPLICATION						P5	WINDOWS UPDATED
																	P6	PLANNING ISSUE
											P7	WINDOW ADDED TO BEDROOM 2						
											P8	DOOR ADDED TO UTILITY, UNIT LAYOUT AMENDED						