


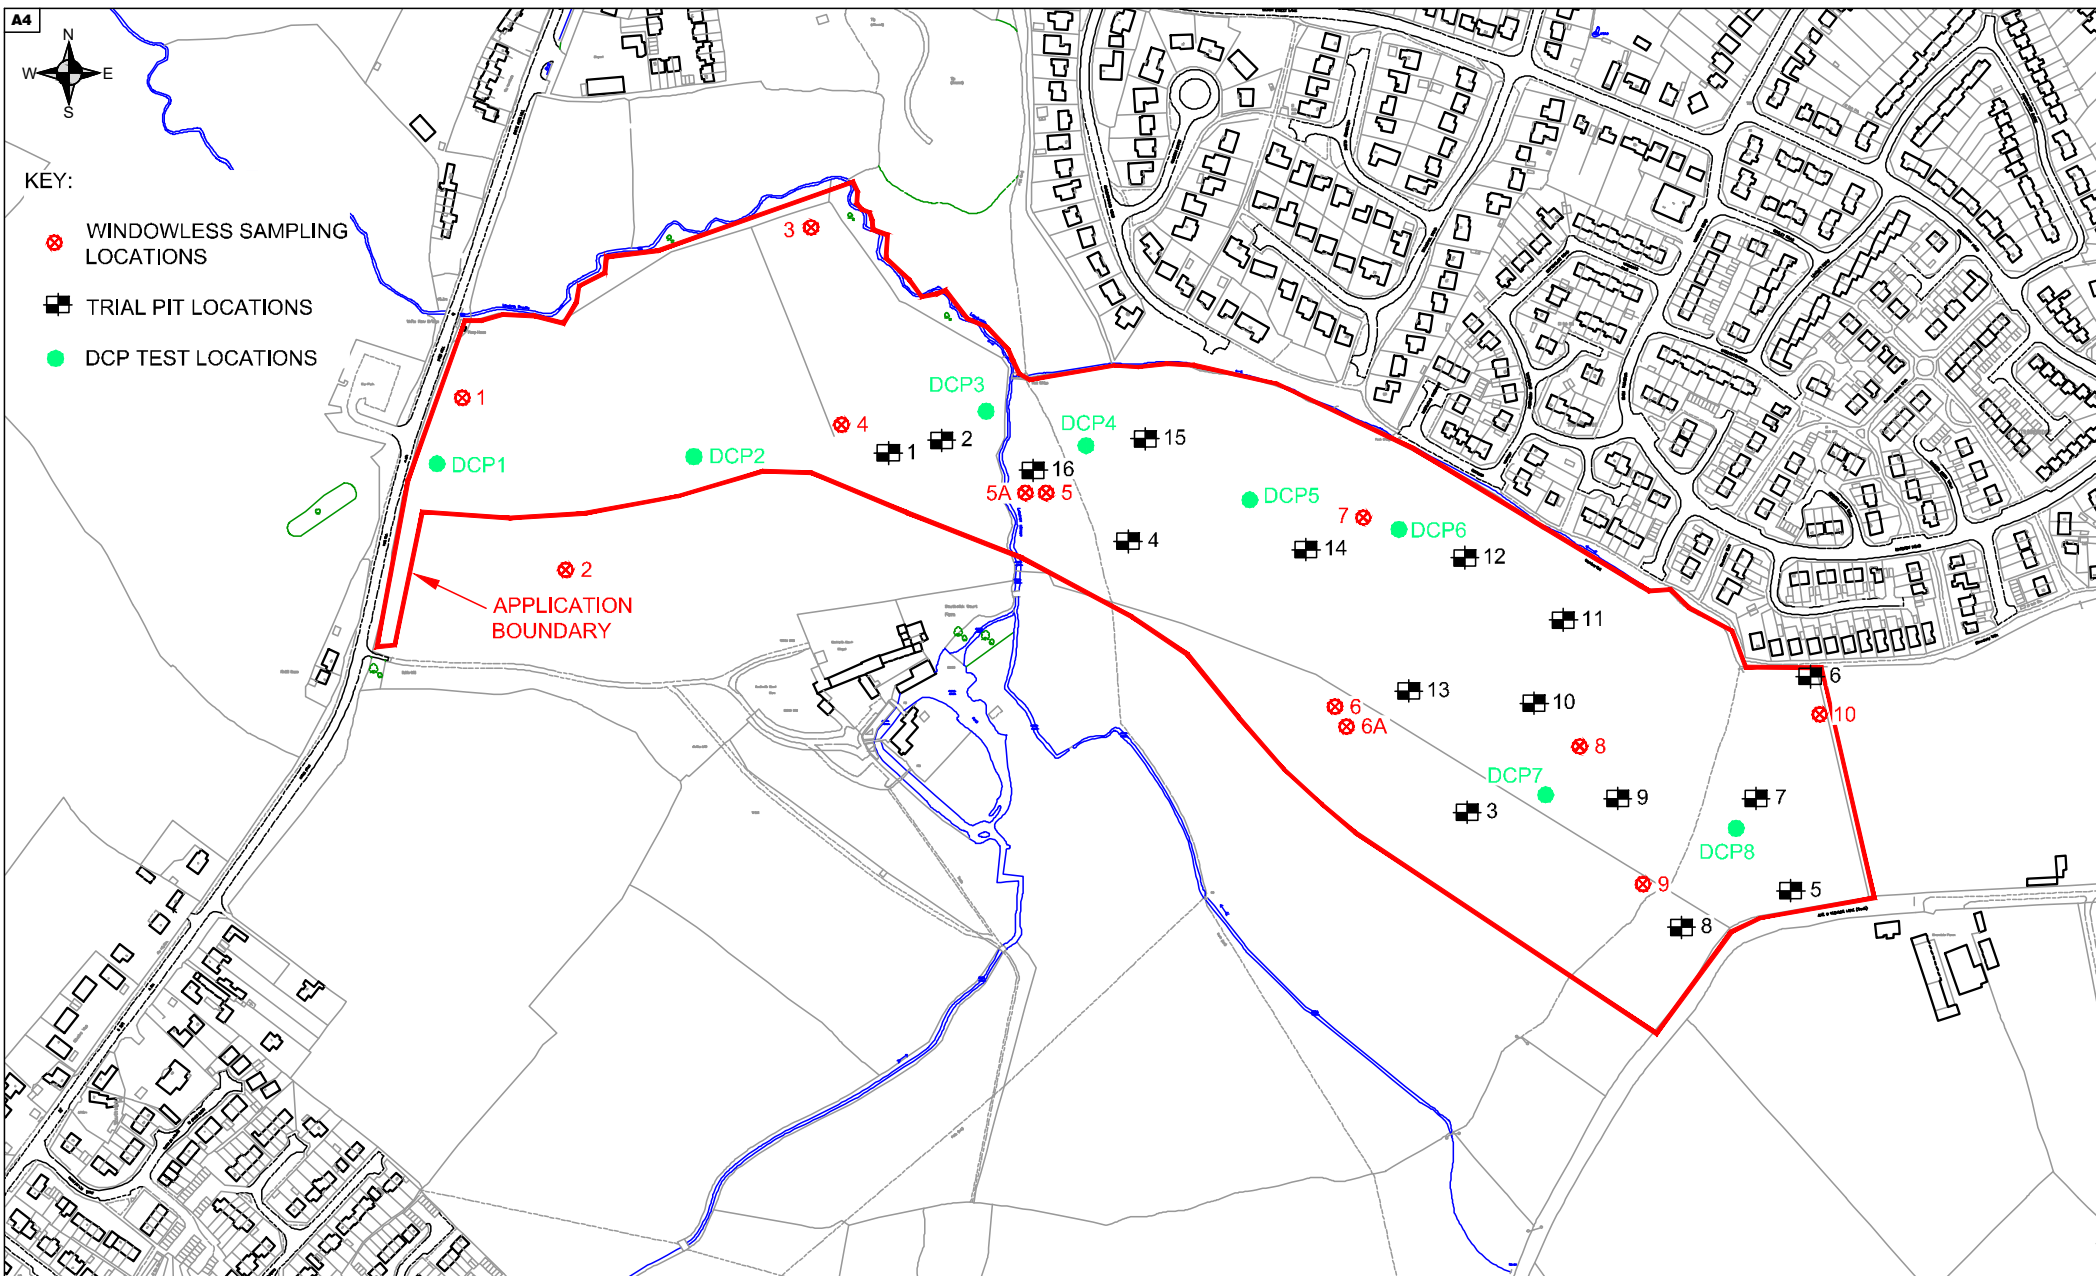

Geo Consulting Engineering Ltd
The Studio, Woodmanton Barns,
Woodbury, Exeter, EX5 1HQ

T: 01395 239977
E: mail@geoconsultingeng.co.uk
W: www.geoconsultingeng.co.uk

Job Title:

**Land South of Trowbridge
Trowbridge
Wiltshire**

Client:

Waddeton Park Ltd

Dwg Title:

**Exploratory Hole
Layout Plan
(Existing Layout)**

Drawing Status

For Information

Scale 1:5000 @ A4 Drawn RH

Date Sep 2017 Checked DLJ

Drawing no:
GCE00644/Fig2

Rev