



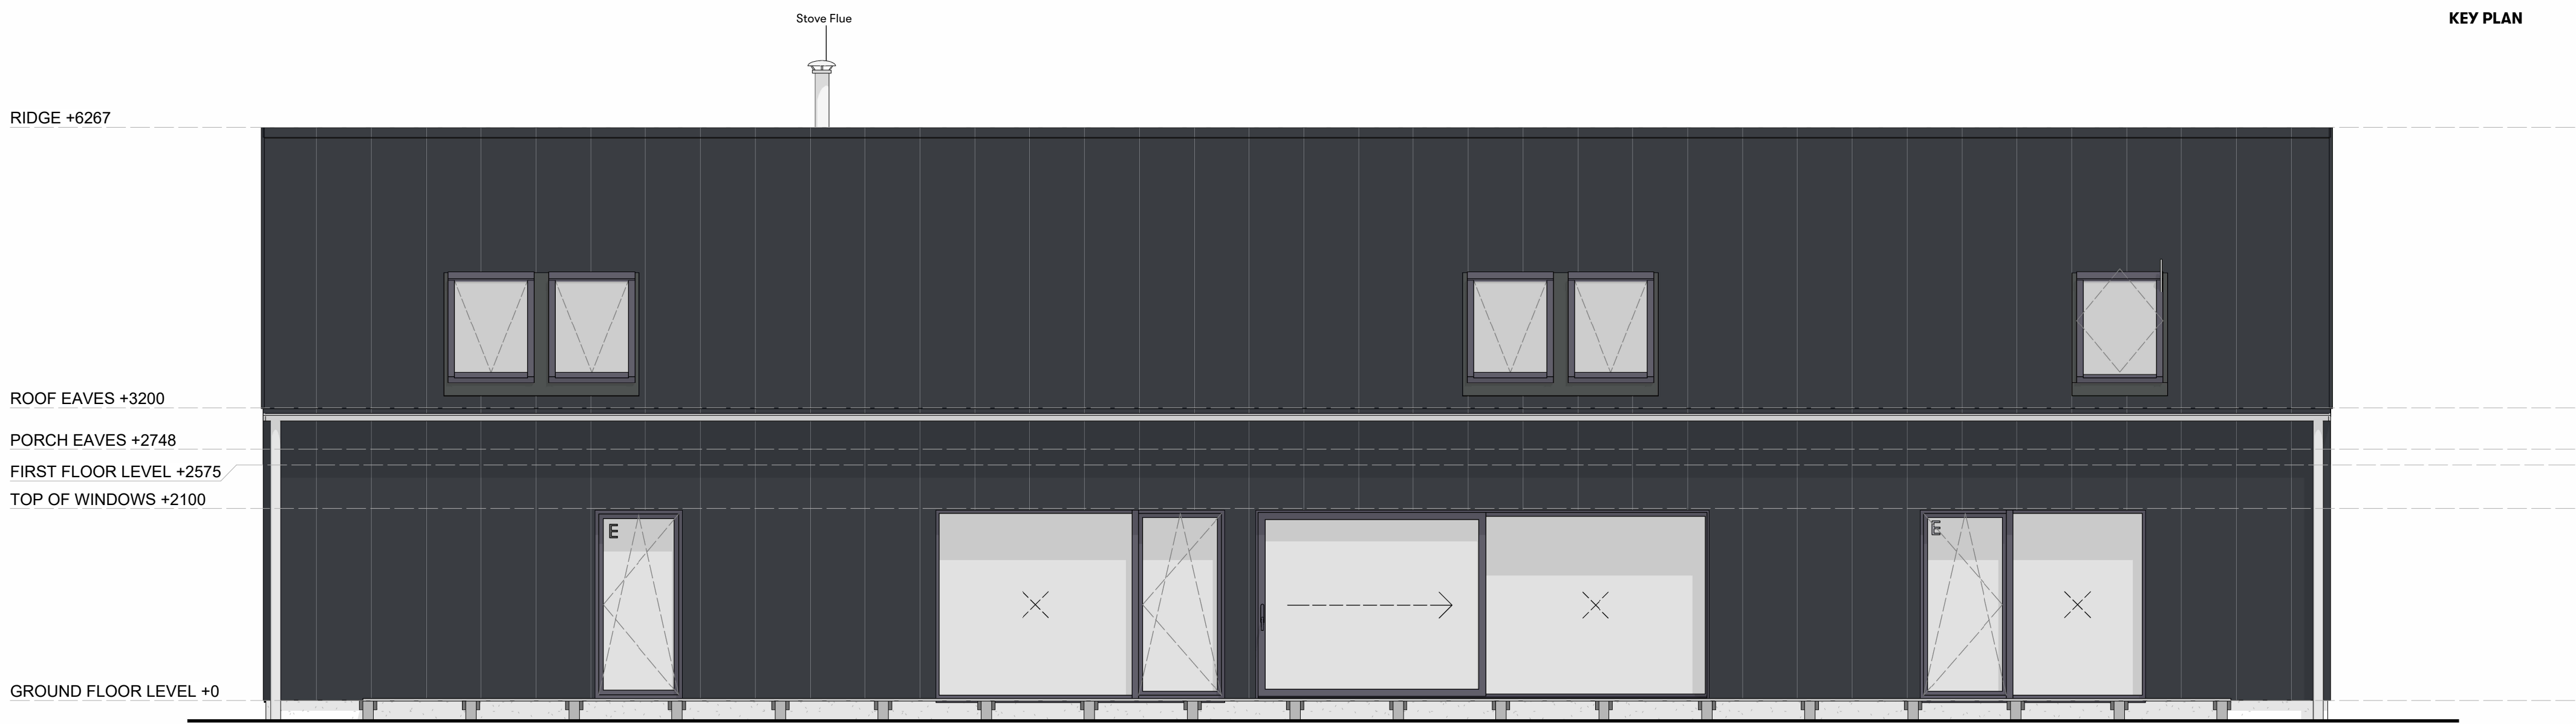

1:50

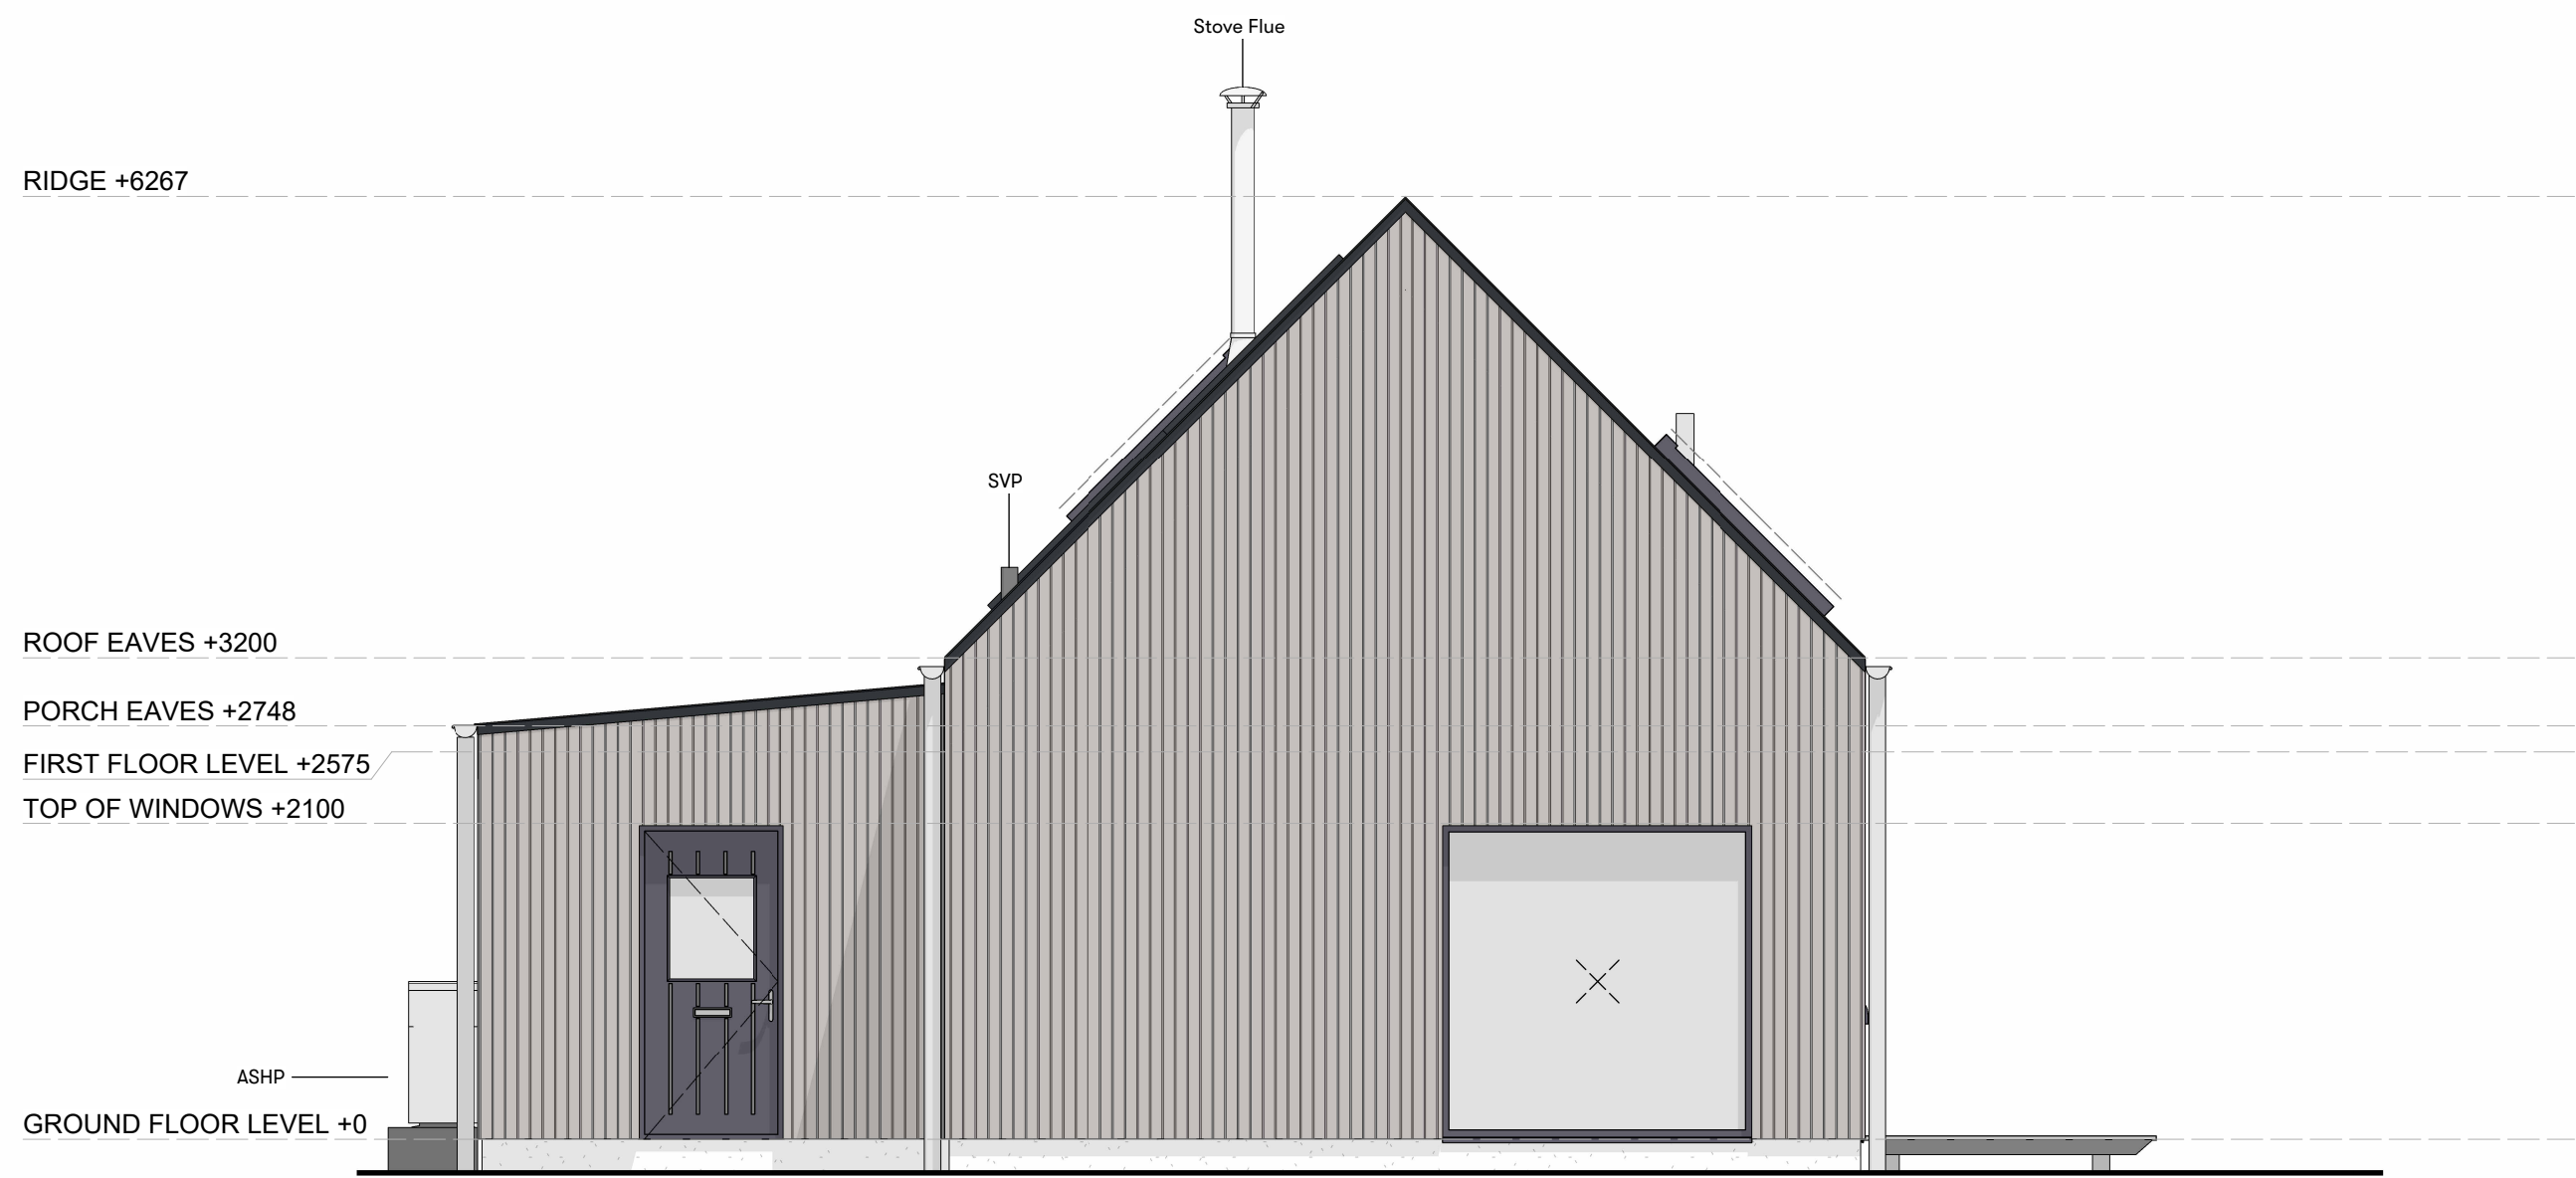

1:50

To be read in conjunction with the specification and all relevant drawings. Contractor to check all dimensions on site. Do not scale from this drawing for production or construction. Architect to be advised of any variation between the drawings and site conditions. Construction must comply with all NHBC and industry standards.

Copyright © HebHomes Ltd. All rights reserved. Any breach of copyright will be pursued