


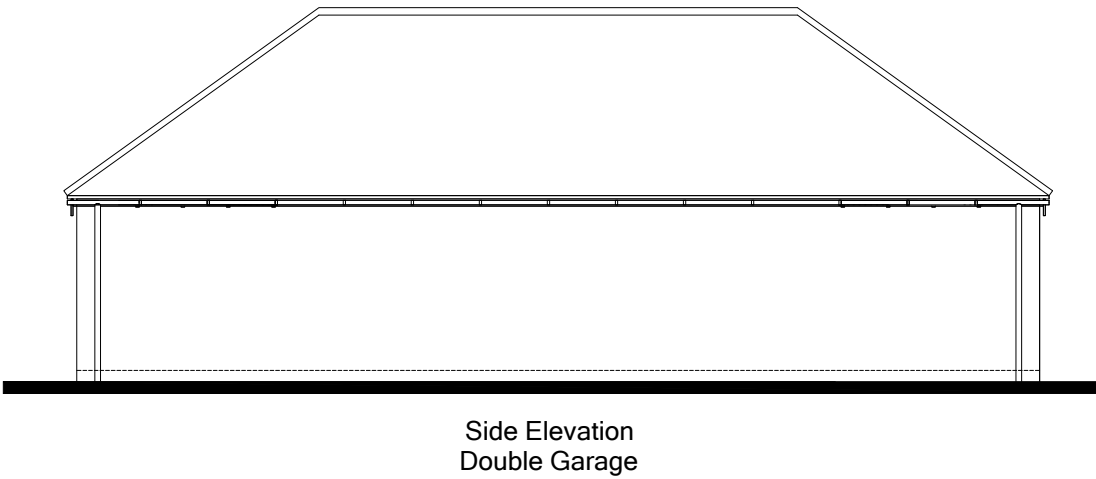


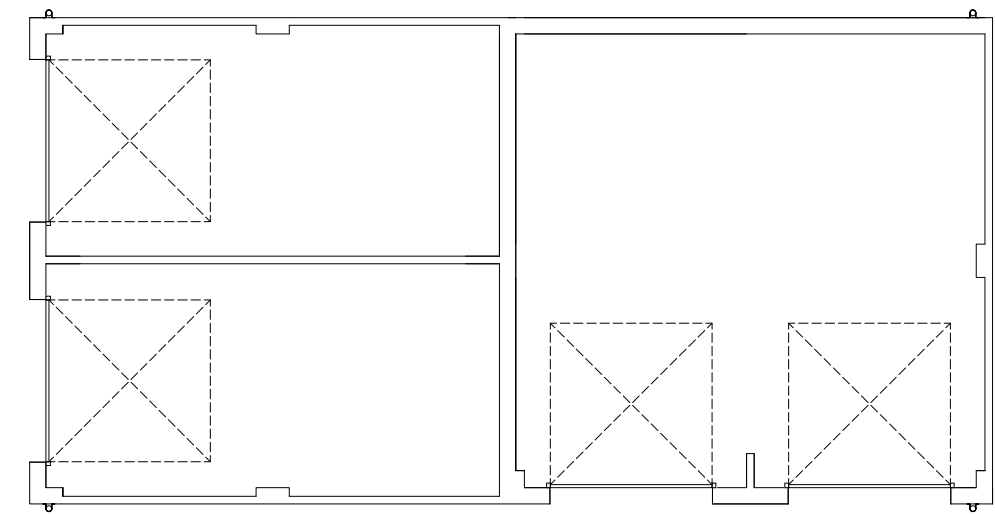

Revision		
Client:	COTSWOLD HOMES LTD	Scales: 1:100@A3
Site Address:	LAND OFF BIDDESTONE LANE, YATTON KEYNELL	Project Number: 948
Drawing Title:	QUADRUPLE GARAGE	Drawing Number: 083
Date:	NOV 2025	Drawn by: BT
		Revision:

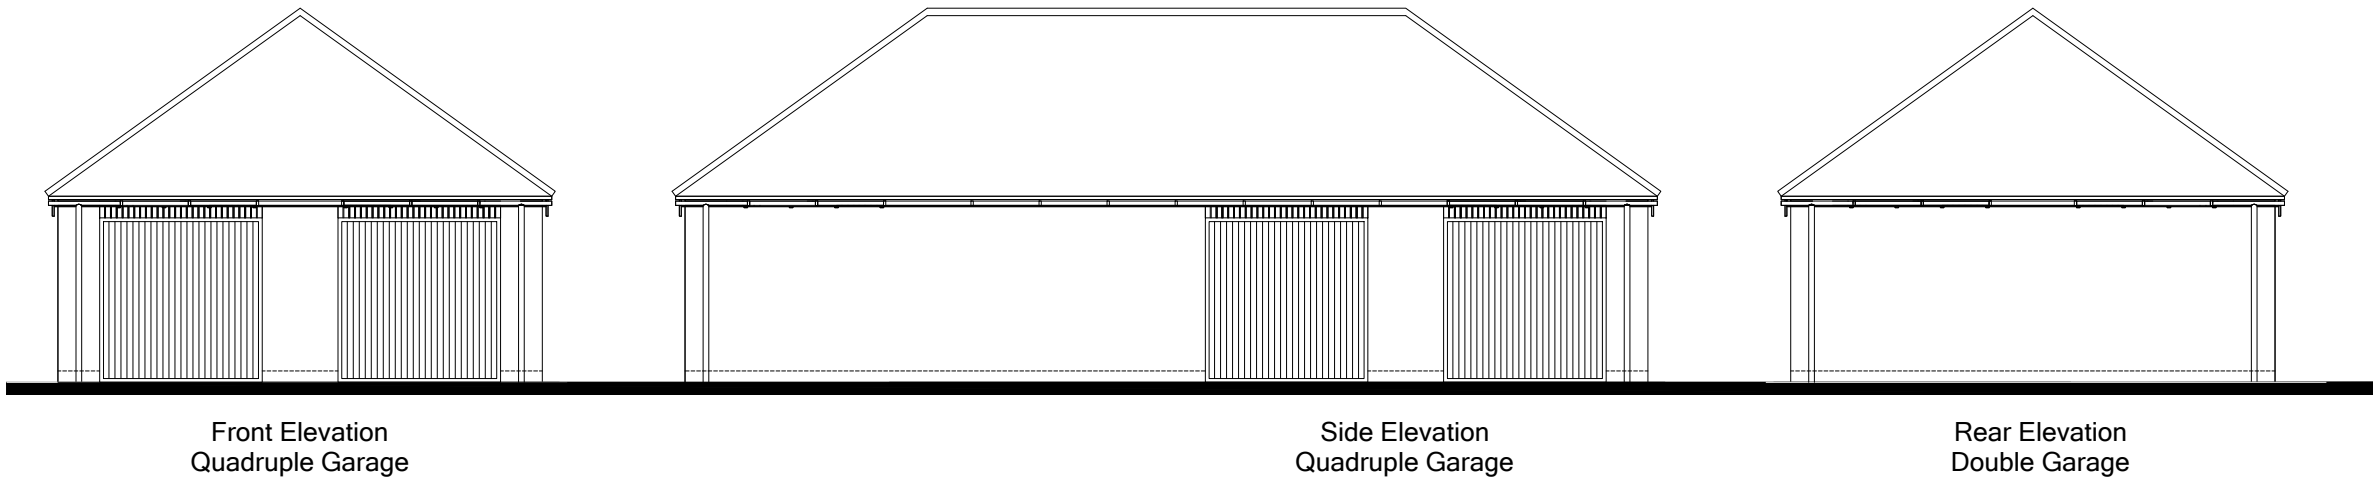

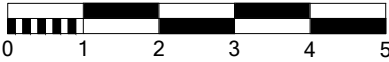

COTSWOLD
HOMES



CIAT
CHARTERED PRACTICE



Trower Davies
Architectural Consultants

8 Manor Park
Mackenzie Way
Cheltenham
Gloucestershire
GL51 9TX
Tel: 01242 224247