



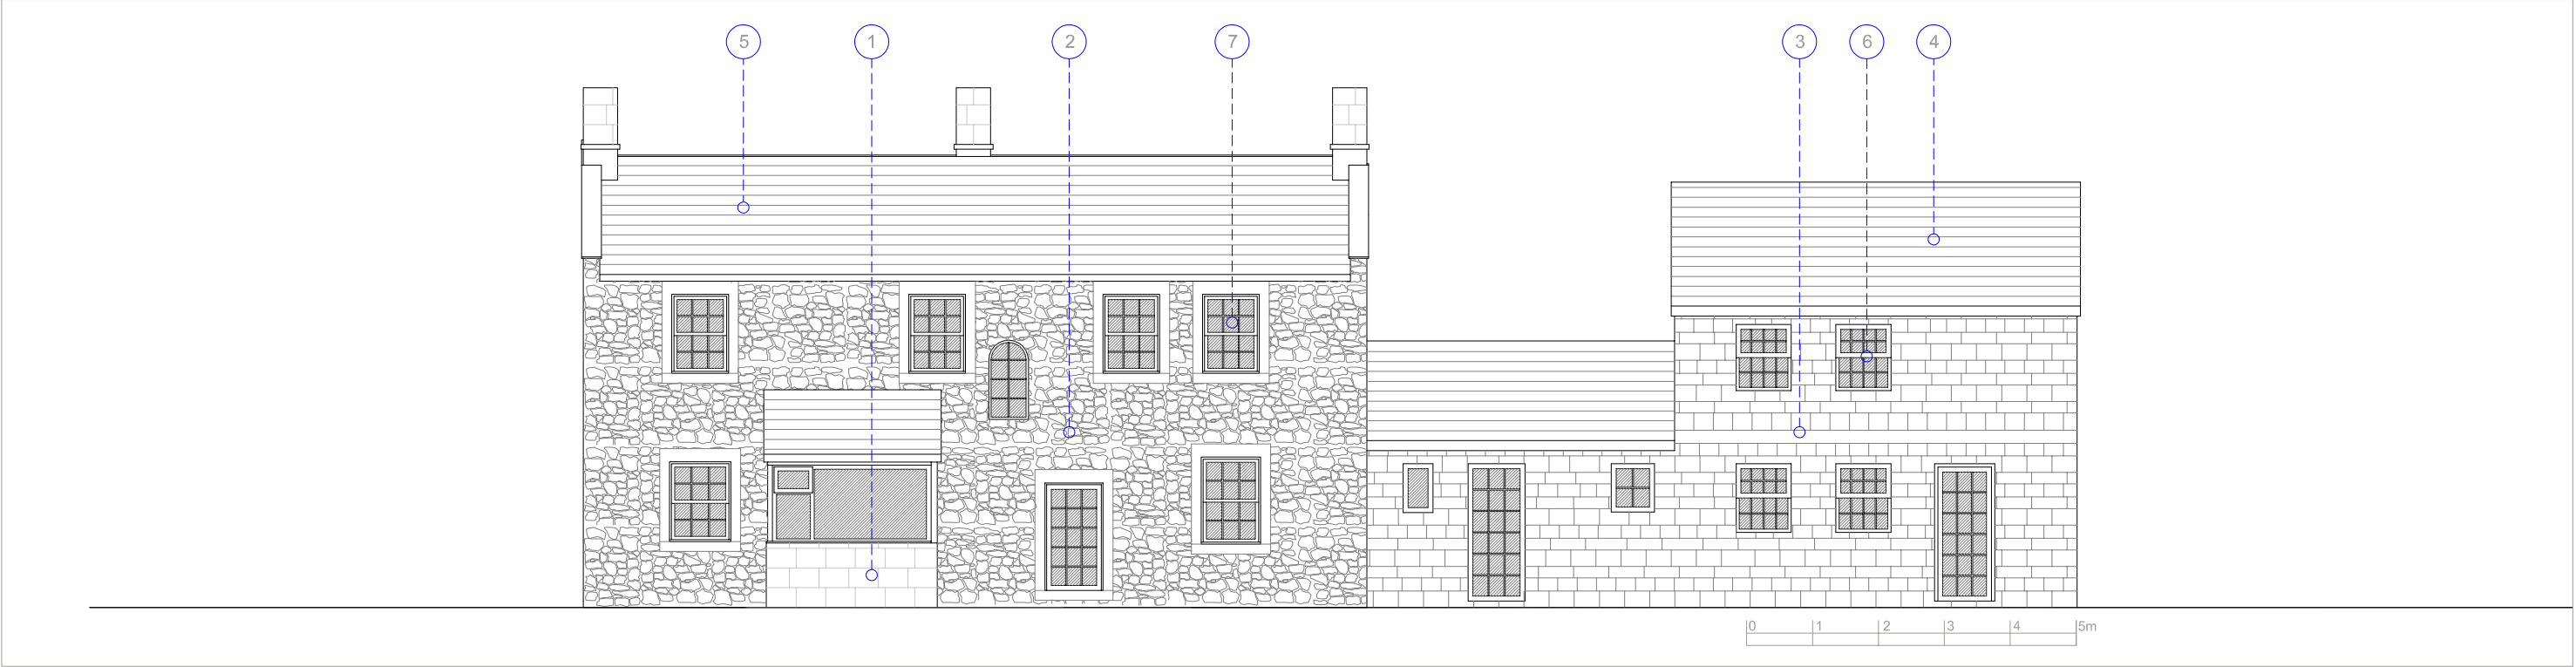


Rear (East) Elevation 1:100


Outbuilding

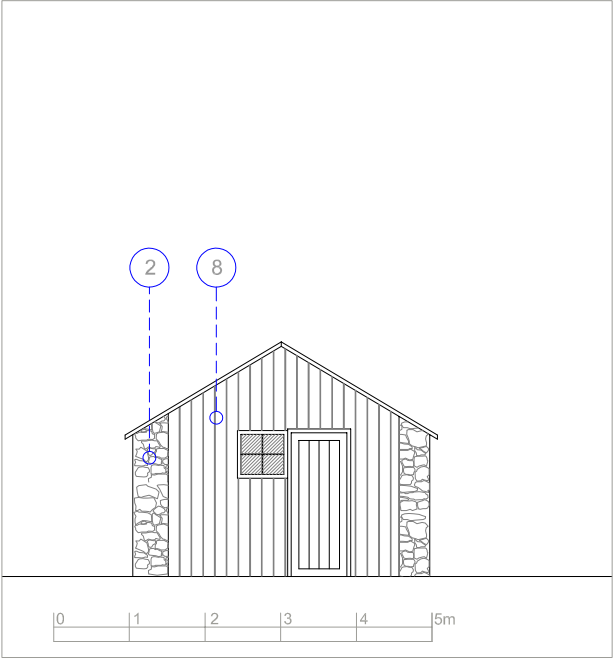


Front (West) Elevation 1:100

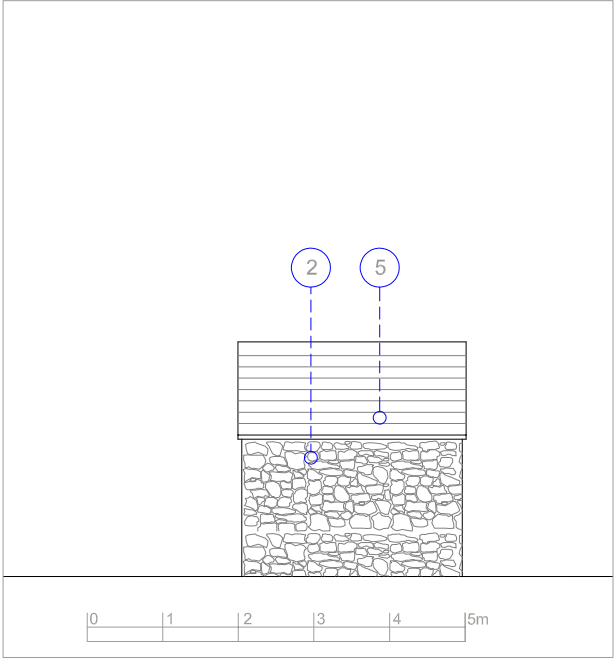

Side (North) Elevation 1:100

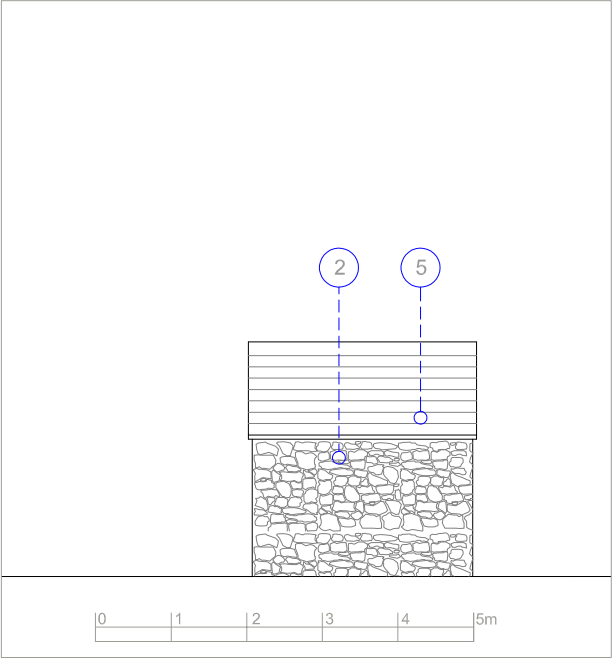

Side (South) Elevation 1:100

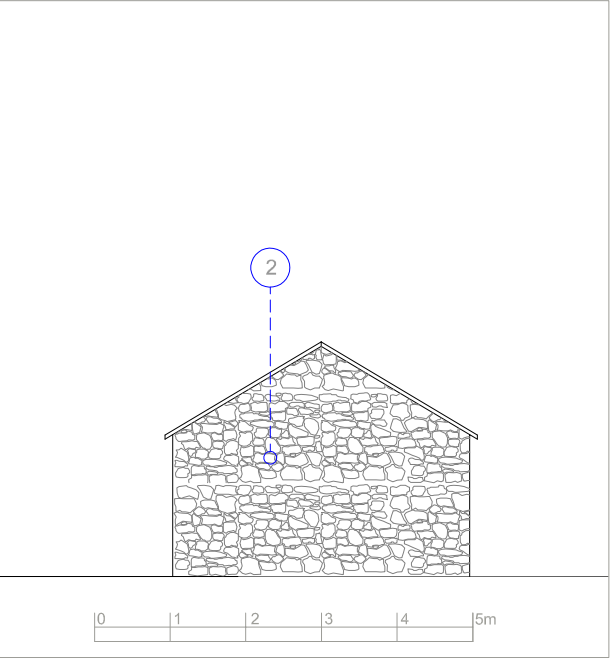

Rear (East) Elevation 1:100

Existing Materials

- 1 Natural ashlar limestone
- 2 Natural random rubble limestone
- 3 Reconstituted stone walling
- 4 Concrete pantiles
- 5 Clay pantiles
- 6 Upvc windows & doors
- 7 Painted timber windows & doors
- 8 Timber cladding

Walker - Elbow Cottage

Refurbishment & Extension
Existing Elevations (2)

job no 2137 dwg no P-06 rev - date Nov '25 drawn ae checked cad ref scale 1:100@A3

Use figured dimensions only. All levels and dimensions to be checked on site. Drawing to be read in conjunction with all relevant information.
©Alistair Ellen Architect. All rights reserved.

alistair@alistairellen.co.uk
07771 956771
www.alistairellen.co.uk

Dormers, The Green, Hinton Charterhouse, Bath
BA2 7TJ

Alistair Ellen Architect