





Front (West) Elevation 1:100

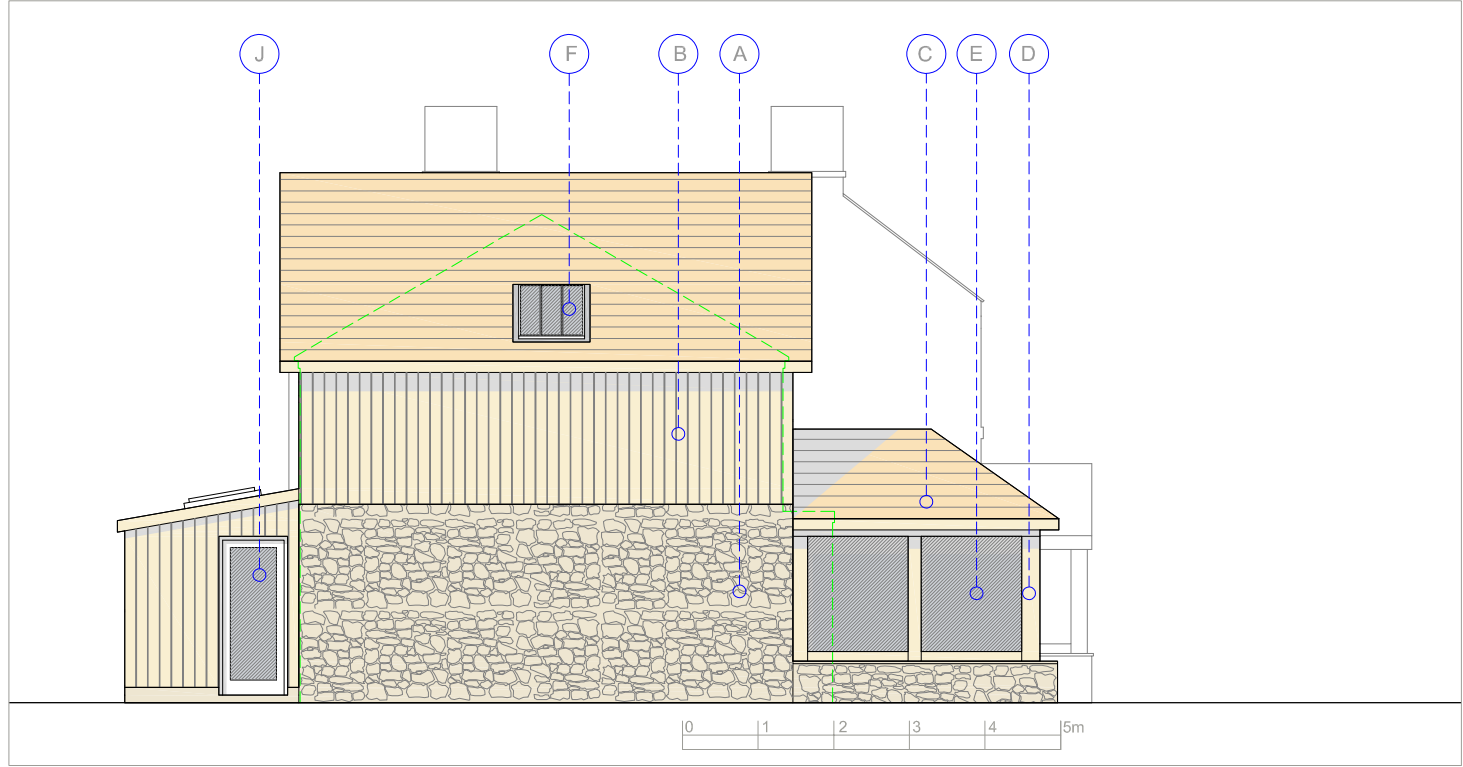

Side (North) Elevation 1:100

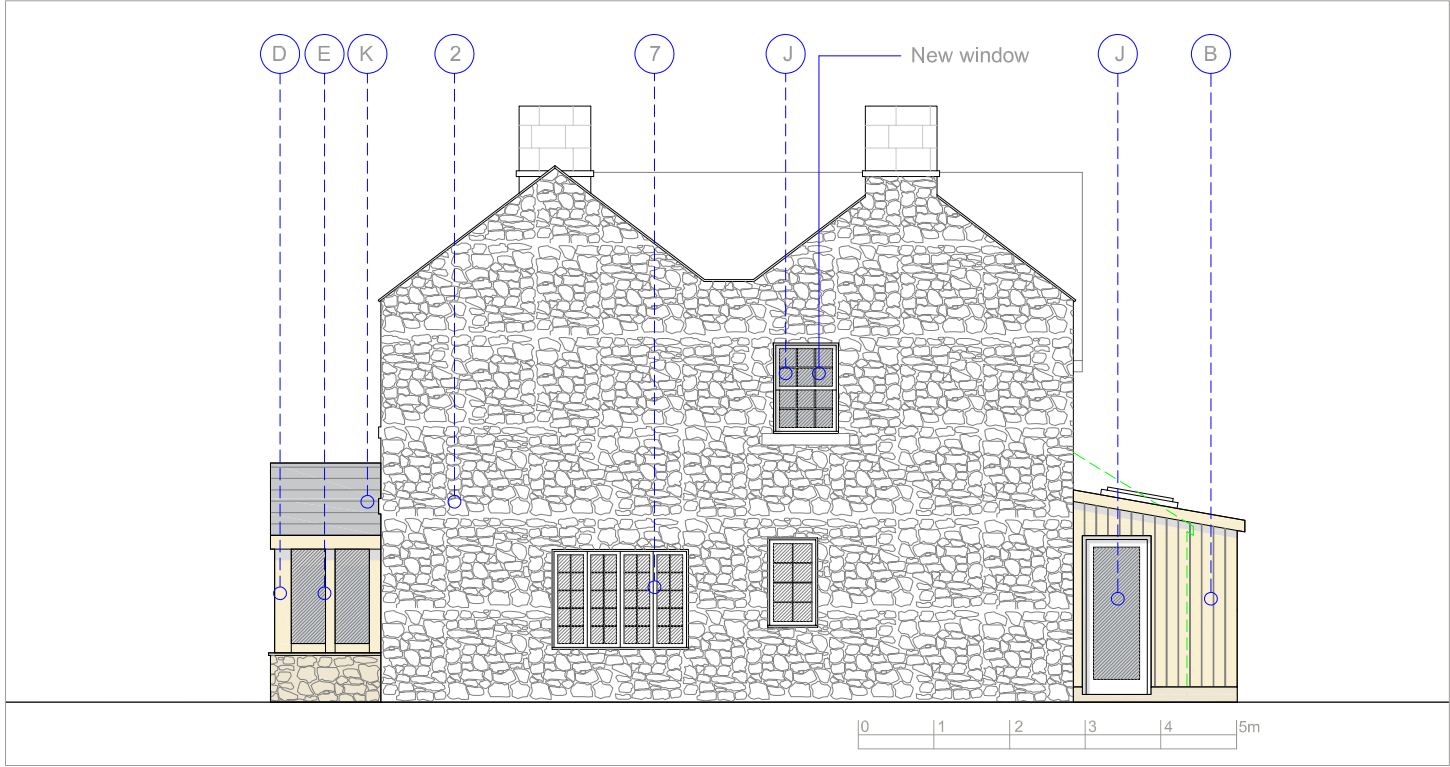

Side (South) Elevation 1:100

| Existing Materials                | Proposed Materials                                  |
|-----------------------------------|-----------------------------------------------------|
| 1 Natural ashlar limestone        | A Natural random rubble limestone to match existing |
| 2 Natural random rubble limestone | B Timber cladding                                   |
| 3 Reconstituted stone walling     | C Clay pantiles to match existing                   |
| 4 Concrete pantiles               | D Green oak frame                                   |
| 5 Clay pantiles                   | E Glazing/joinery fixed directly to green oak frame |
| 6 Upvc windows & doors            | F Conservation rooflight                            |
| 7 Painted timber windows & doors  | G Glazed balustrade                                 |
| 8 Timber cladding                 | H Zinc roofing                                      |
|                                   | J Painted timber windows & doors                    |
|                                   | K Natural slates                                    |

Walker - Elbow Cottage

Refurbishment & Extension

Proposed Elevations (1)

job no 2137 dwg no P-11 rev A

date Nov '25  
drawn ae  
checked  
cad ref

scale 1:100@A3

Use figured dimensions only. All levels and dimensions to be checked on site. Drawing to be read in conjunction with all relevant information.  
©Alistair Ellen Architect. All rights reserved.

alistair@alistairellen.co.uk  
07771 956771  
www.alistairellen.co.uk

Dormers, The Green, Hinton Charterhouse, Bath  
BA2 7TJ

Alistair Ellen Architect