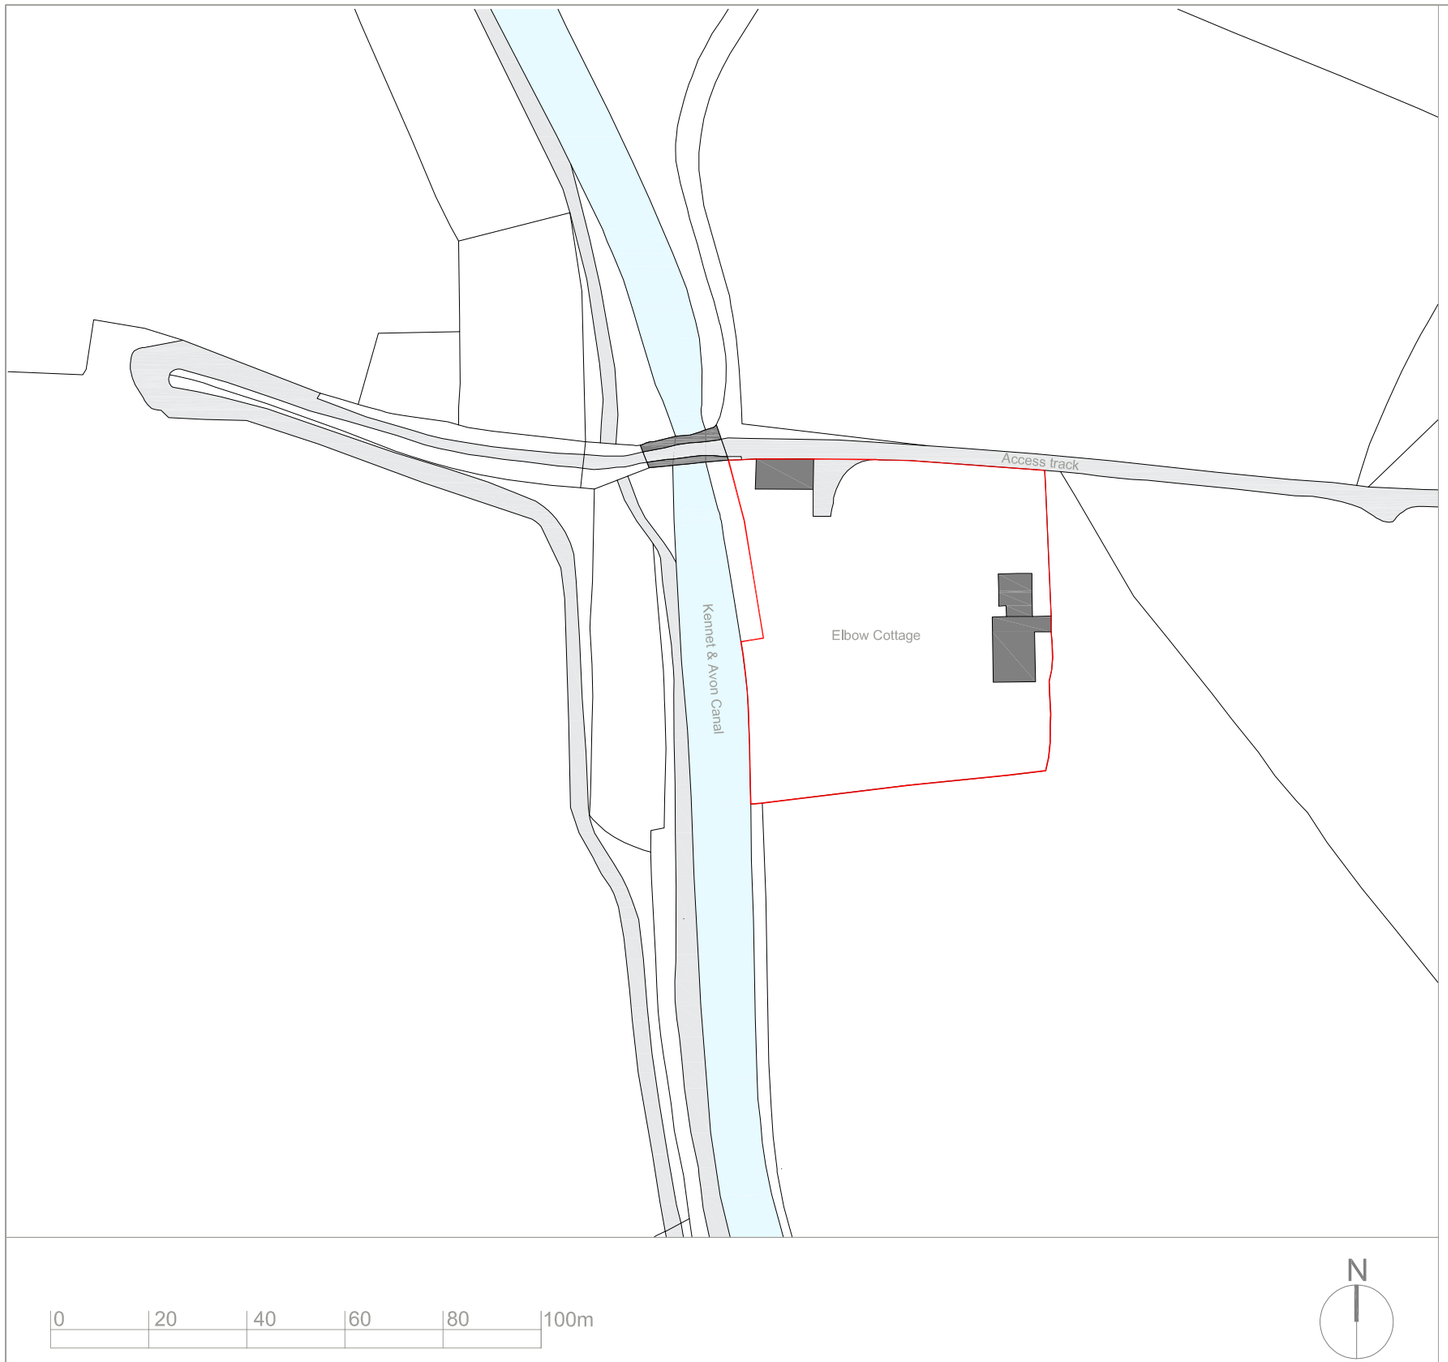


Walker - Elbow Cottage

Refurbishment & Extension
Location Plan

date Nov '25
drawn ae
checked
cad ref
scale 1:1250@A3

job no 2137
dwg no P-01
rev A

Use figured dimensions only. All levels and dimensions to be checked on site. Drawing to be read in conjunction with all relevant information.
©Alistair Ellen Architect. All rights reserved.

alistair@alistairellen.co.uk
07771 956771
www.alistairellen.co.uk

Dormers, The Green, Hinton Charterhouse, Bath
BA2 7TJ

Alistair Ellen Architect