




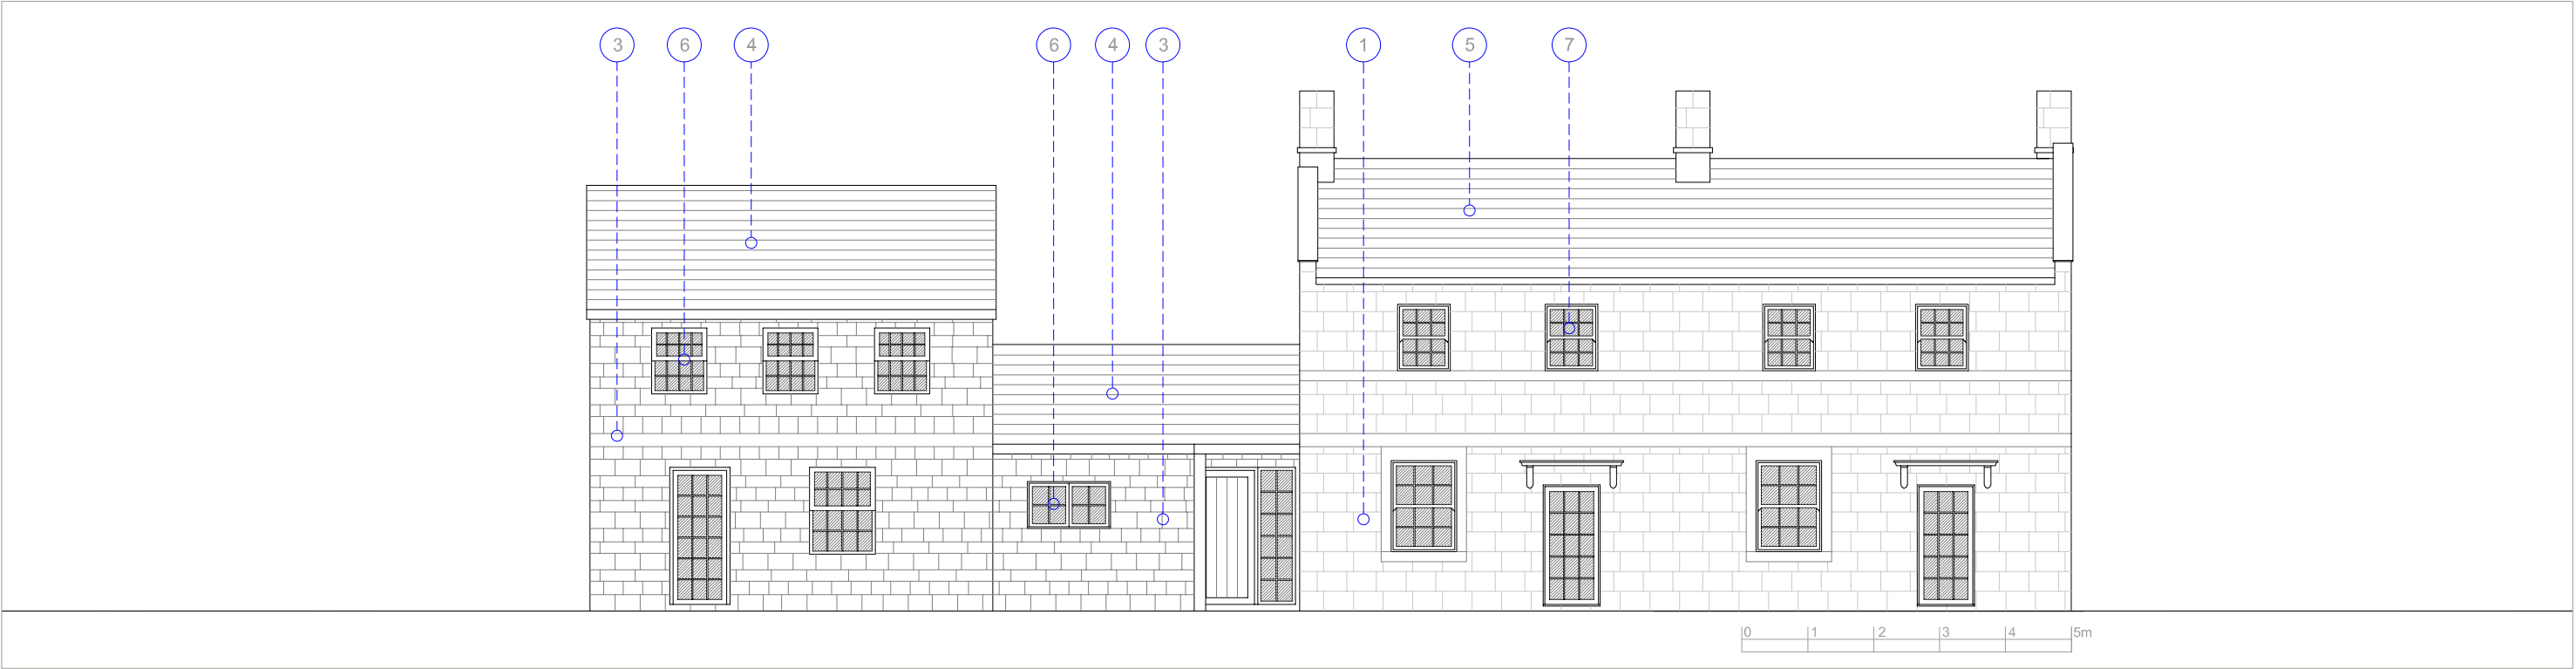

Front (West) Elevation 1:100

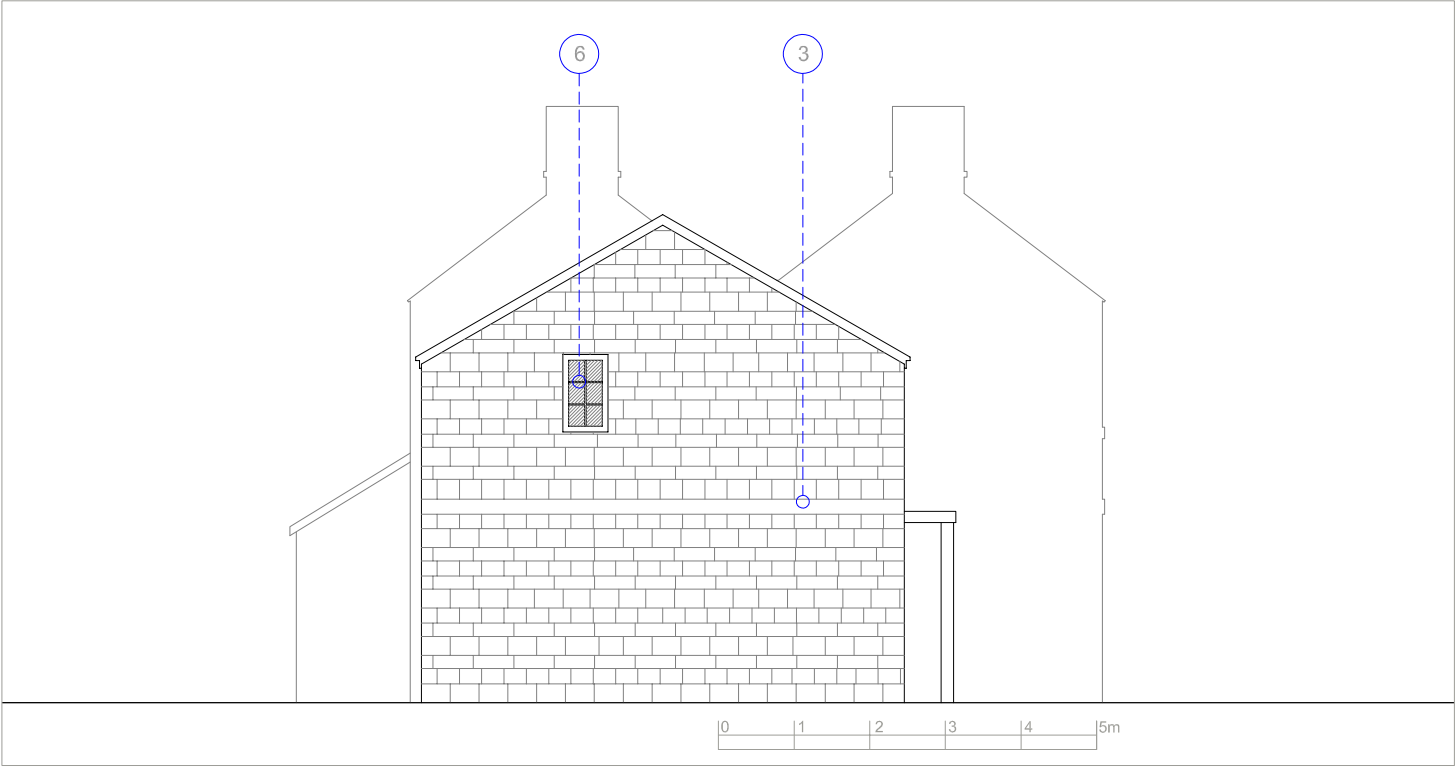

Side (North) Elevation 1:100

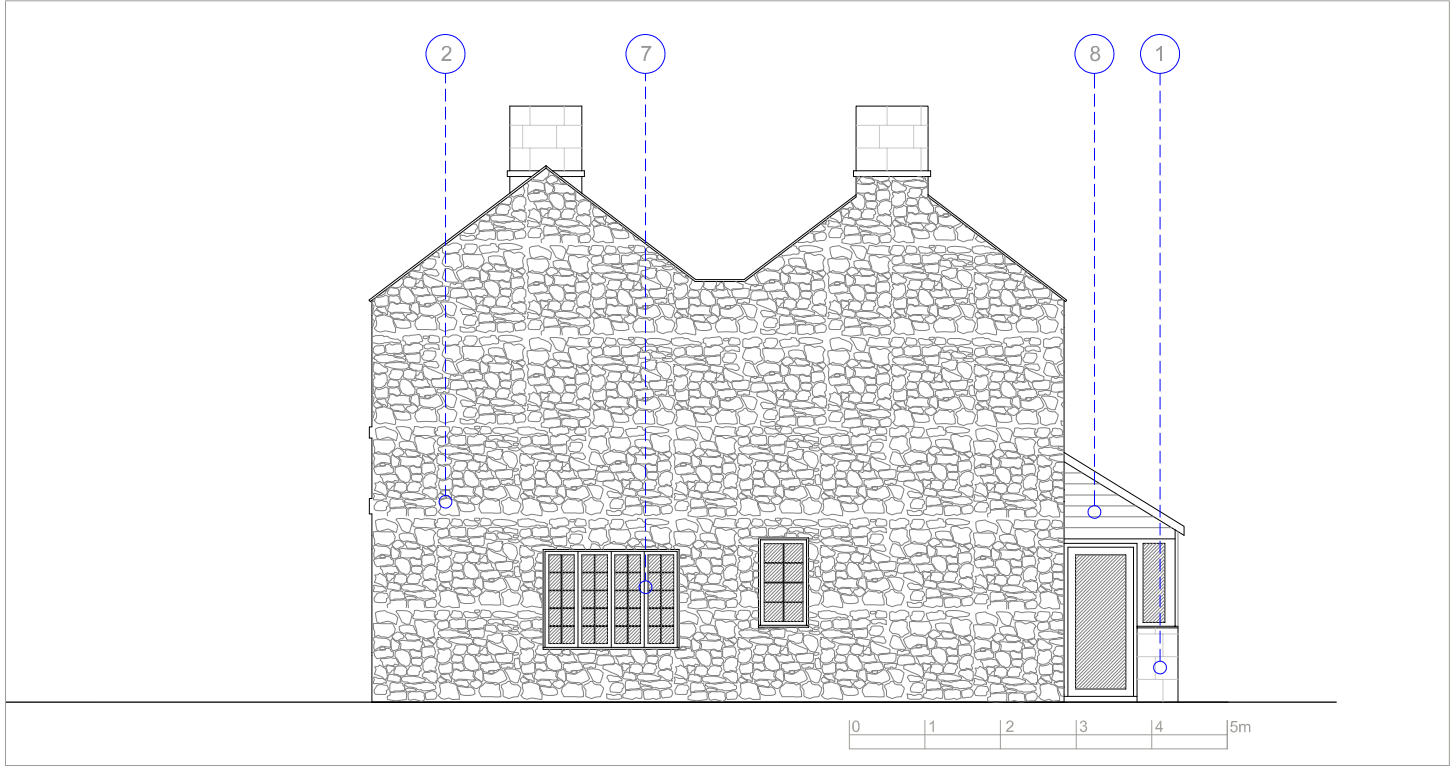

Side (South) Elevation 1:100

Existing Materials

- 1 Natural ashlar limestone
- 2 Natural random rubble limestone
- 3 Reconstituted stone walling
- 4 Concrete pantiles
- 5 Clay pantiles
- 6 Upvc windows & doors
- 7 Painted timber windows & doors
- 8 Timber cladding

Walker - Elbow Cottage

Refurbishment & Extension
Existing Elevations (1)

job no 2137
dwg no P-05
rev -

date Nov '25
drawn ae
checked
cad ref

scale
1:100@A3

Use figured dimensions only. All levels and dimensions to be checked on site. Drawing to be read in conjunction with all relevant information.
©Alistair Ellen Architect. All rights reserved.

alistair@alistairellen.co.uk
07771 956771
www.alistairellen.co.uk

Dormers, The Green, Hinton Charterhouse, Bath
BA2 7TJ

Alistair Ellen Architect