

1:100 @ A1

ELEVATION DETAILS

PROPOSED
AGRICULTURAL BUILDING

Land at Home Farm,
Cowesfield, Whiteparish


Date: 5th December 2025

Notes

Roof cladding in natural grey P6R
fibre cement.

Grey PVC gutters and downpipes.

Inclusion of roof lights to be
decided.

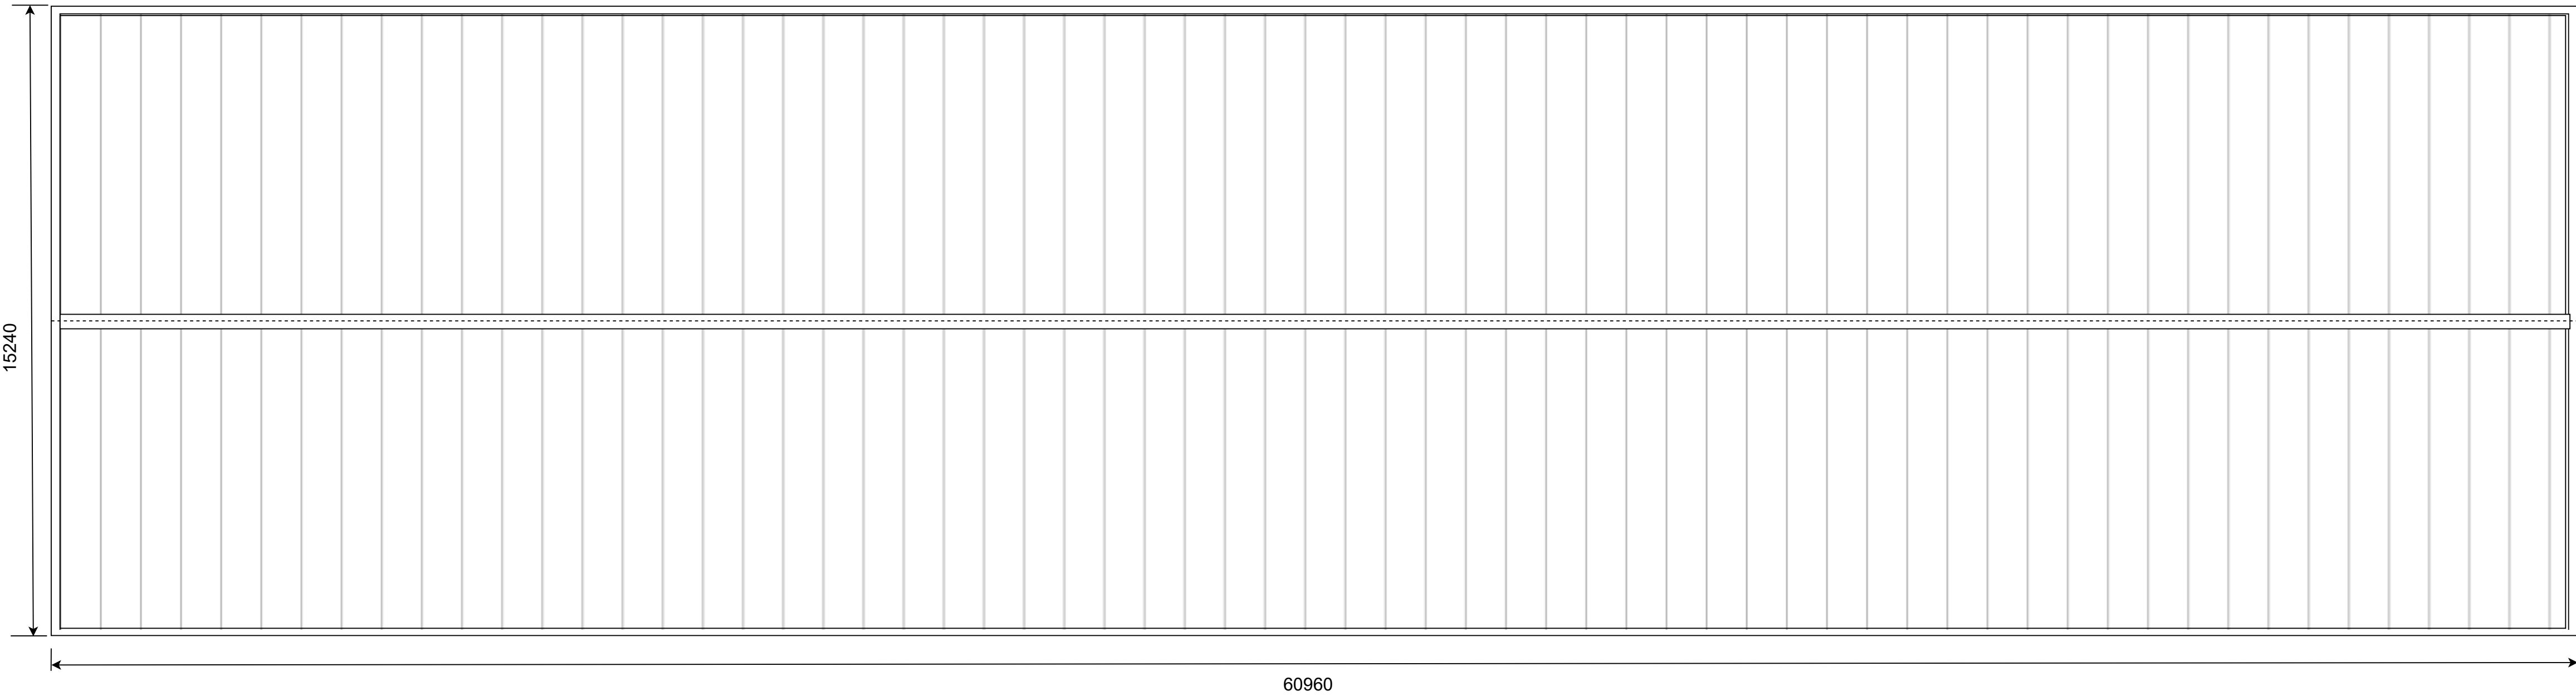

ROOF LAYOUT PLAN