

1:100 @ A1

ELEVATION DETAILS

PROPOSED
AGRICULTURAL BUILDING

Land at Home Farm,
Cowesfield, Whiteparish


Date: 5th December 2025

Notes:


Open front.

Roofclad in natural grey P6R fibre
cement.


Gable ends and rear 2 meter tall
precast concrete panel. Above this
clad with natural grey P6R fibre
cement.

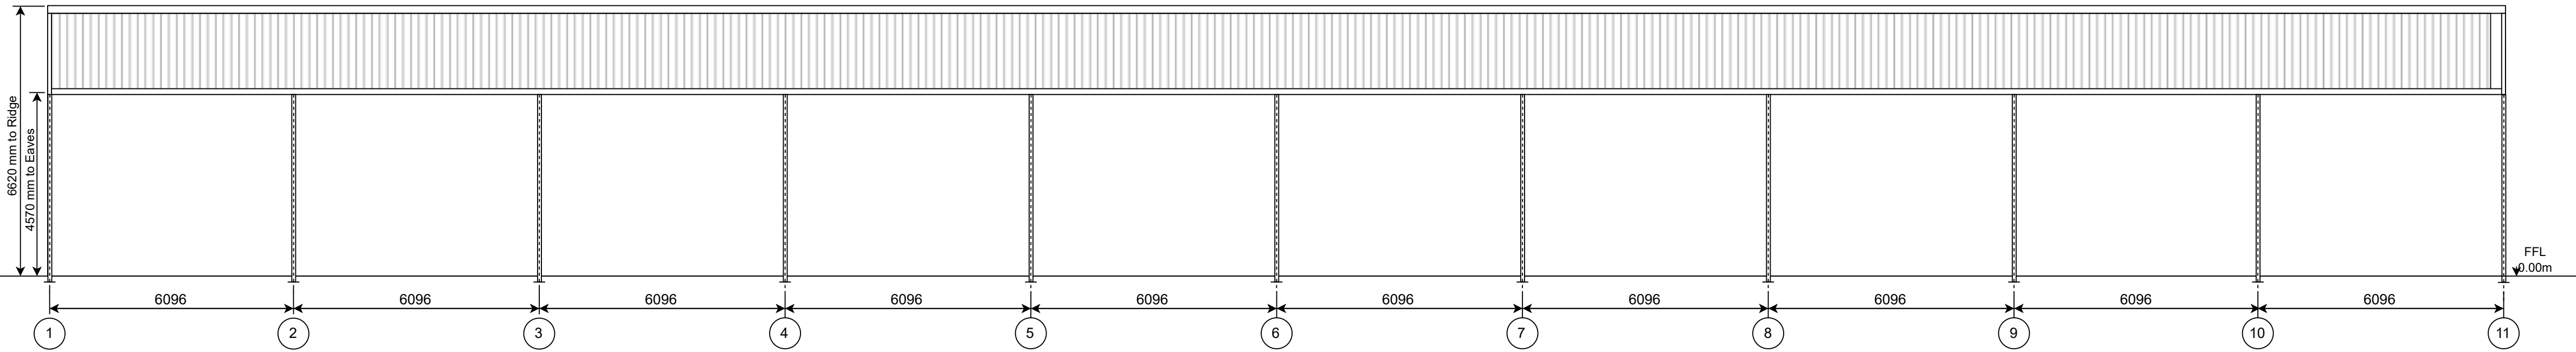


ELEVATION ON LINE A

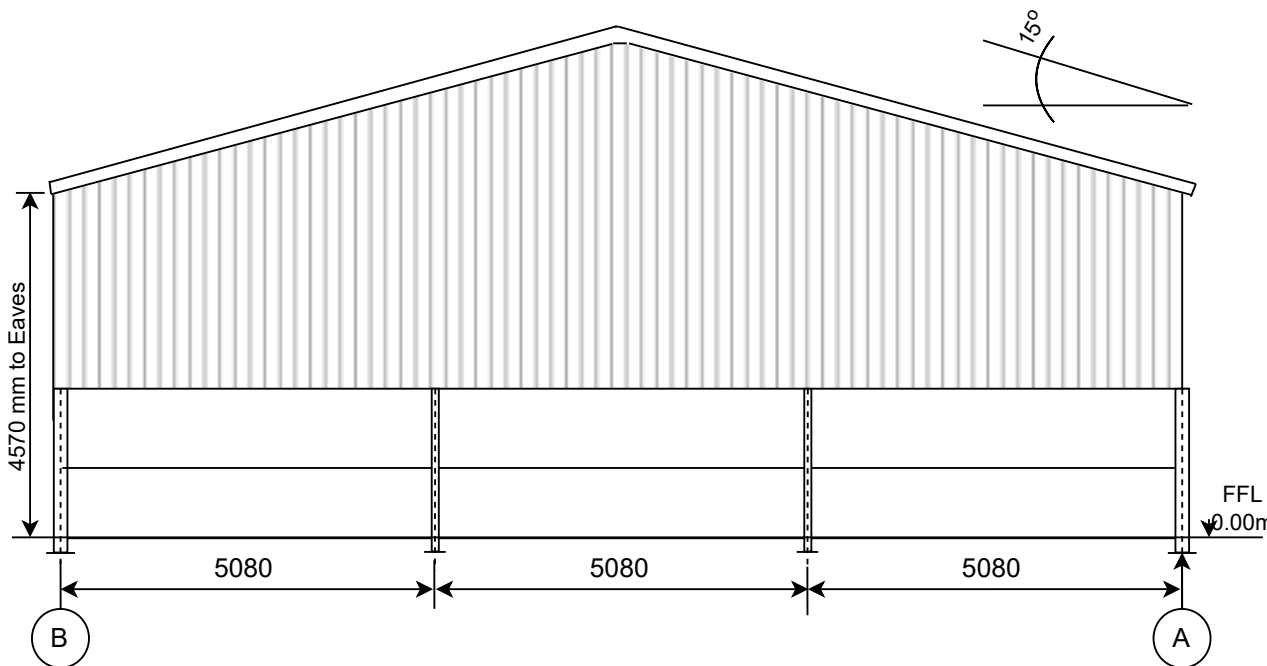

ELEVATION ON LINE 1

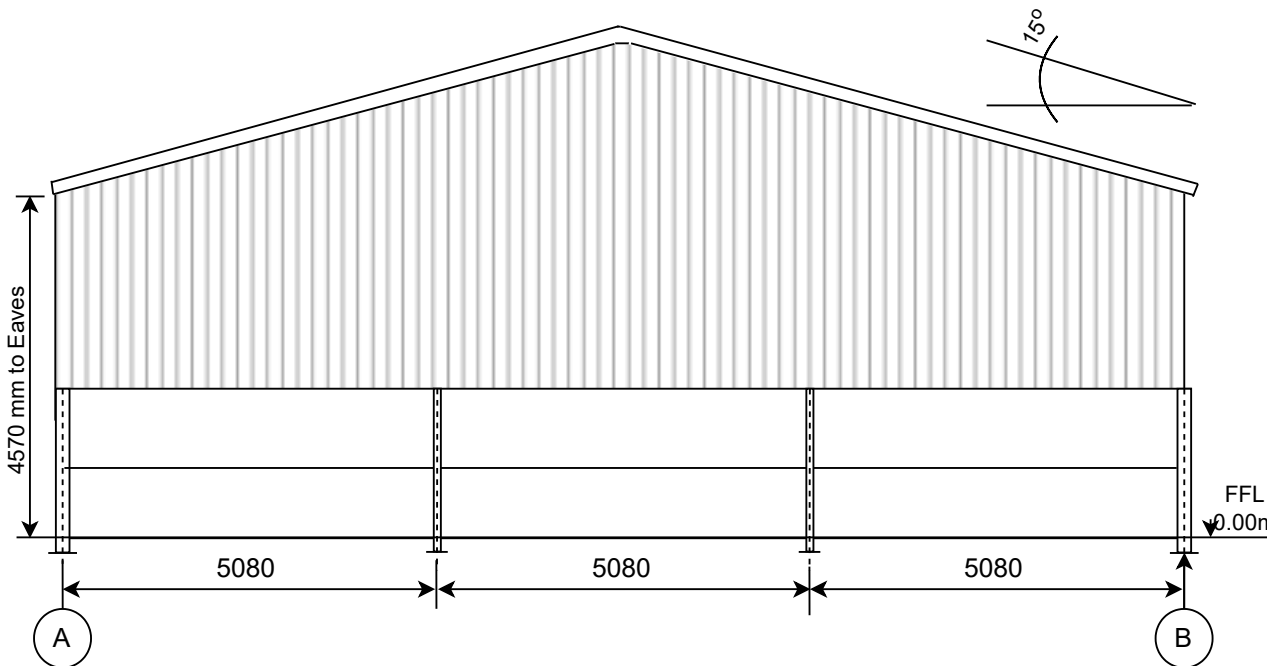

ELEVATION ON LINE 11

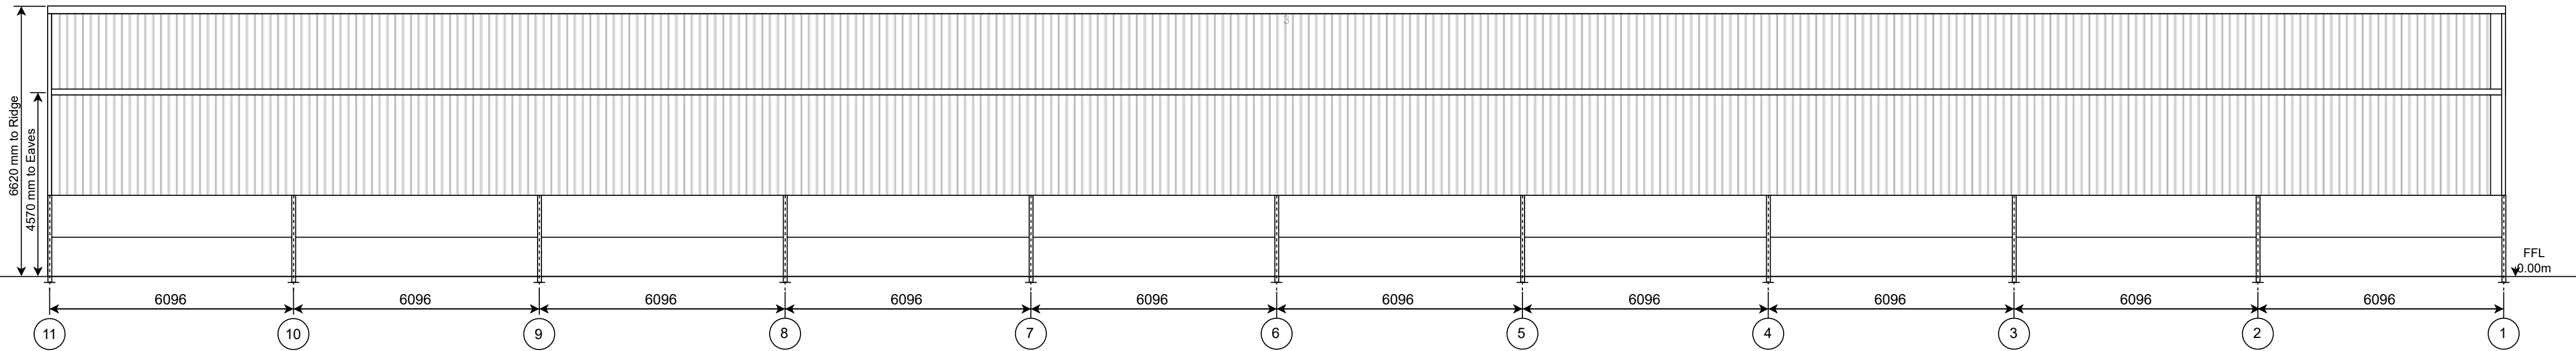

ELEVATION ON LINE B