





PROPOSED FRONT ELEVATION




PROPOSED REAR ELEVATION

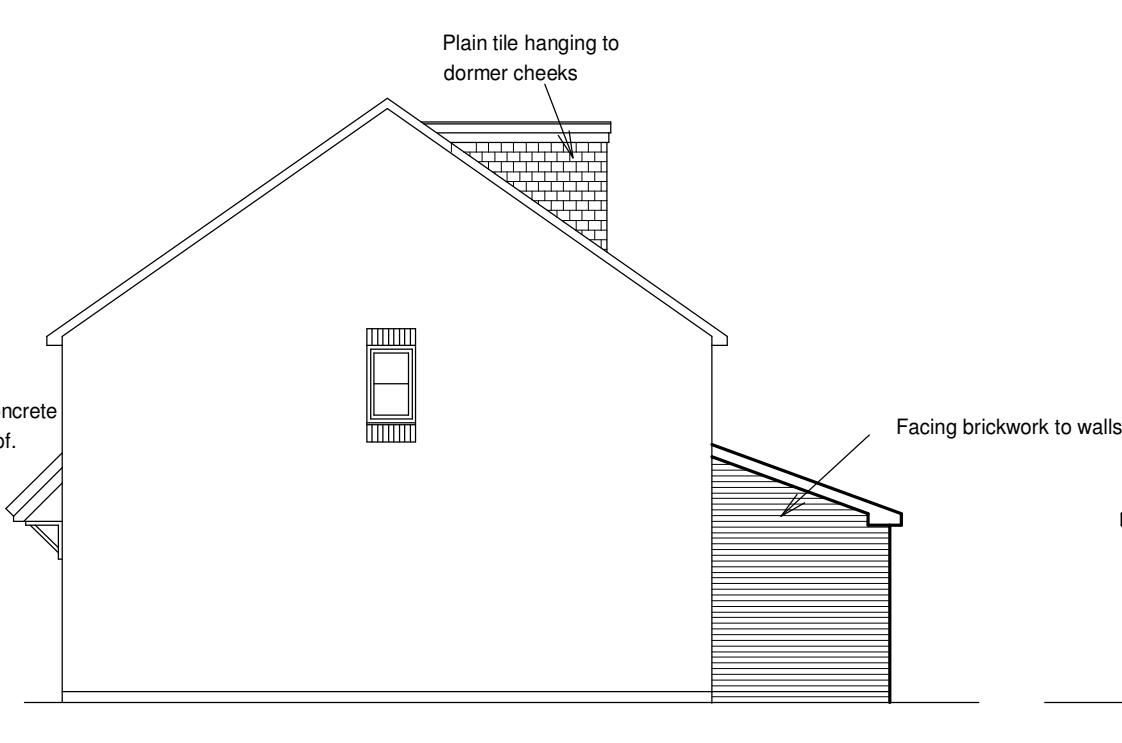


PROPOSED SIDE ELEVATION

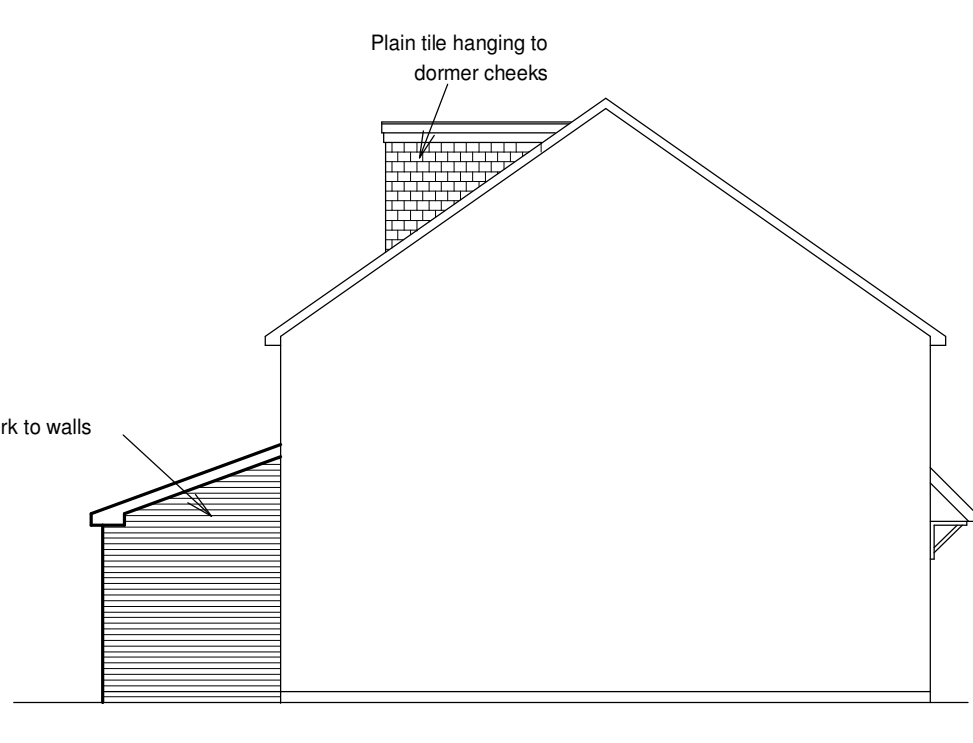


PROPOSED SIDE ELEVATION

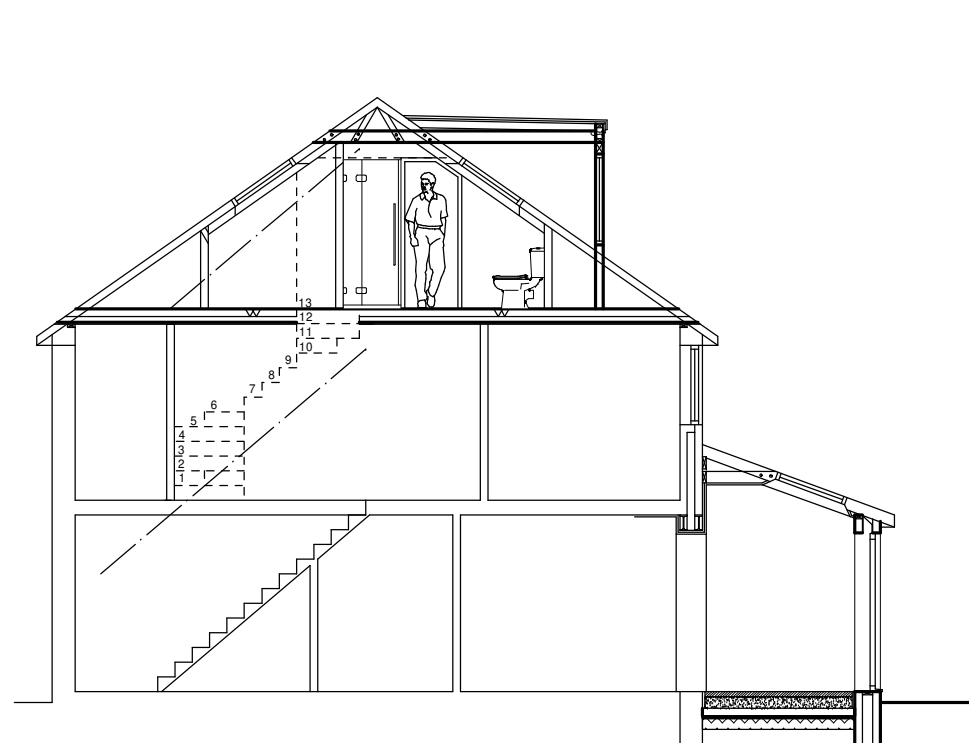


PROPOSED SECTION

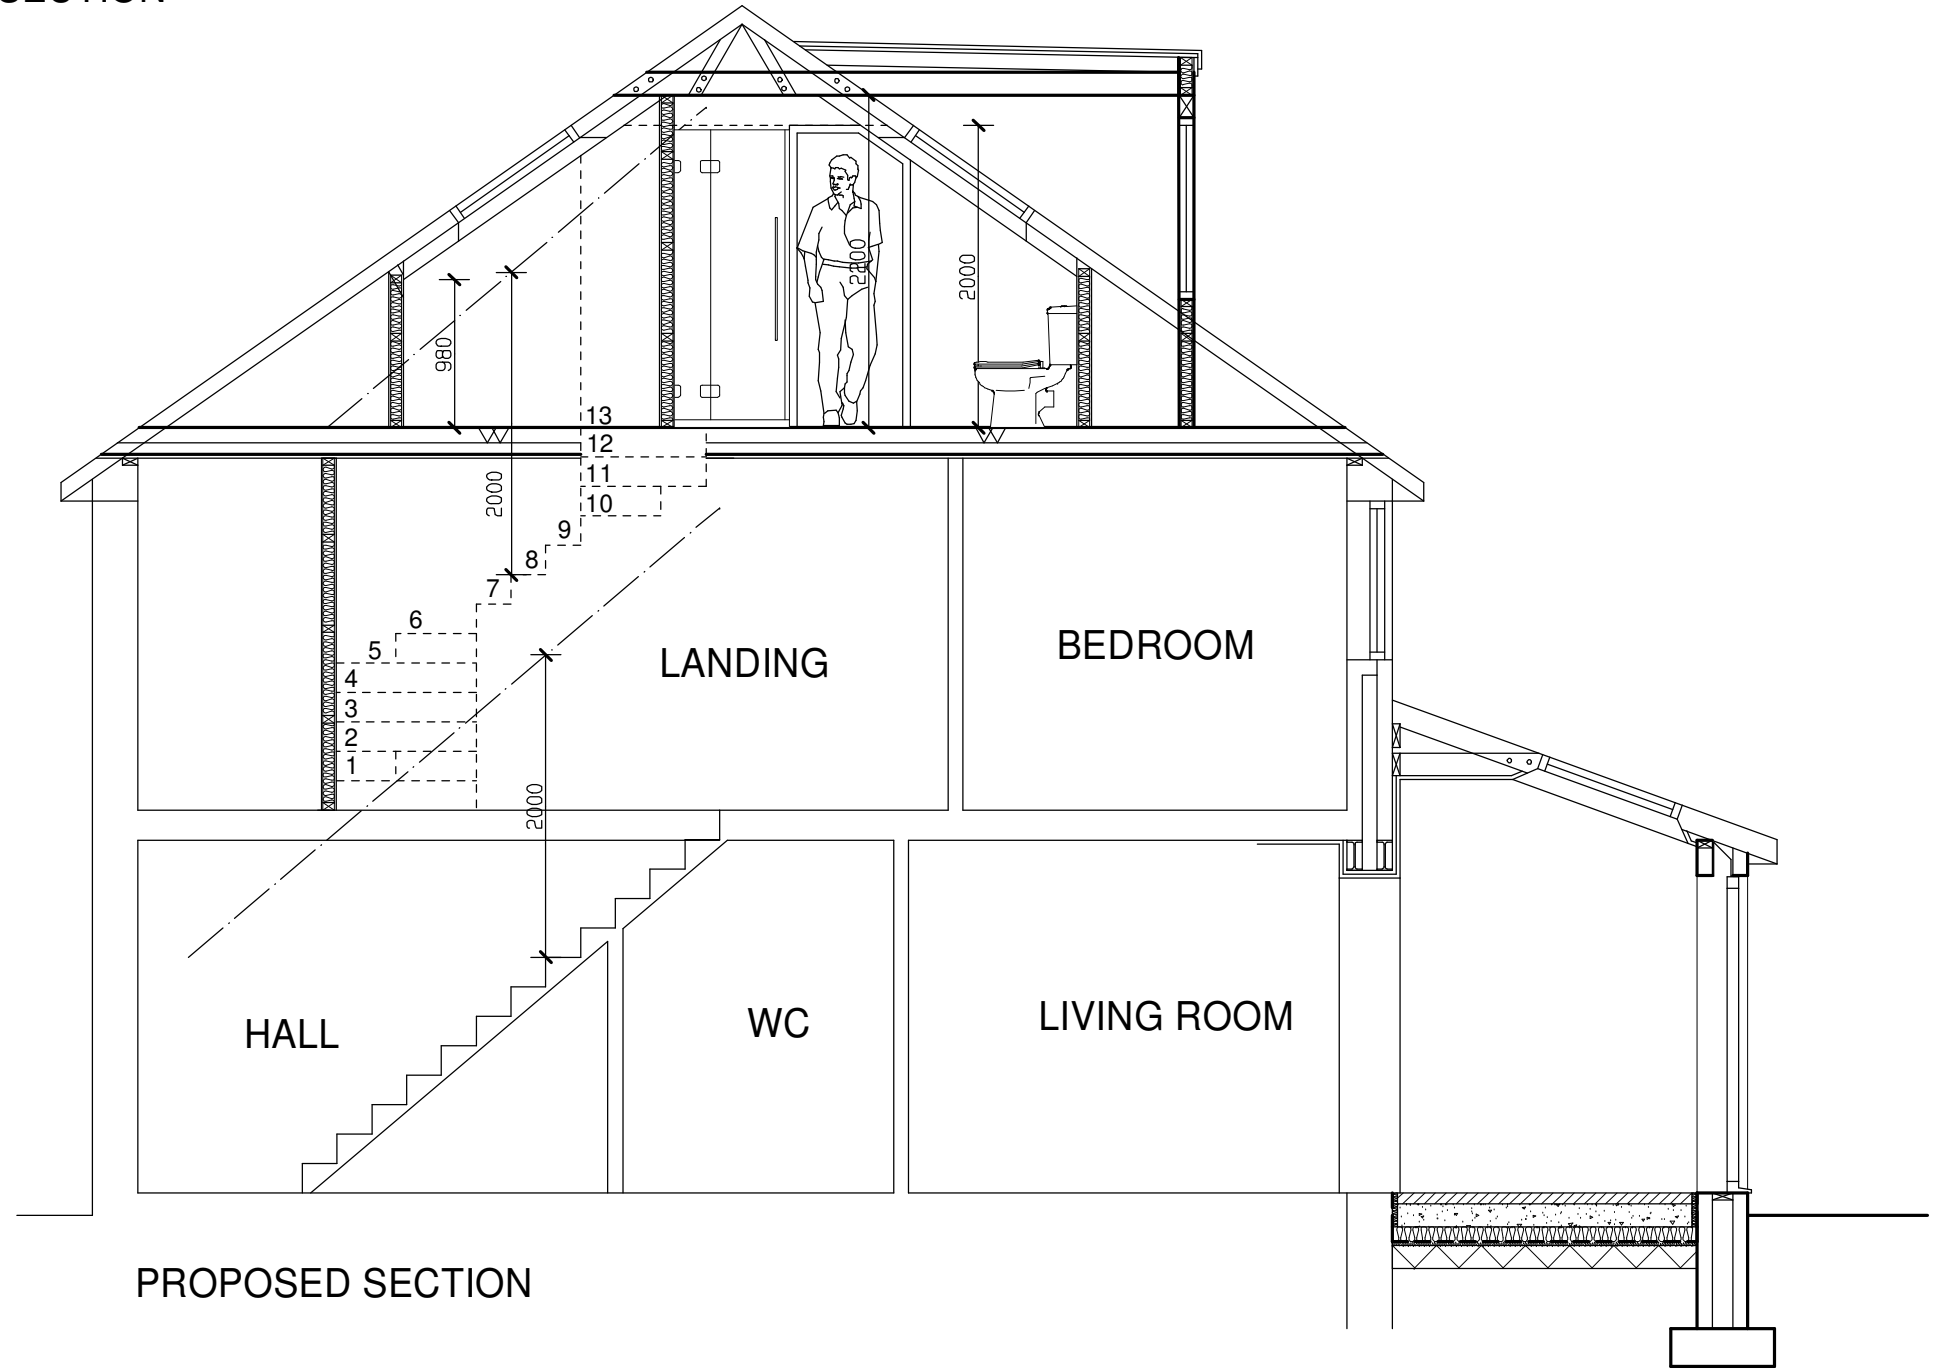


PROPOSED SECTION

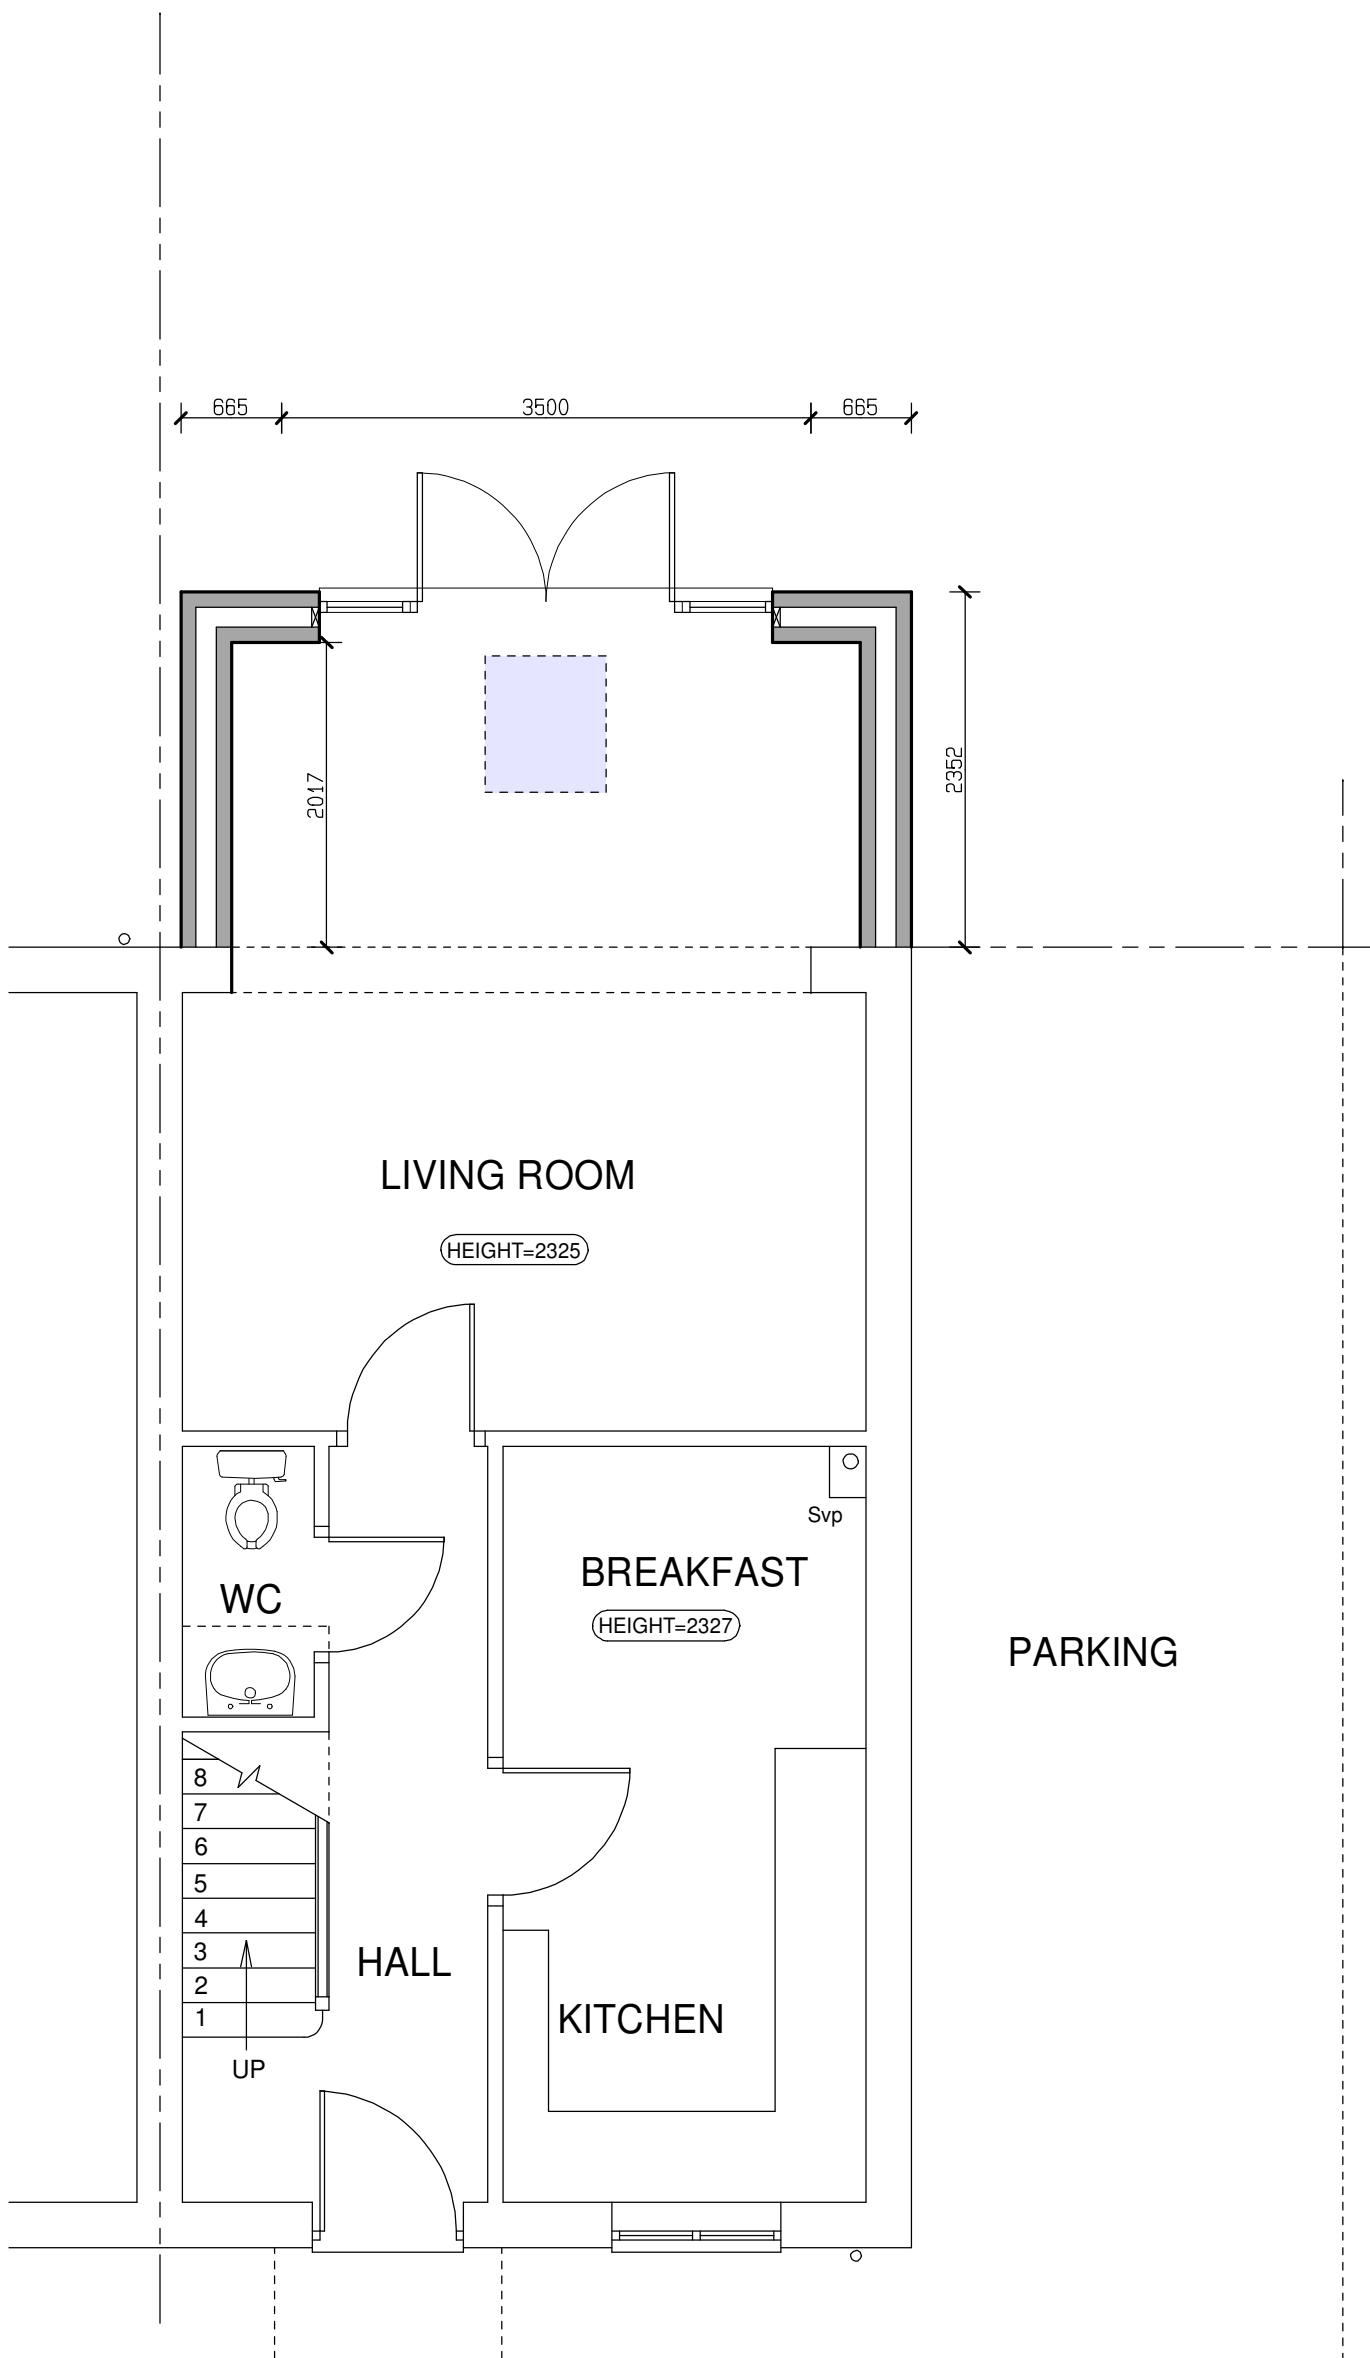

PROPOSED GROUND FLOOR PLAN

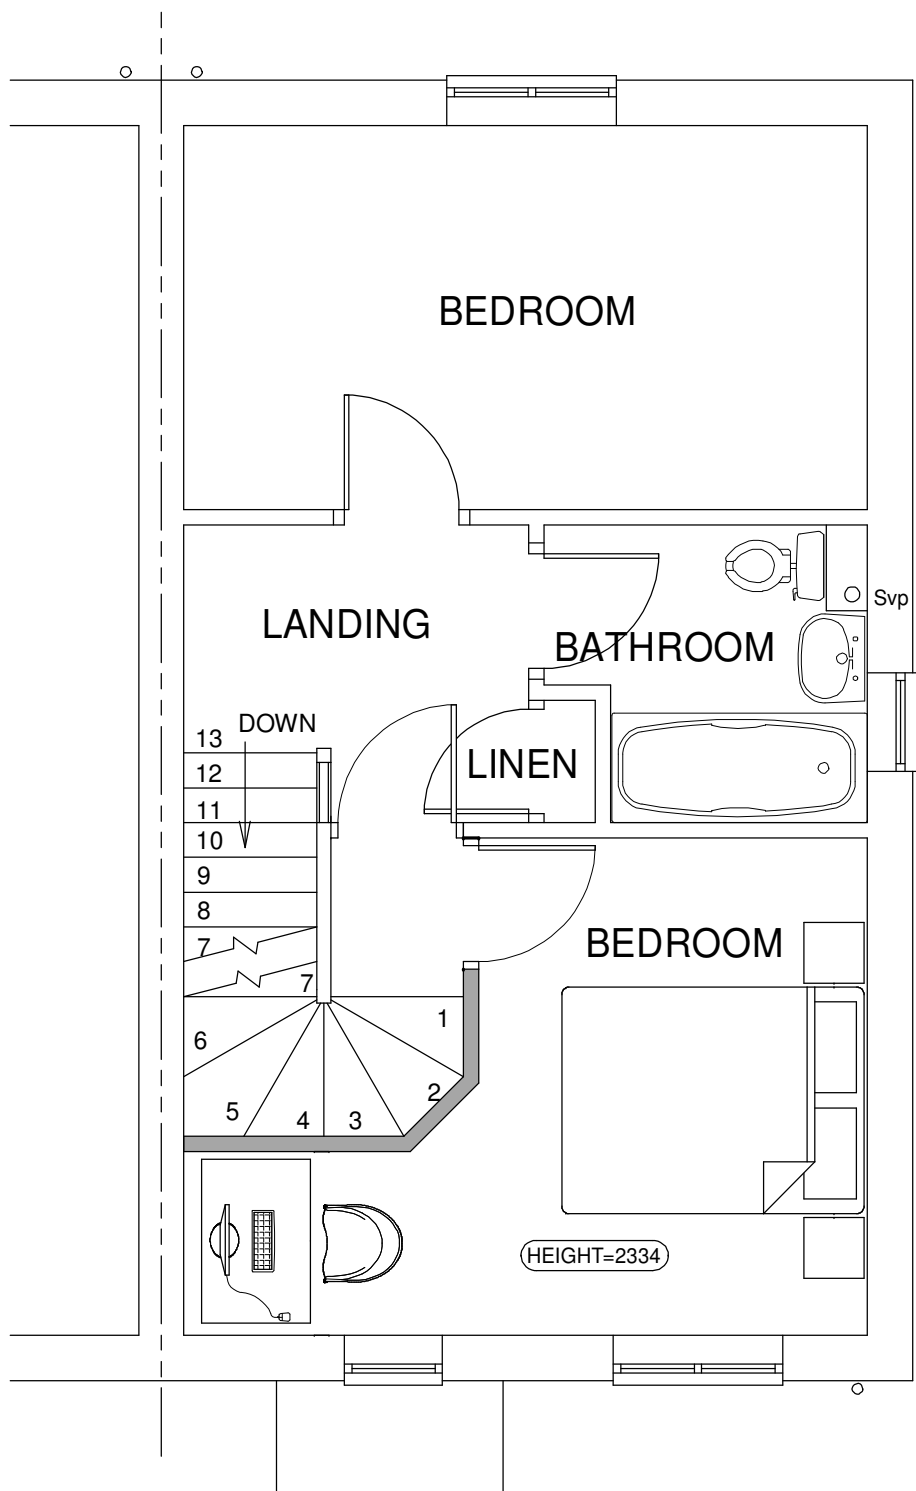

PROPOSED FIRST FLOOR PLAN

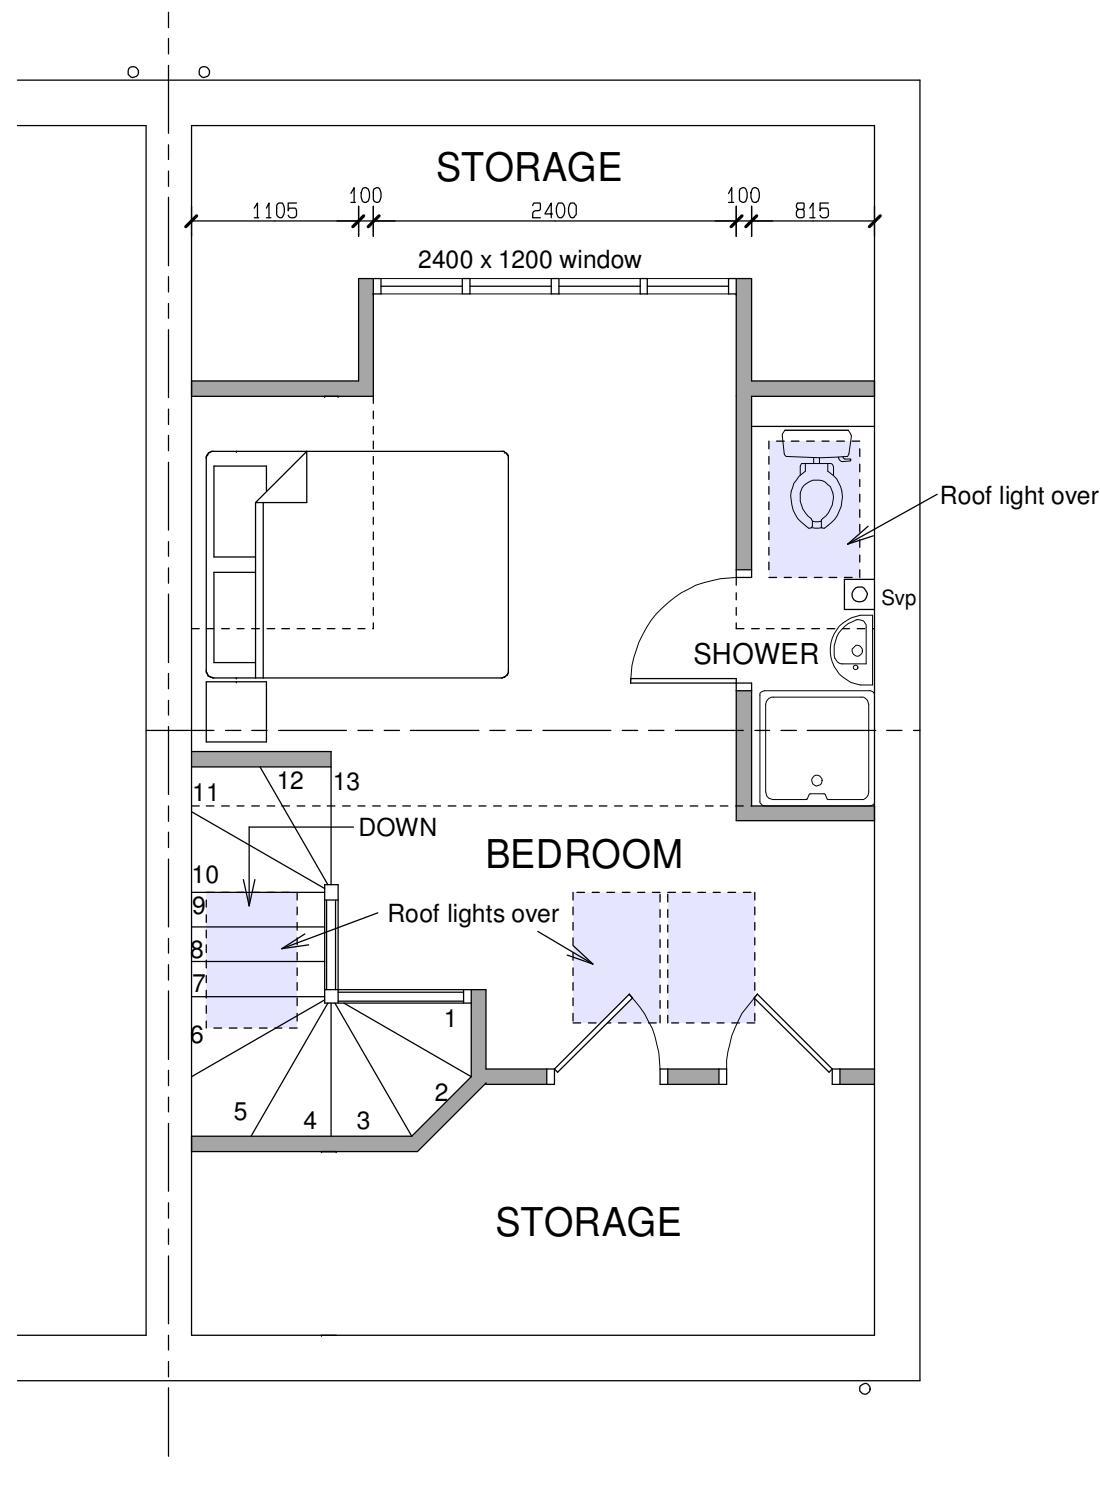


PROPOSED SECOND FLOOR PLAN

CIL FLOOR AREAS CALC	
EXISTING GROUND FLOOR PLAN	- 36.1 SQM
EXISTING FIRST FLOOR PLAN	- 36.1 SQM
EXISTING TOTAL FLOOR AREA	- 72.2 SQM
PROPOSED GROUND FLOOR PLAN	- 45.5 SQM
PROPOSED FIRST FLOOR PLAN	- 36.1 SQM
PROPOSED SECOND FLOOR PLAN	- 22.4 SQM
PROPOSED TOTAL FLOOR AREA	- 104.0 SQM
TOTAL ADDITIONAL FLOOR AREA	- 31.8 SQM
PROPOSED NEW EXTENSIONS TOTAL	- 31.8 SQM

NOTE:
THIS DRAWING HAS BEEN PREPARED
TO OBTAIN PLANNING CONSENT ONLY.
IT IS NOT TO BE USED FOR
CONSTRUCTION PURPOSES.

ALL DIMENSIONS APPROXIMATE.
THESE PLANS CAN BE SCALED FOR
PLANNING PURPOSES ONLY.

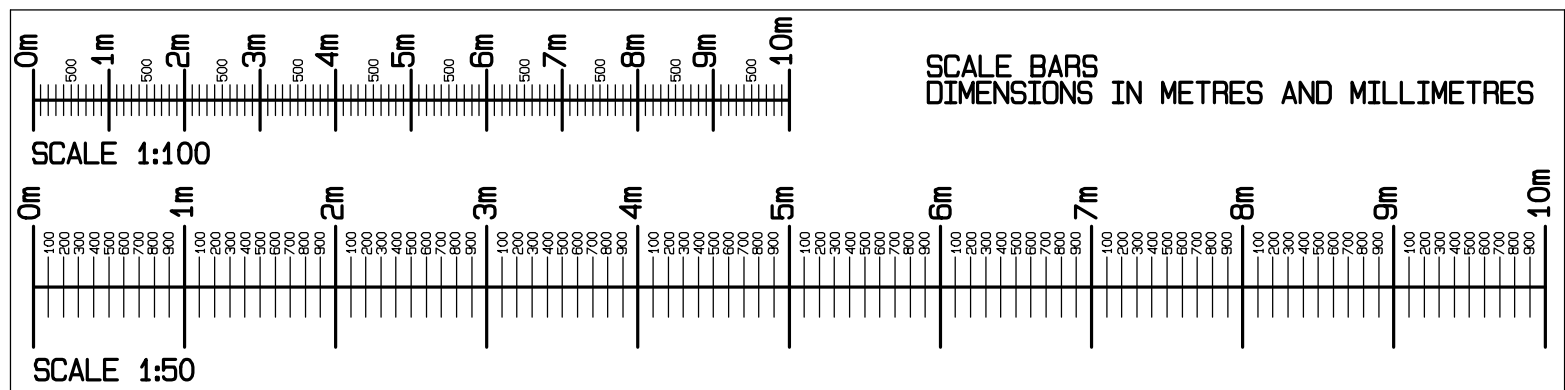

NEIL ARMSTRONG ARCHITECTURAL SERVICES			
31 Church Ground, South Marston, Swindon, Wilts. SN3 4PL. Tel: 01753 632158 Mobile: 07971 881162			
client	MR AND MRS F READ 29 RYLANDS WAY ROY WOOTTON BASSETT SWINDON WILTS SN4 8AY		
project	29 RYLANDS WAY ROYAL WOOTTON BASSETT SWINDON WILTS SN4 8AY		
title	PROPOSED SINGLE STOREY REAR EXTENSION AND DORMER LOFT CONVERSION		
scale	date	drawn	NBA
1:100 1:50	19-11-2025	paper	A1
revision	no.	Y25-136-2	
Work to figured dimensions only. Any queries should be referred to the address shown above. This drawing is the Copyright of Neil Armstrong Architectural Services and shall not be altered, copied or reproduced in anyway without prior written consent.			