



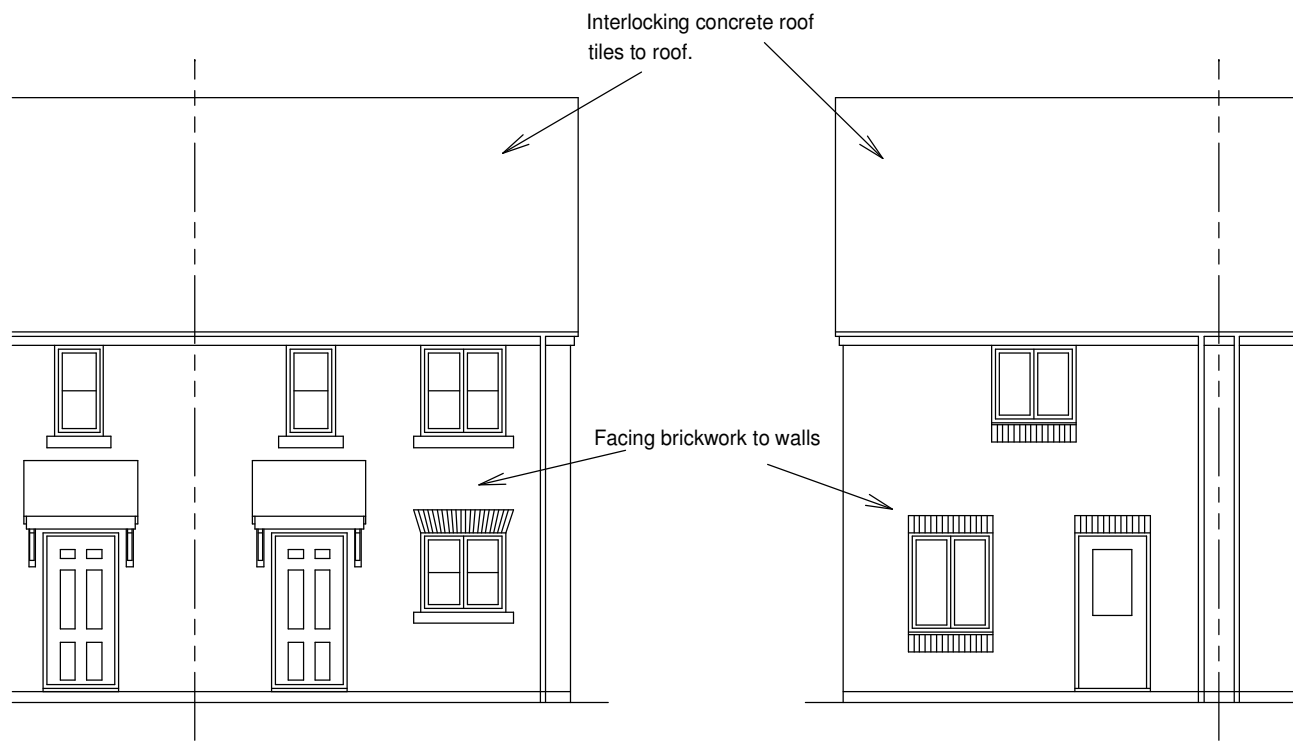


EXISTING FRONT ELEVATION


EXISTING REAR ELEVATION

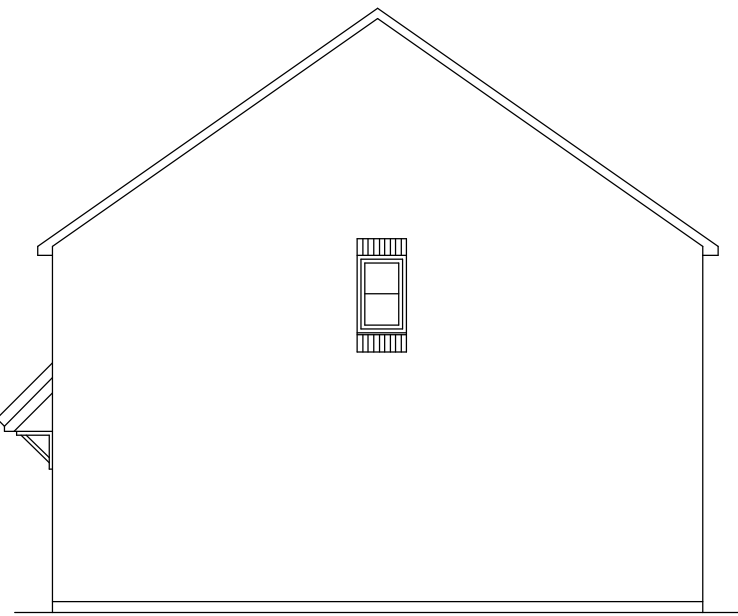


EXISTING SIDE ELEVATION

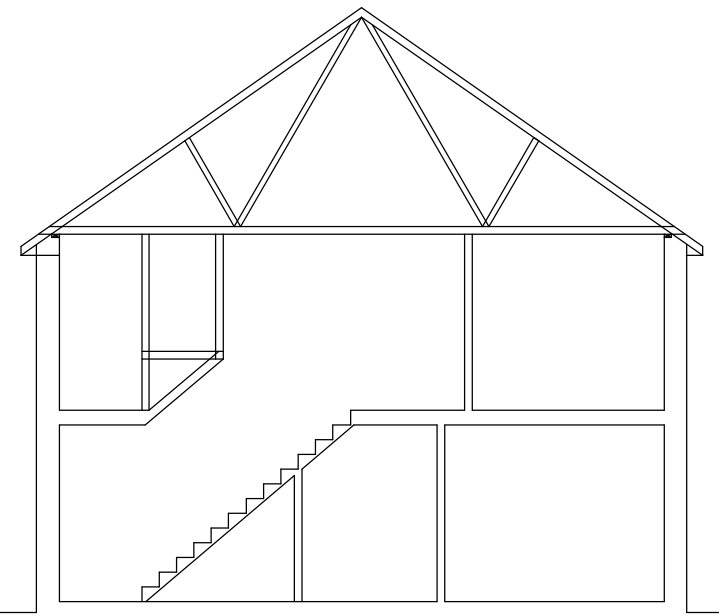


EXISTING SECTION

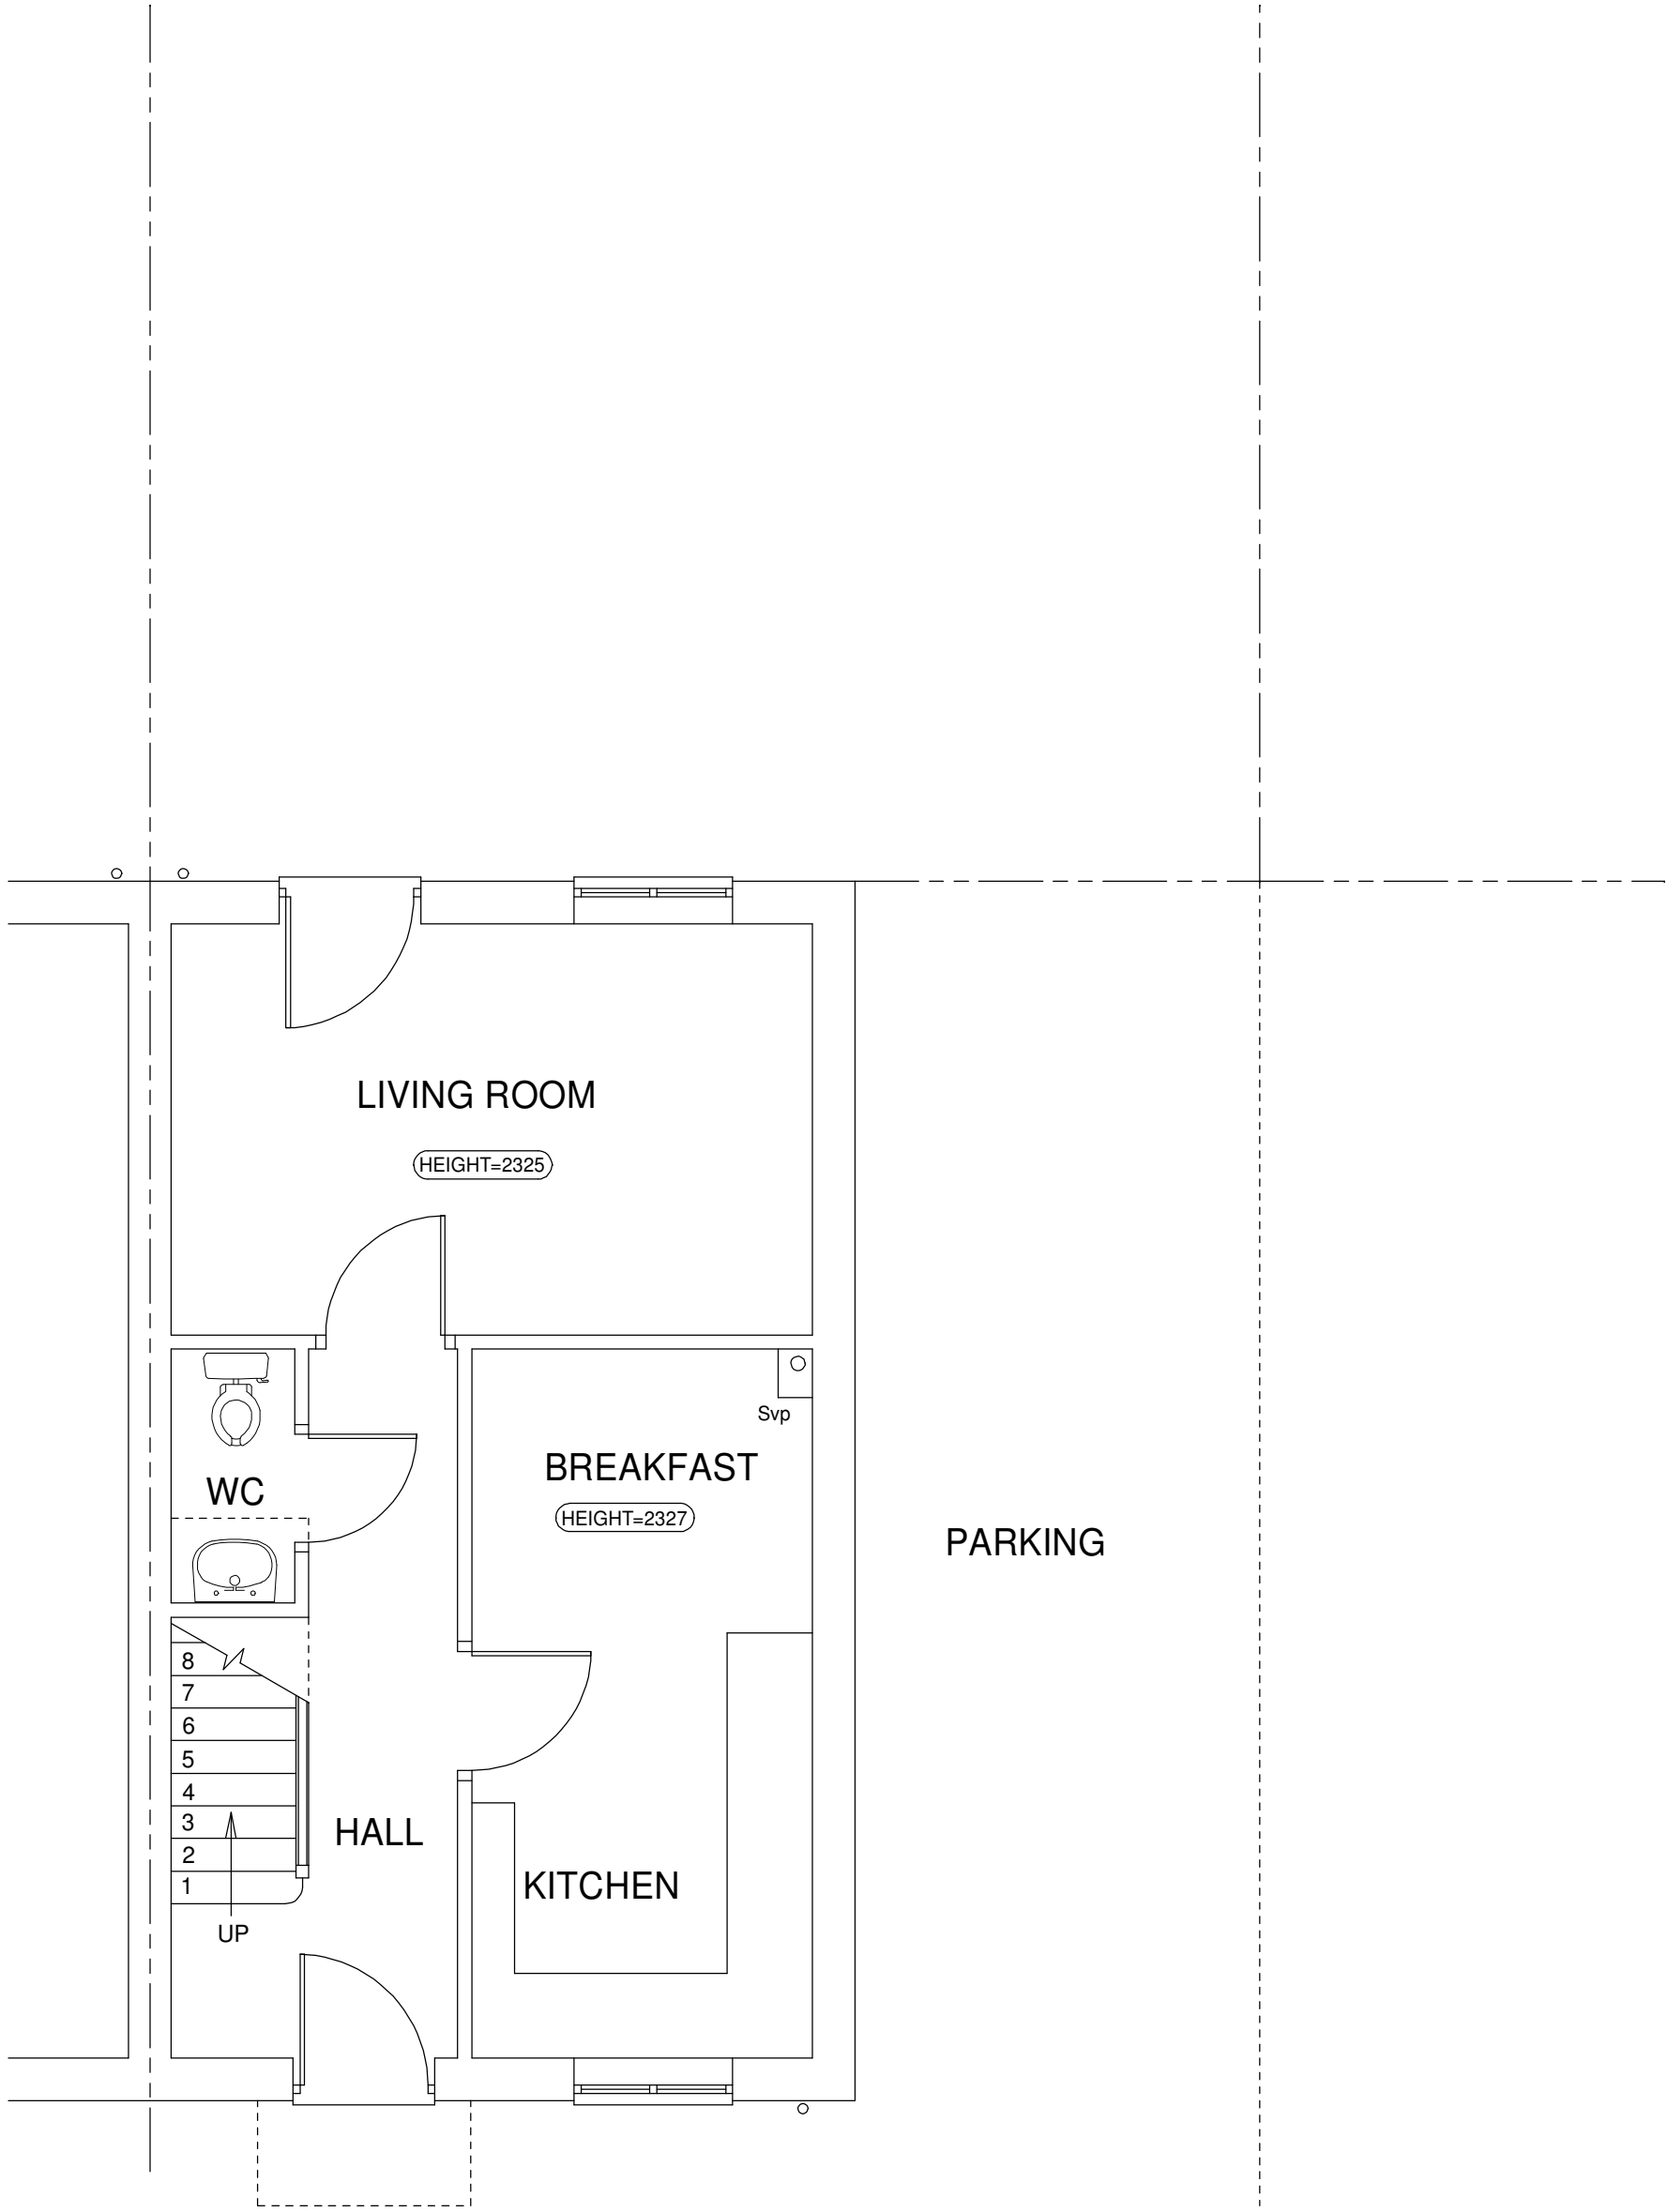

EXISTING GROUND FLOOR PLAN

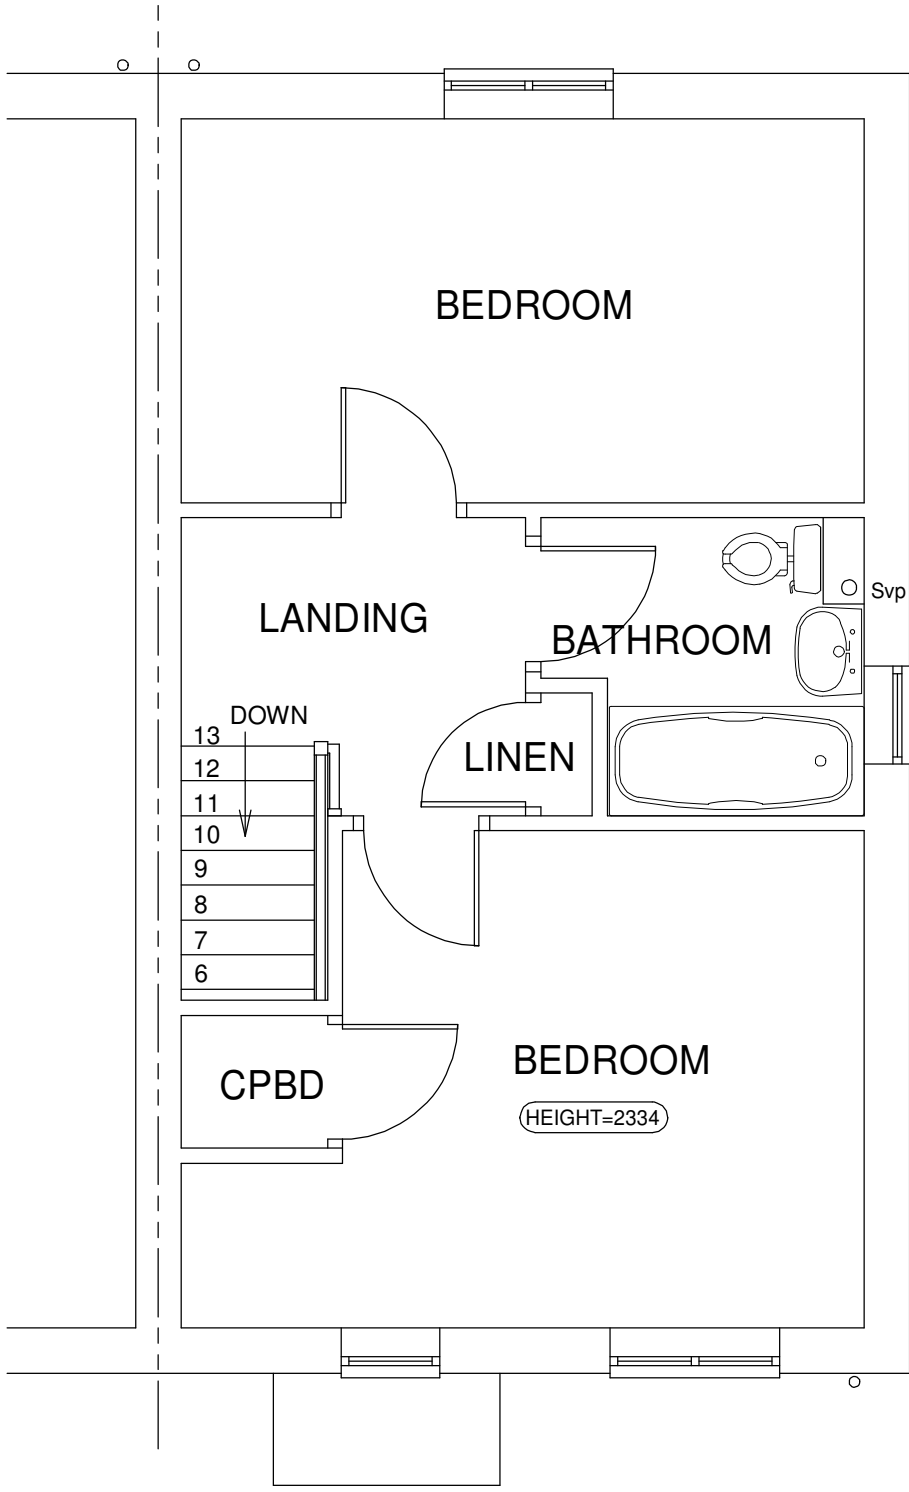


EXISTING FIRST FLOOR PLAN

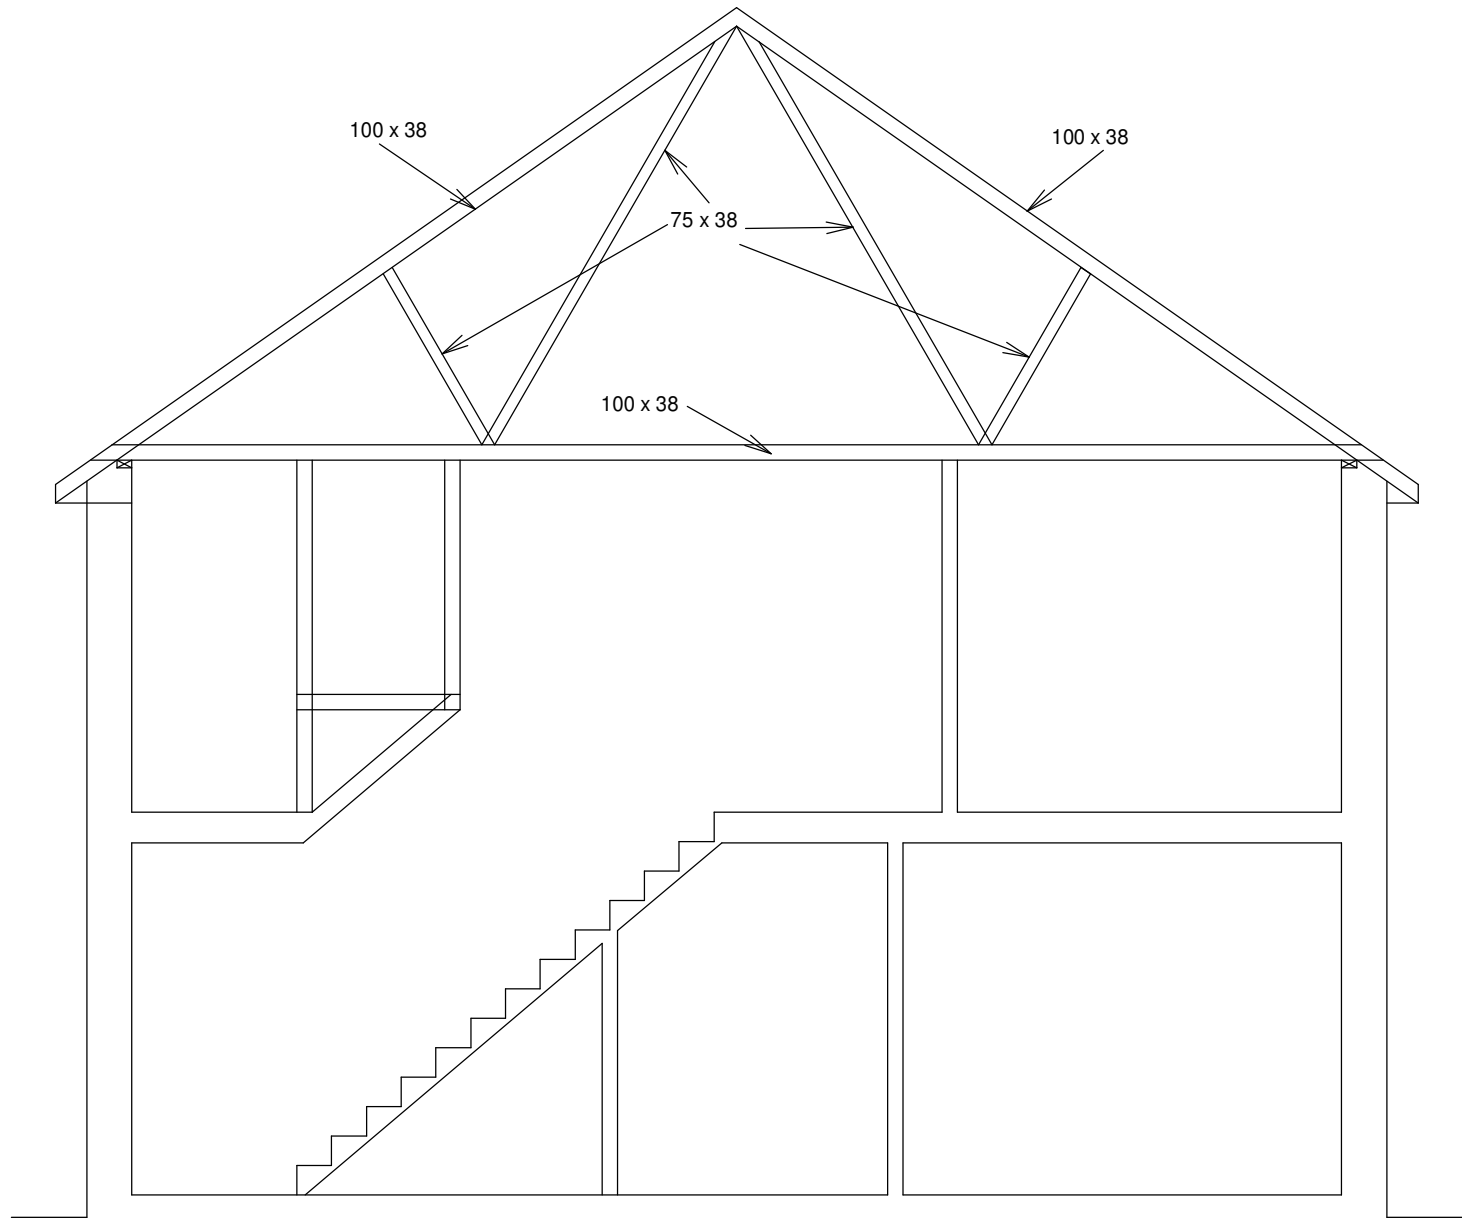

EXISTING SECTION

CIL FLOOR AREAS CALC	
EXISTING GROUND FLOOR PLAN	- 36.1 SQM
EXISTING FIRST FLOOR PLAN	- 36.1 SQM
EXISTING TOTAL FLOOR AREA	- 72.2 SQM

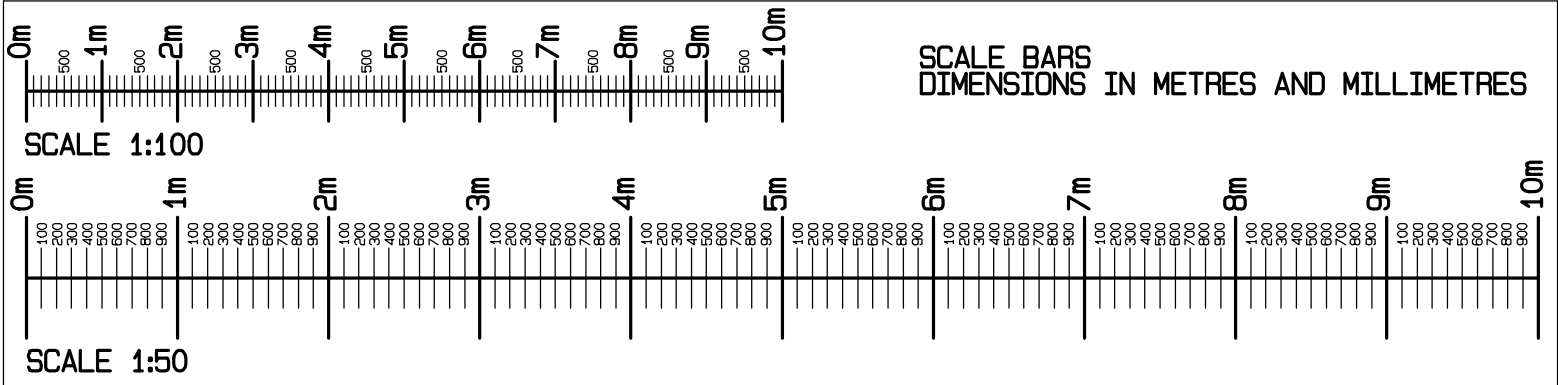

NEIL ARMSTRONG
ARCHITECTURAL SERVICES

31 Church Ground, South Marston,
Swindon, Wilts. SN3 4PL. Tel: 01793 632158
Mobile: 07971 881162

client **MR AND MRS F READ**
29 RYLANDS WAY
ROYAL WOOTTON BASSETT
SWINDON
WILTS
SN4 8AY

project **29 RYLANDS WAY**
ROYAL WOOTTON BASSETT
SWINDON
WILTS
SN4 8AY

title **SURVEY OF EXISTING.**

scale	date	drawn
1:100	19-11-2025	NBA
1:50		paper
revision	no.	Y25-136-1

Work to figured dimensions only.
Any queries should be
referred to the address shown above.
This drawing is the Copyright of
Neil Armstrong Architectural Services
and shall not be altered, copied or reproduced
in any way without prior written consent.