


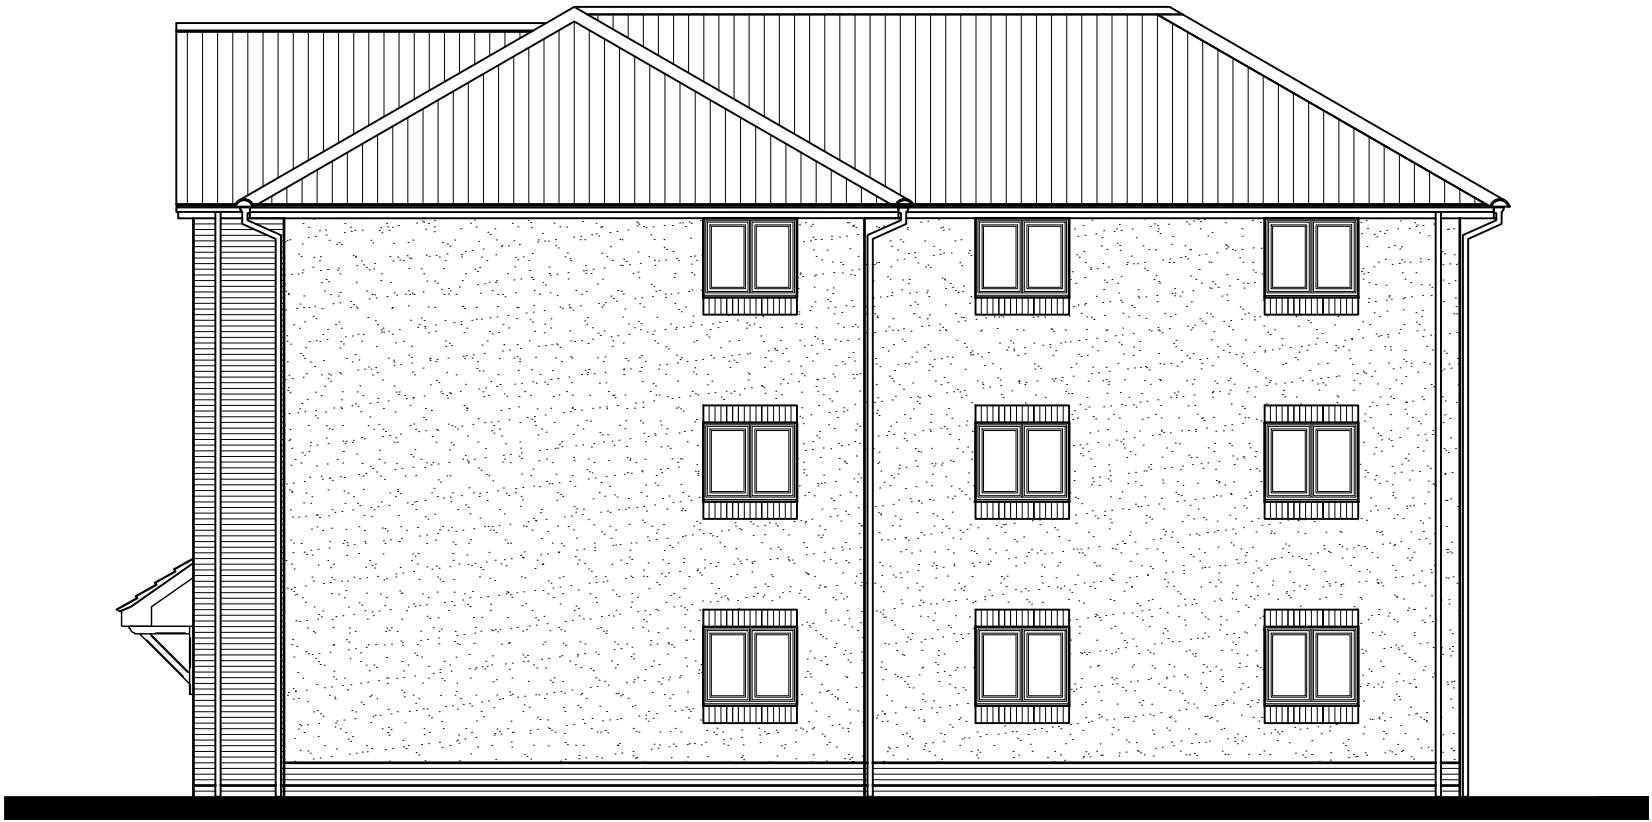

SIDE ELEVATION

NEIGHBOURHOOD
CORE

SOUTHWICK COURT FARM, TROWBRIDGE

DRAWING NO: 0844-634
HOUSE TYPE REF: BLOCK A
TENURE: AFFORDABLE

PLOT NO/S :
65-73

STOREY HEIGHT : 3
NO OF BED/S : 1
SQFT : AS NOTED
SQM : AS NOTED
DRAWING TITLE : ELEVATION
DRAWING NO : 0844-634
DRAWN : SO/JLJ

DATE : OCTOBER 2025
SCALE : 1:100 @ A3



The Distillery, The Old Brewery Office Park,
7 - 11 Lodway, Pill, Bristol BS20 0DH
T. 01275 813380 E:admin@focusdp.com
www.focusdp.com

