
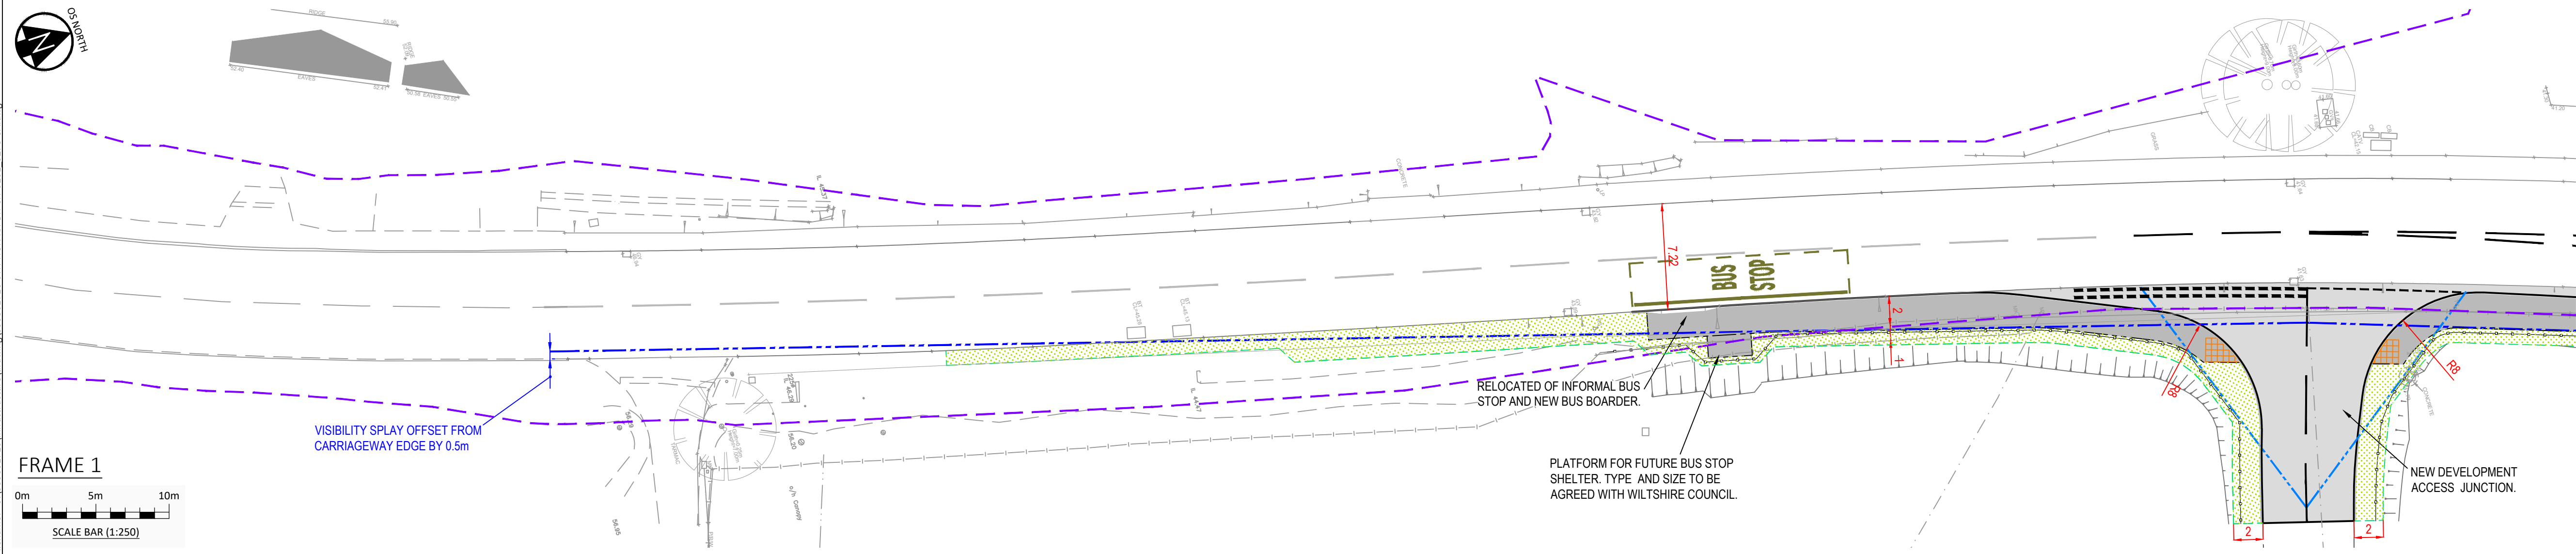


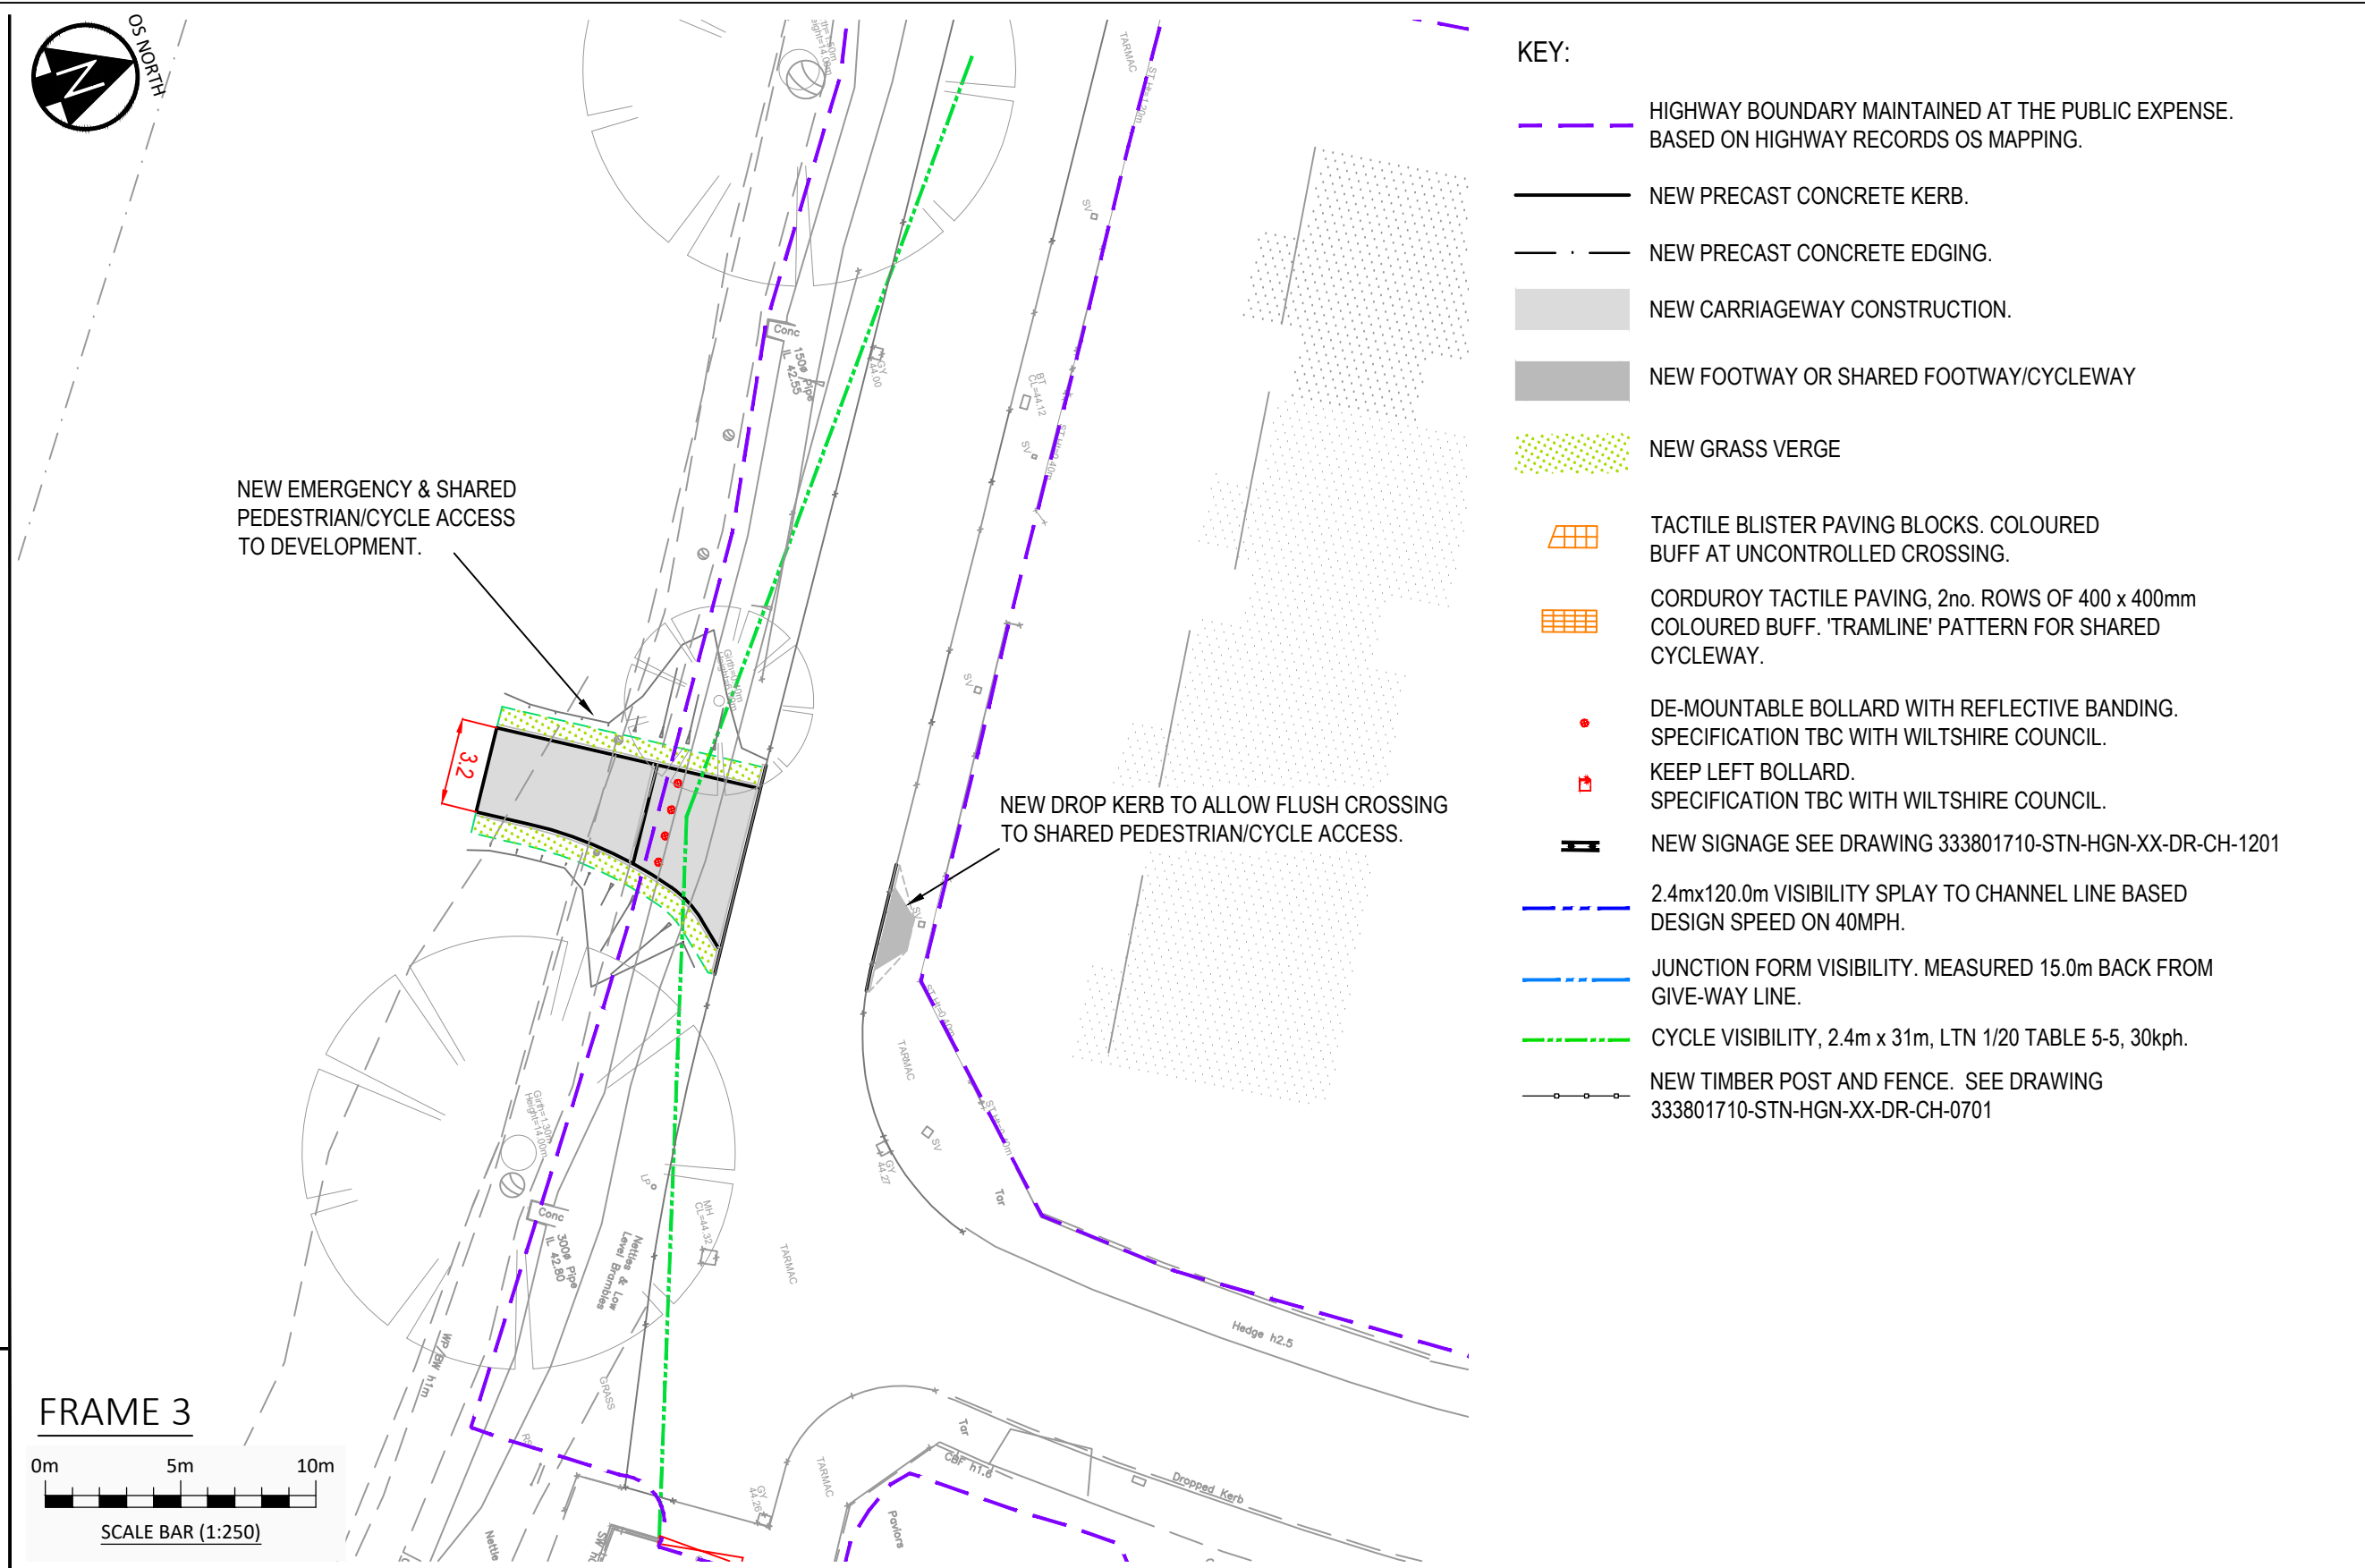

- | | | | | |
|------|---|----------|----------|--------------------|
| P05 | SCALE BARS ADDED TO DRAWING | 09/12/25 | RJP | JD RJP |
| P04 | AMENDMENTS FOLLOWING CLIENT COMMENTS. | 24/10/25 | RJP | JD RJP |
| P03 | SITE ACCESS FACILITY LOCATION AMENDED TO AVOID EXISTING MANHOLE | 22/09/25 | JD | RAP SW |
| P02 | ACCESS LOCATION AMENDED FOLLOWING CLIENT COMMENTS | 19/09/25 | RJP | JD RAP |
| P01 | FIRST ISSUE | 09/09/25 | RJP | JD RAP |
| Rev. | Revision Notes | Date | Drawn By | Checked Approved |

 Stantec		Over Court Barns Over Lane, Almondsbury Bristol BS32 4DP t: +44(0)1454 619533 e: bristol@hydryrock.com	
CLIENT			
WAIN HOMES (SEVERN VALLEY)			
PROJECT			
LAND AT SOUTHWICK COURT, TROWBRIDGE			
TITLE			
SECTION 278 AGREEMENT SITE ACCESS, HIGHWAY IMPROVEMENTS AND EMERGENCY ACCESS GENERAL ARRANGEMENT			
STANTEC PROJECT NO. 333801710		SCALE @ A1 1:250	
STATUS DESCRIPTION SUITABLE FOR STAGE APPROVAL			STATUS S4
DRAWING NO. 333801710-STN-HGN-XX-DR-CH-0101			REVISION P05