


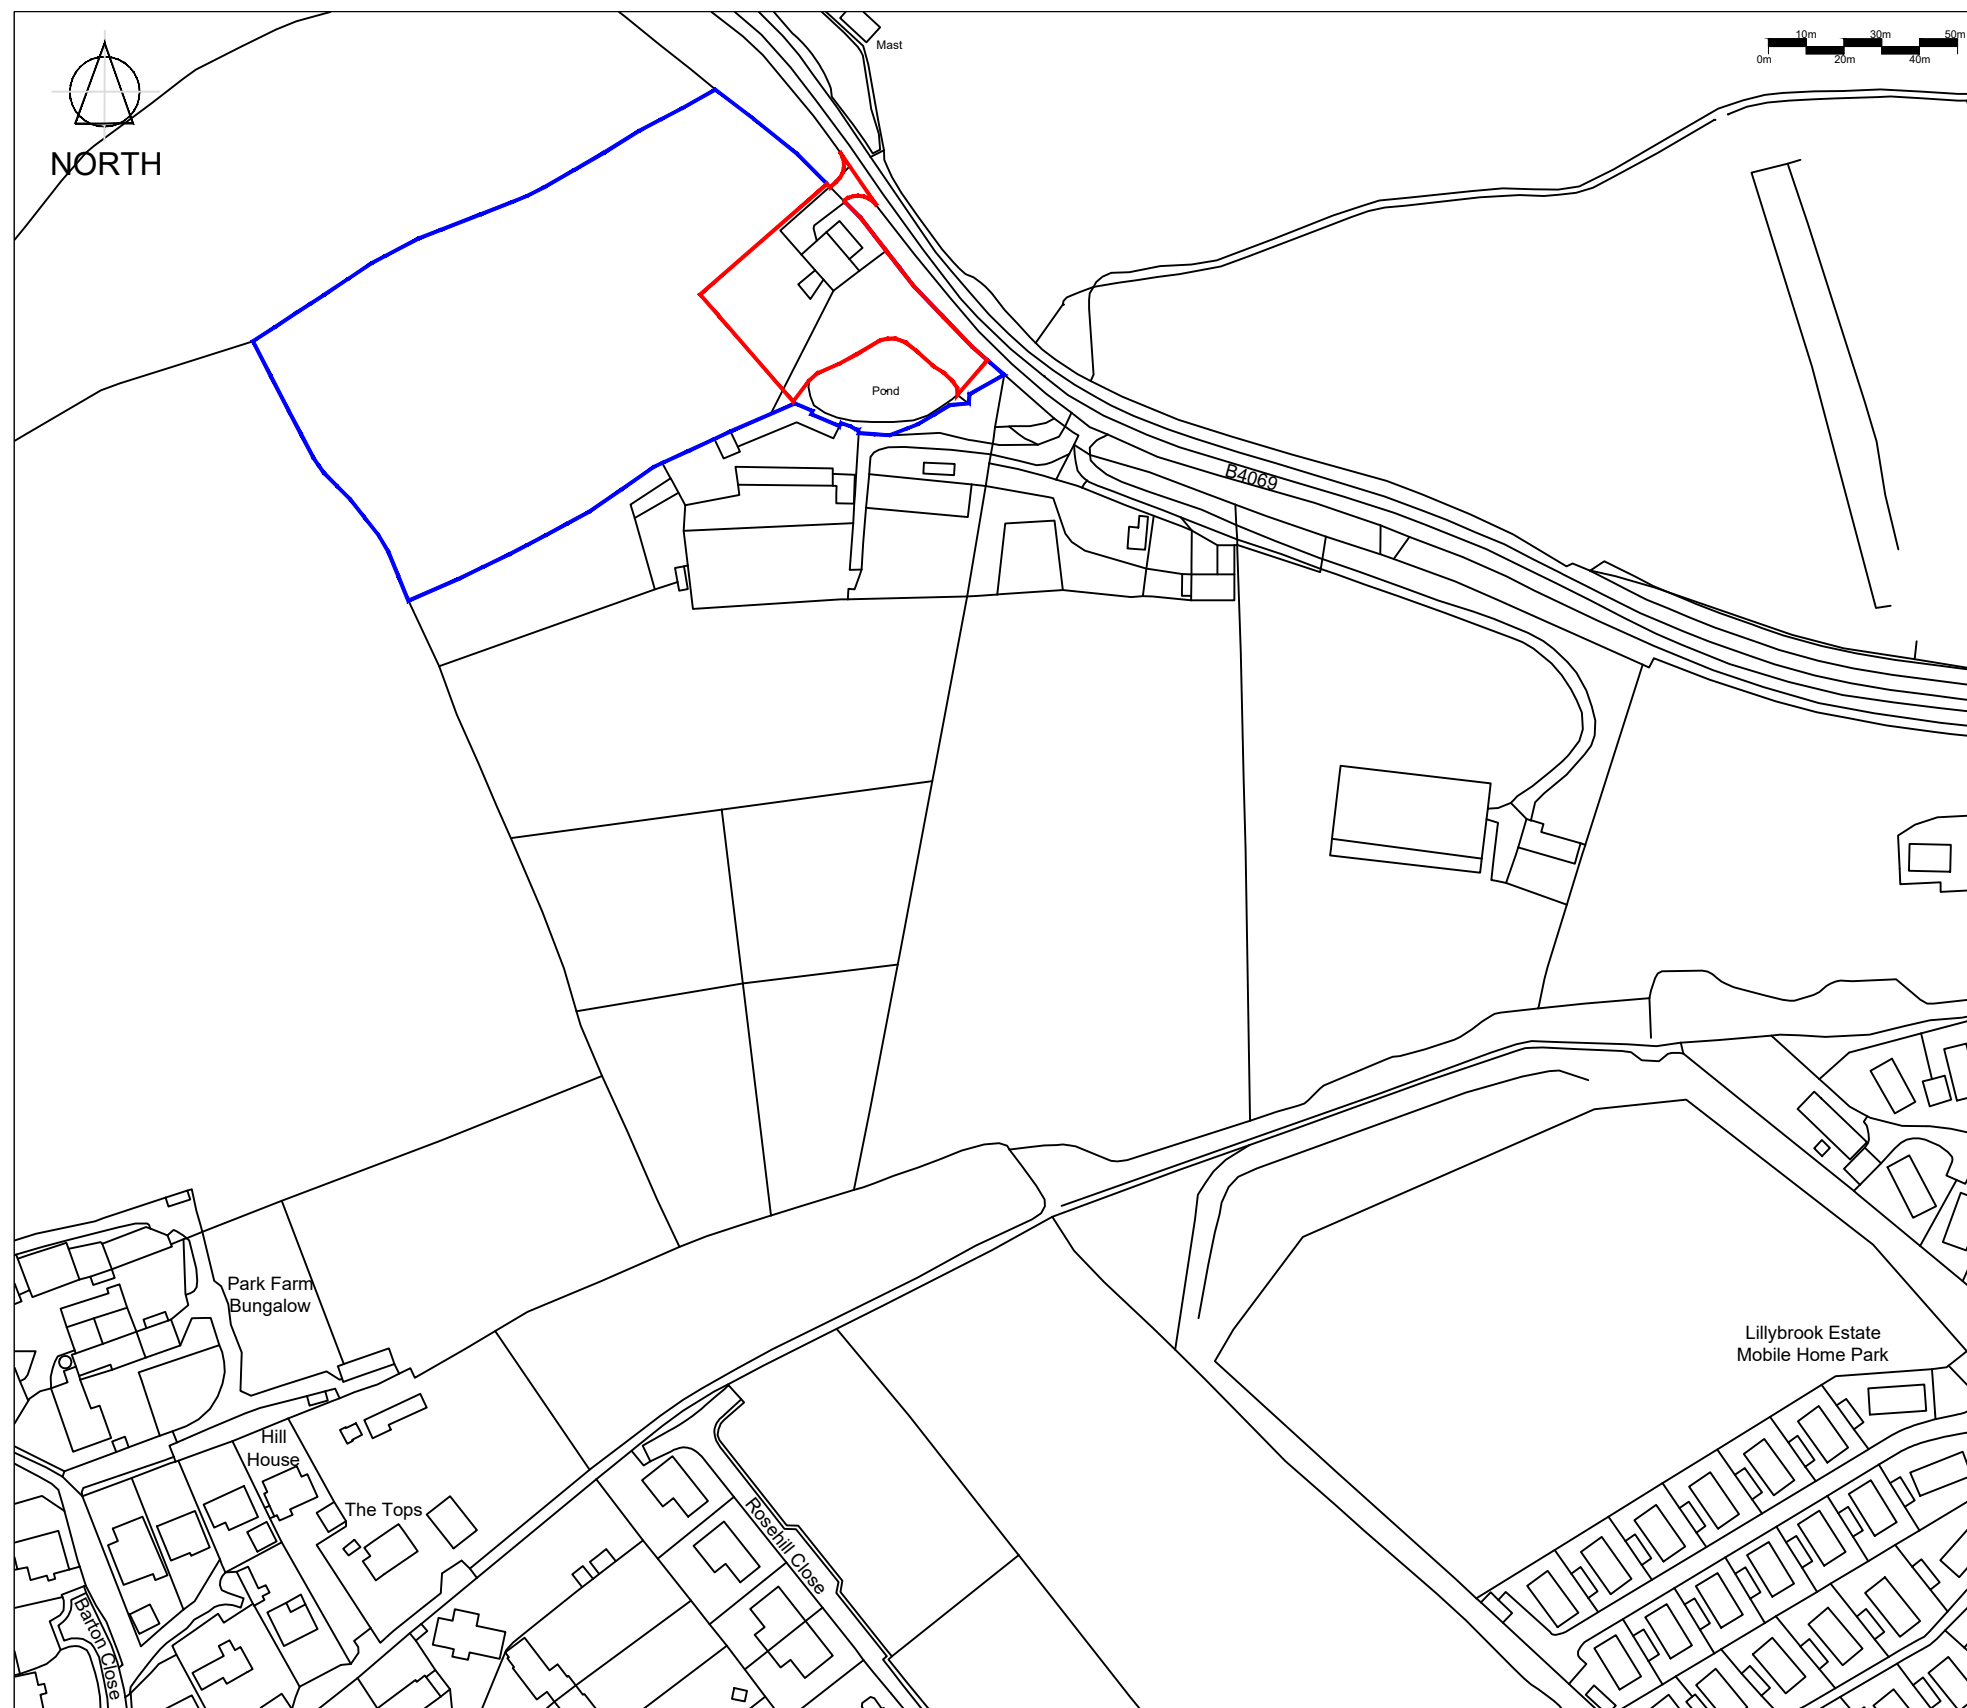


KEY:



APPLICATION BOUNDARY



OTHER LAND WITHIN CLIENT OWNERSHIP

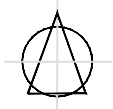REV	NOTES	BY	DATE
TDA THE GRANARY NEWLAND FAWR FARM LLANGAN CF35 5DN TEL: 01446 789367			
CLIENT		MR. JOSH GRISLEY	
DRAWING NUMBER	SCALE		
TDA.3126.01	1:2000 @ A3		
DRAWN	DATE		
RhC	DECEMBER 2025		
PROJECT			
PROPOSED GYPSY & TRAVELLER SITE ON LAND OFF THE B4069, BRADENSTOKE (THE BANKS)			
DRAWING TITLE			
SITE LOCATION PLAN			