



Planning
CLIENT
Mr & Mrs Kitching
ADDRESS
7 Reybridge
Lacock
Chippenham
SN15 2PB

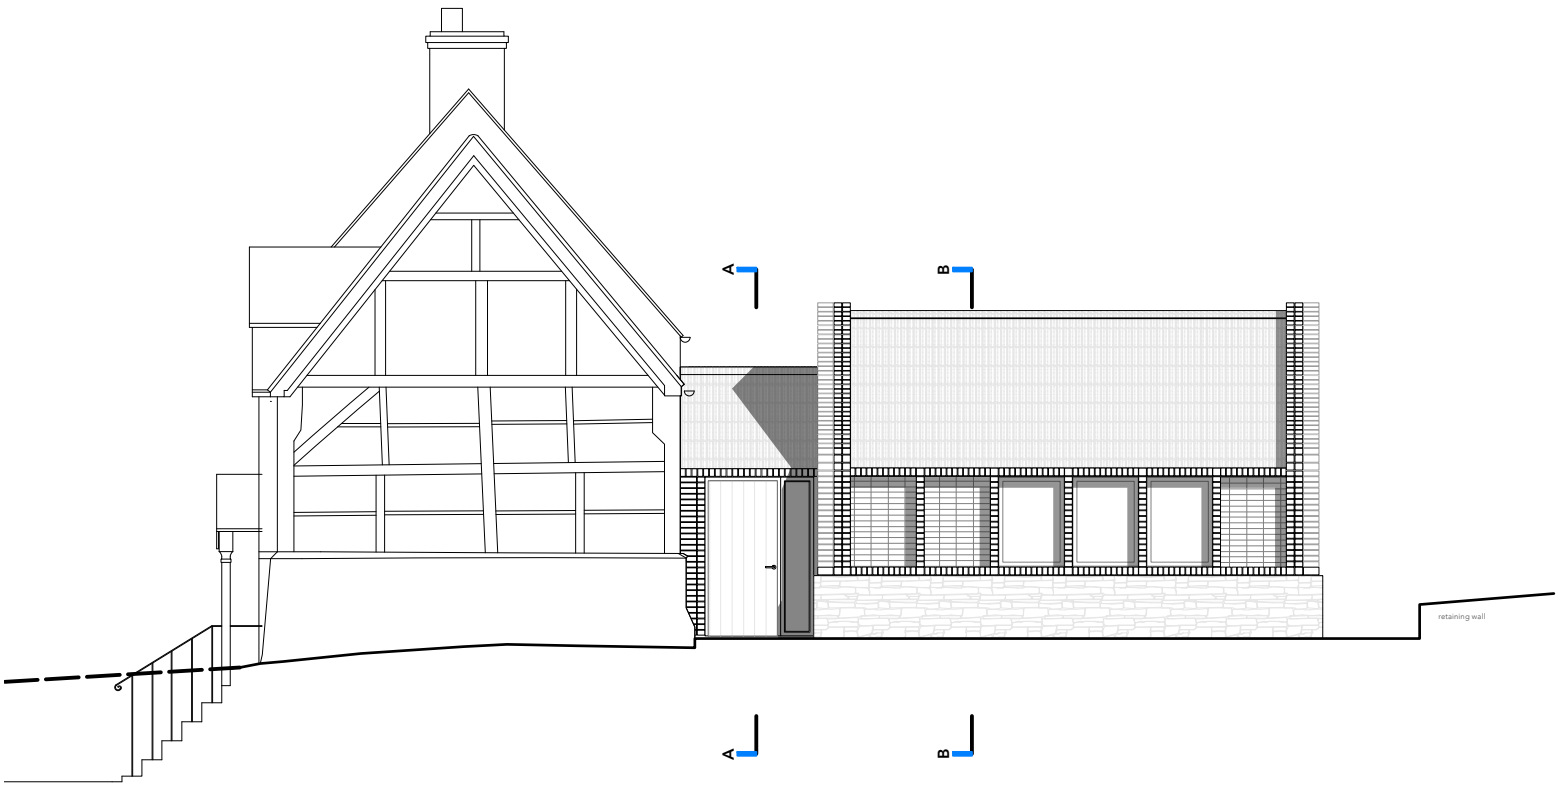

North Elevation

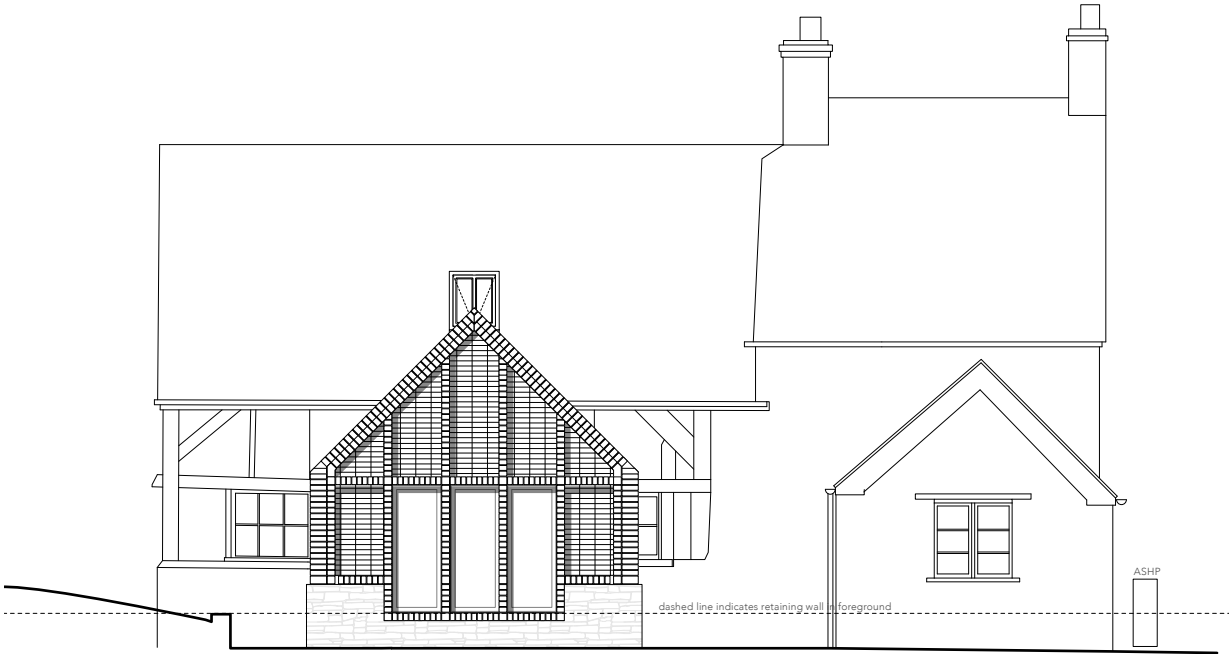

West Elevation


A	IM	08/12/2025	annotation marker of section revised
REV.	BY	DATE	NOTES
0			
1000		2000	3000
4000		5000	mm

PR N-W elevations

PROJECT	STAGE	DRAWING	REV	DRAWN
780 - 3	- 16		A	IM
SCALE	SIZE	CREATION		
1:100	@ A3 L	NOV 25		



Brick Articulation

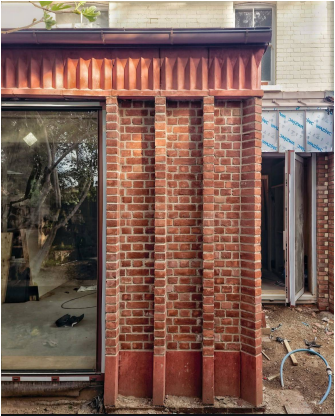

Idealcombi Windows



Velux Conservation Rooflights