


Planning


client
Mr & Mrs Kitching
address
7 Reybridge
Lacock
Chippenham
SN15 2PB

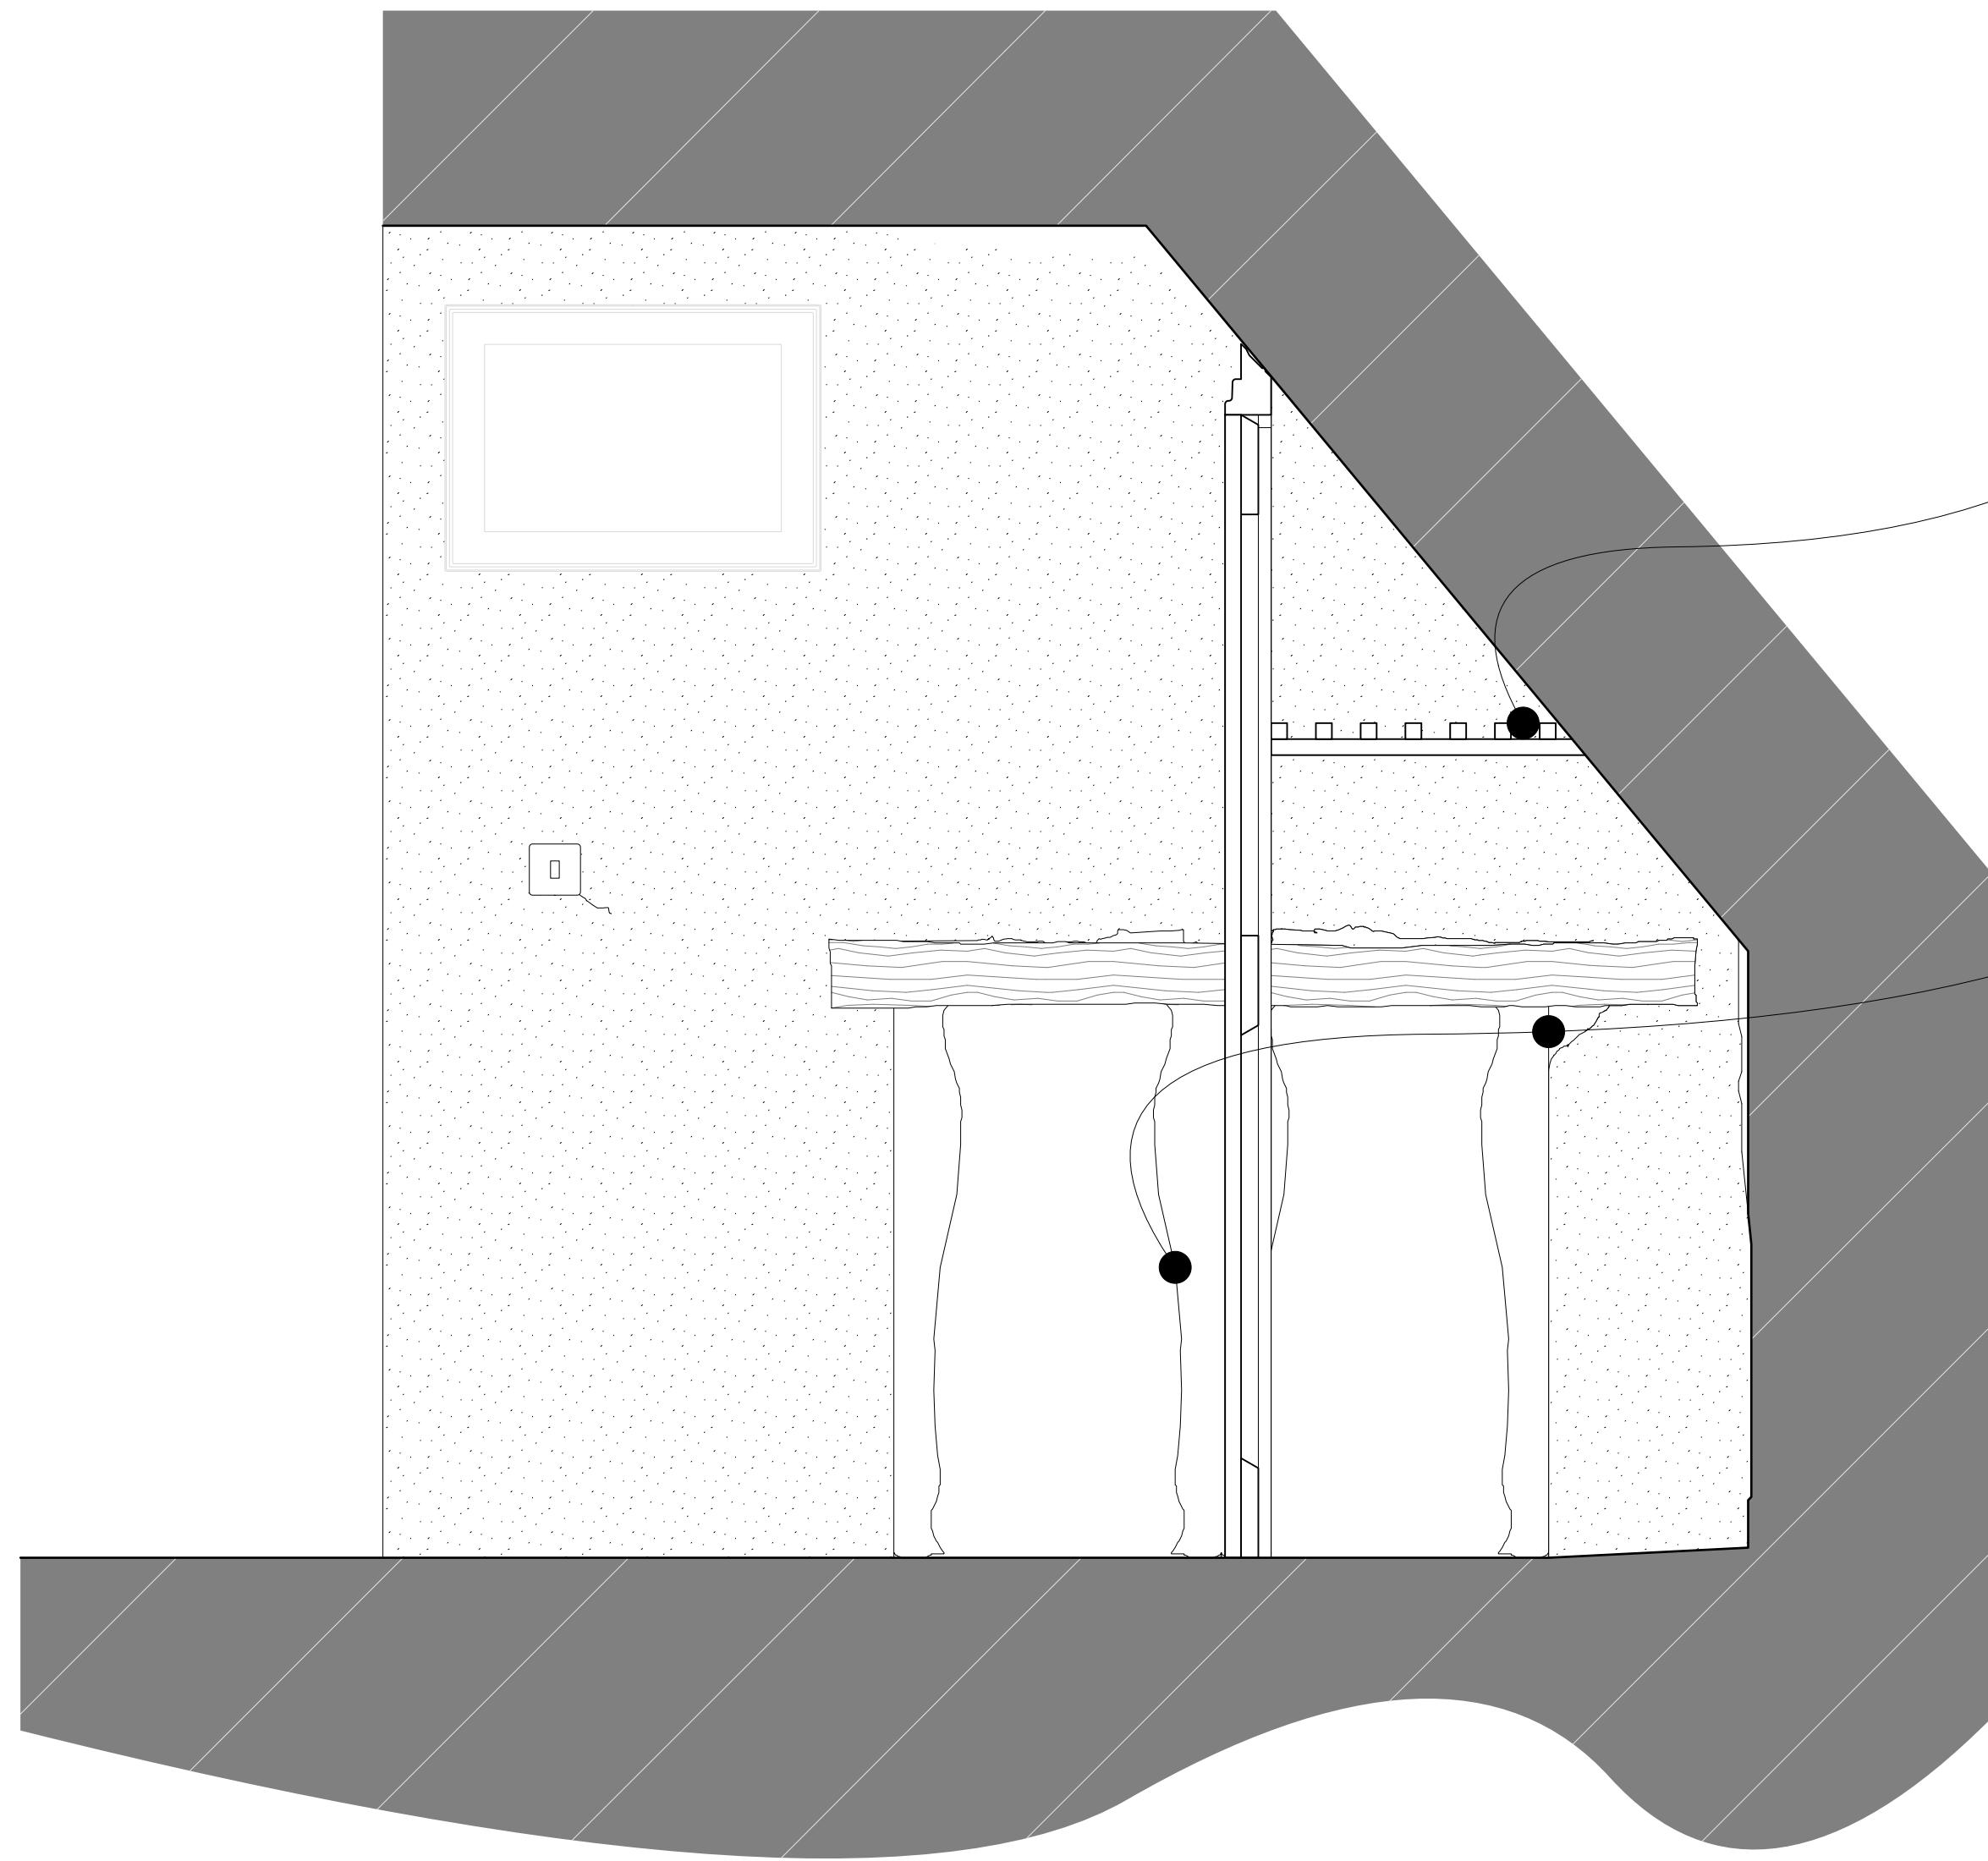

First floor historical fire place
EX Detail 1.1

Existing cupboard and
towel shelving

Existing historical fireplace

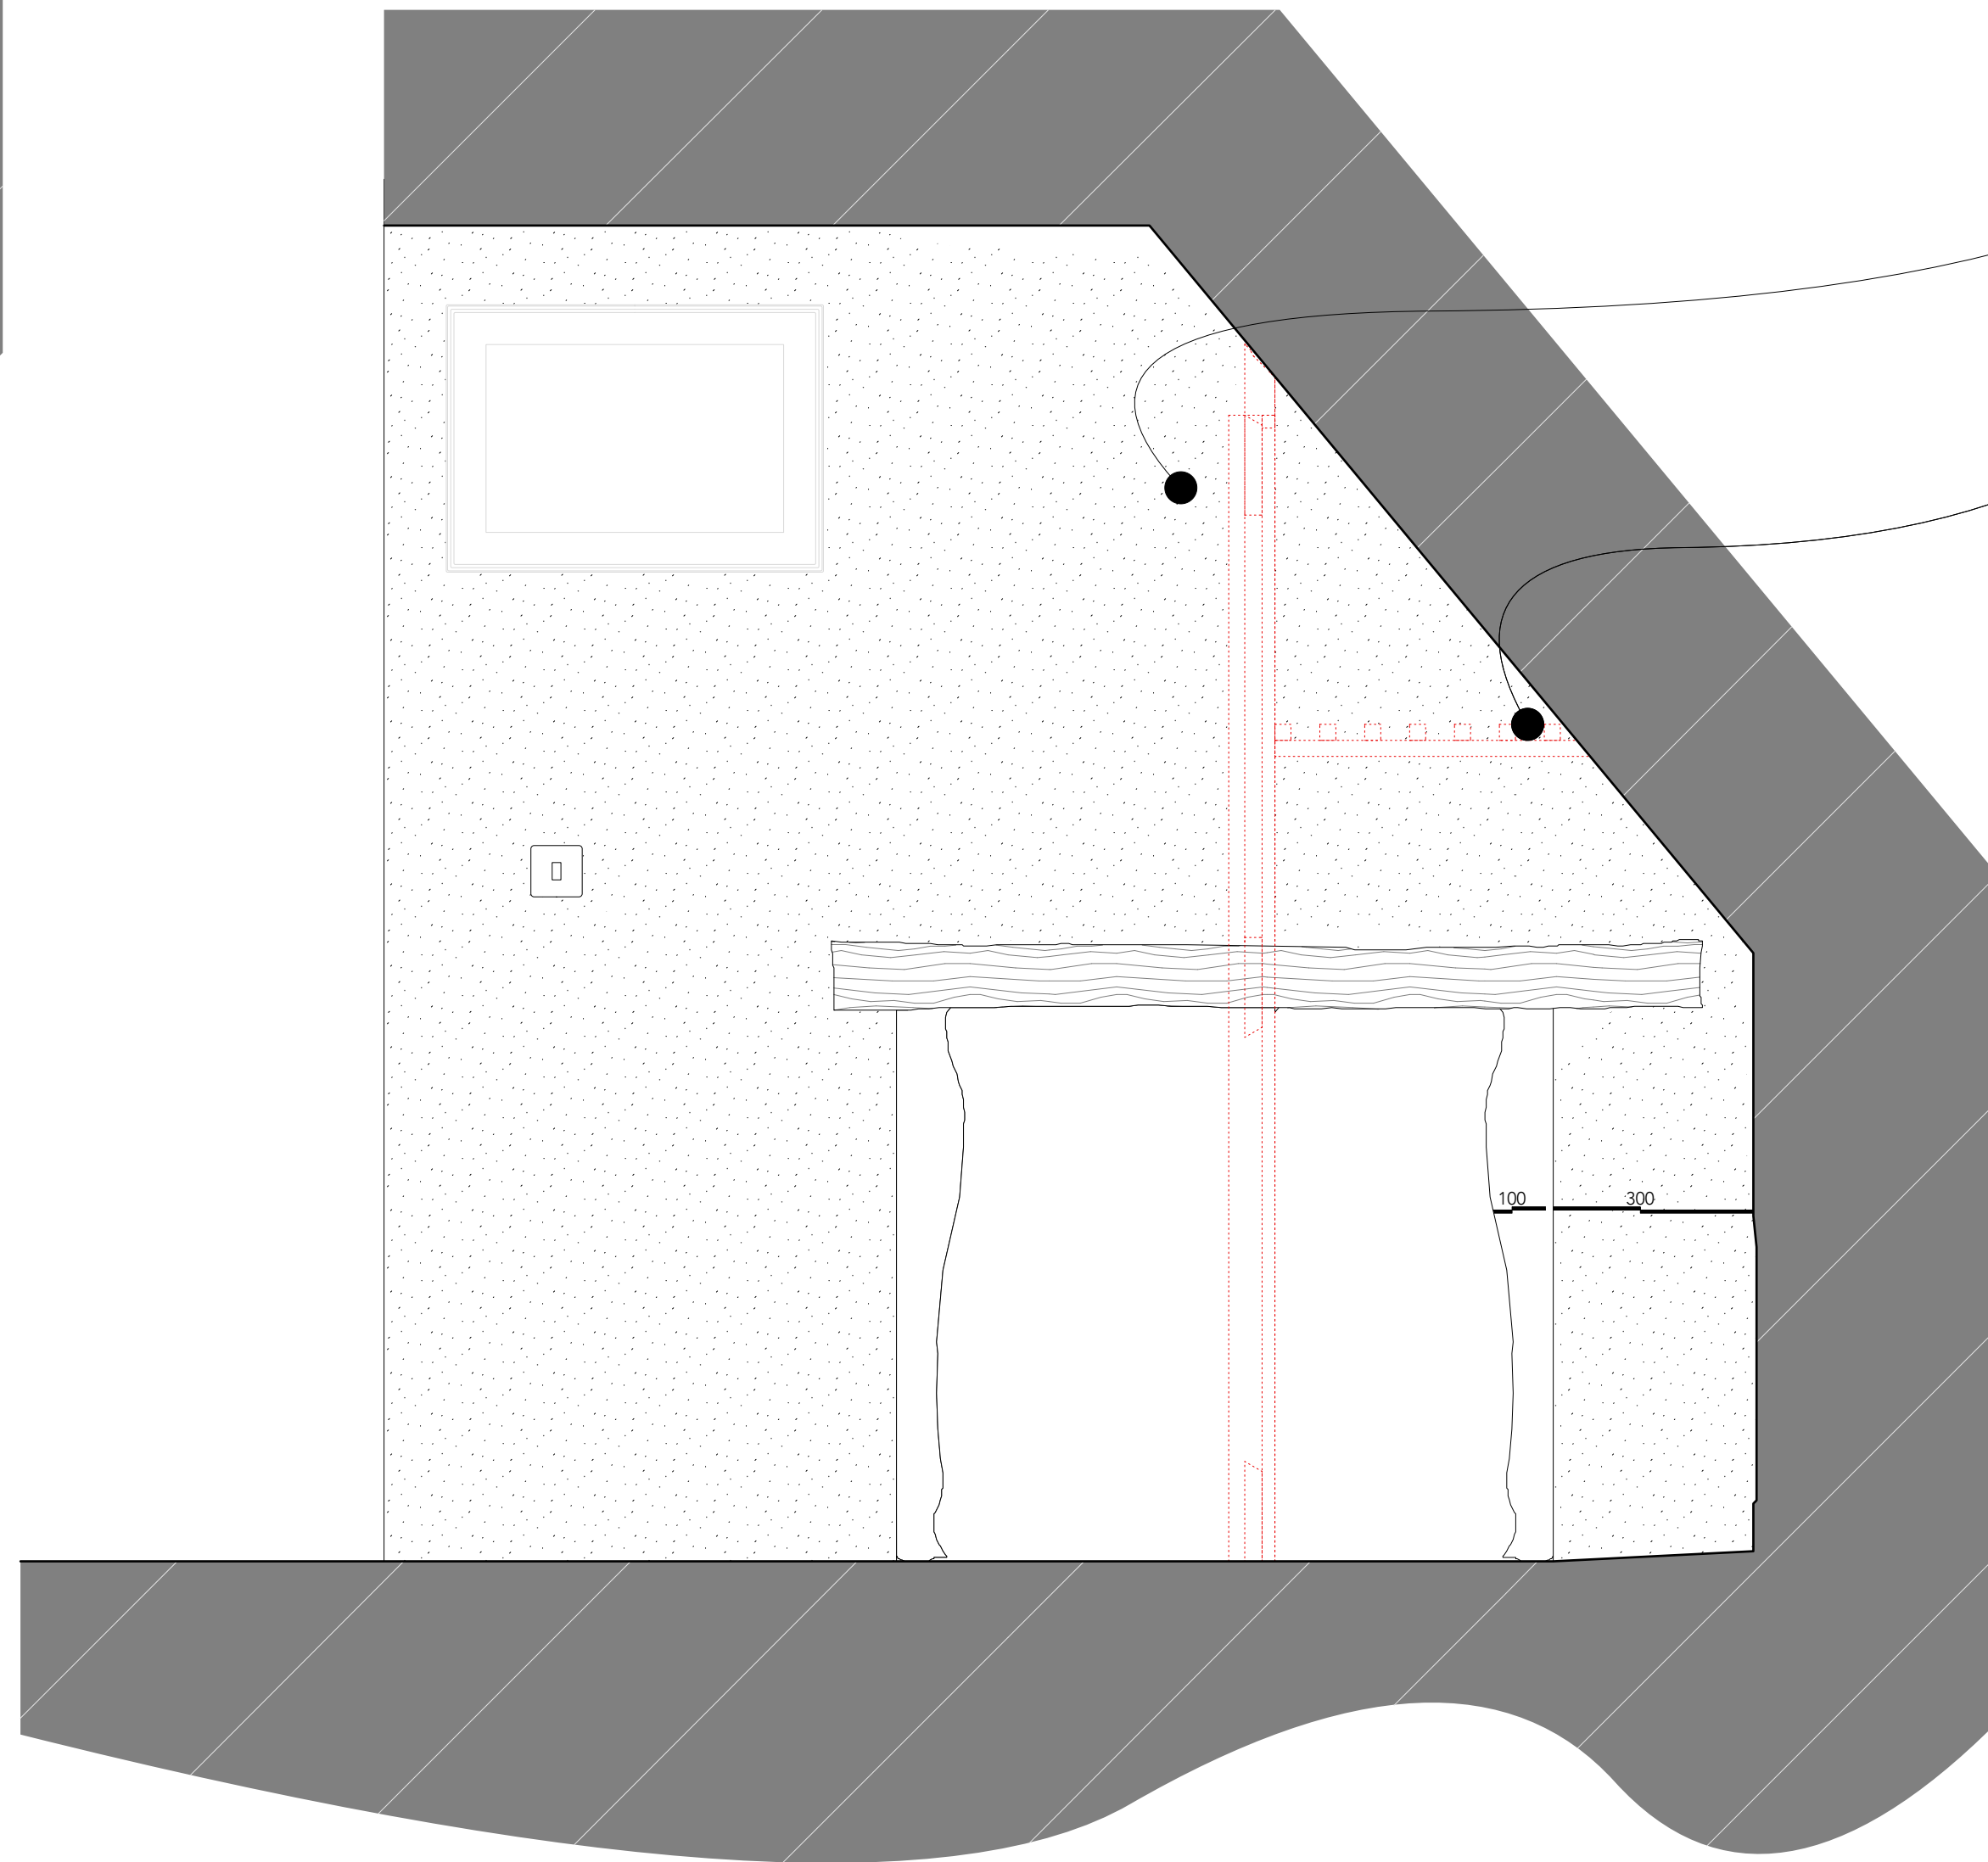

First floor historical fire place
PR Detail 1.1

Remedial work to wall finish to fill, sand
and paint cracking from previous
movement

Proposal is to remove existing cupboard
and reinstate existing historical fireplace

A IM 28/12/2023 revised to show scale bar
REV BY DATE NOTES
0 100 300 500 mm

EX and PR Fireplace Detail - 1.1

PROJECT	STAGE	DRAWING	REV	DRAWN
780	3	41	A	IM
SCALE	1:10	DATE	NOV 25	