



Planning

client  
Mr & Mrs Kitching  
address  
7 Reybridge  
Lacock  
Chippenham  
SN15 2PB

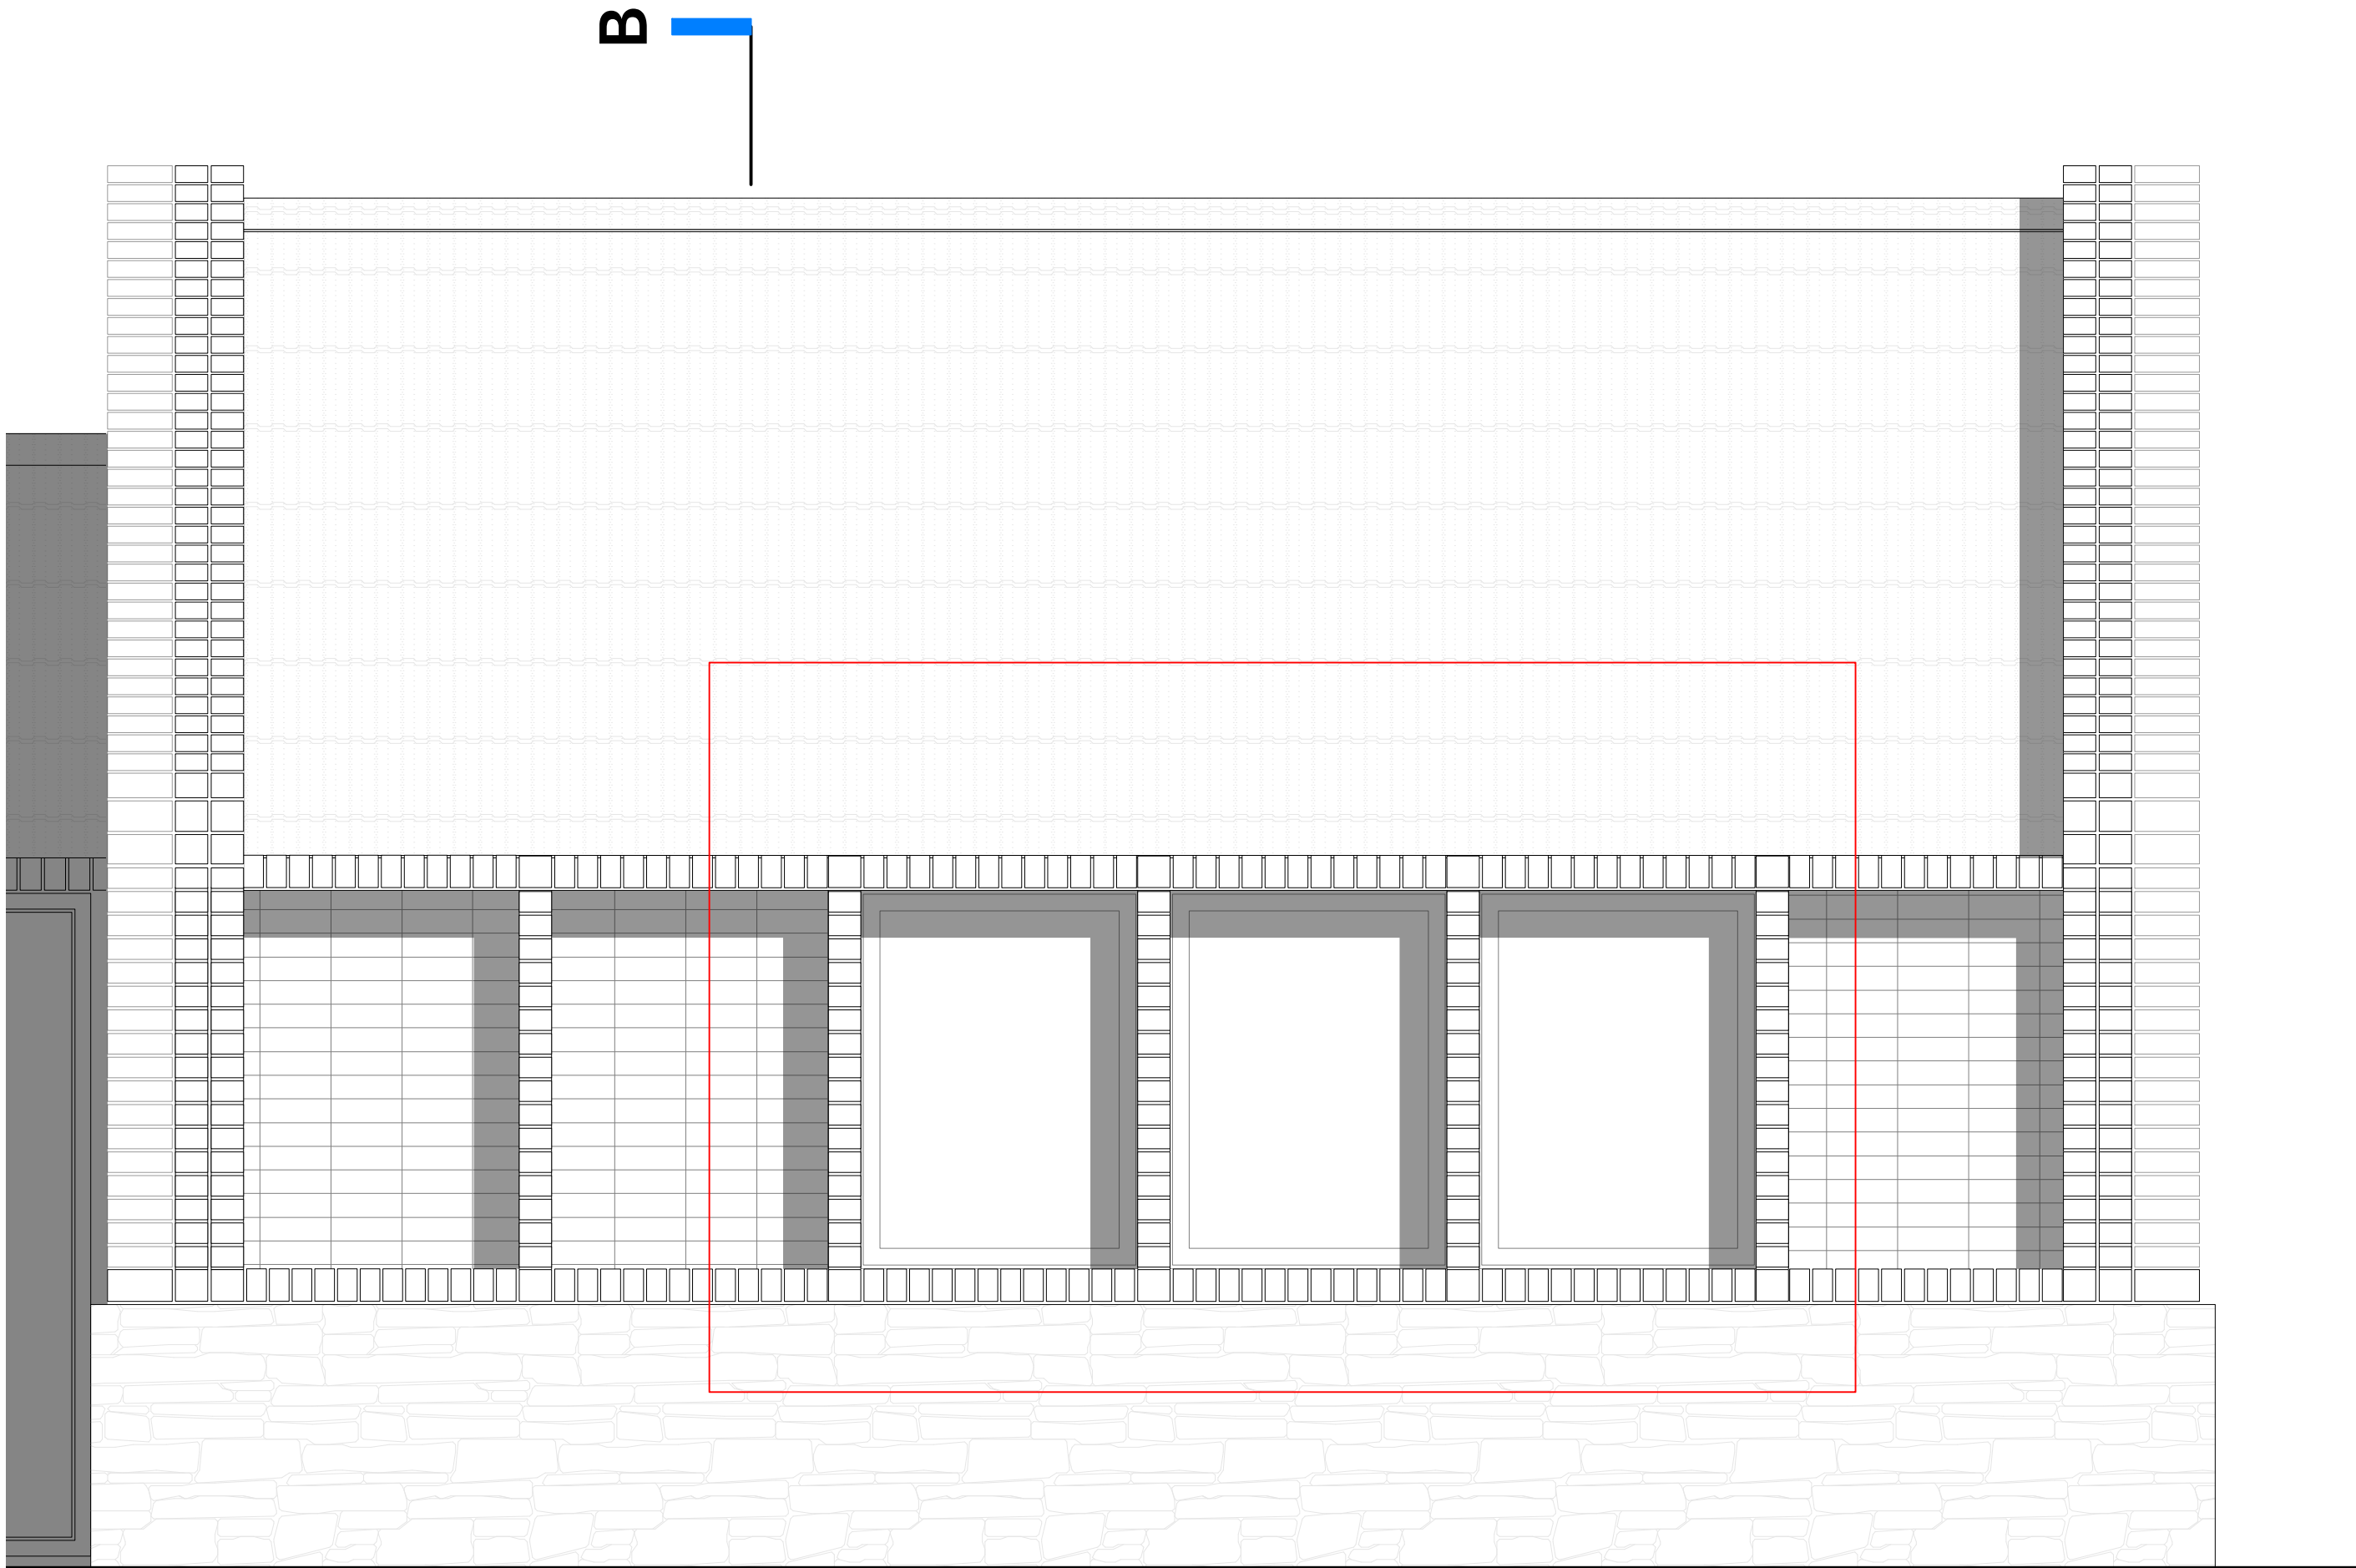

North Elevation - Composite Window

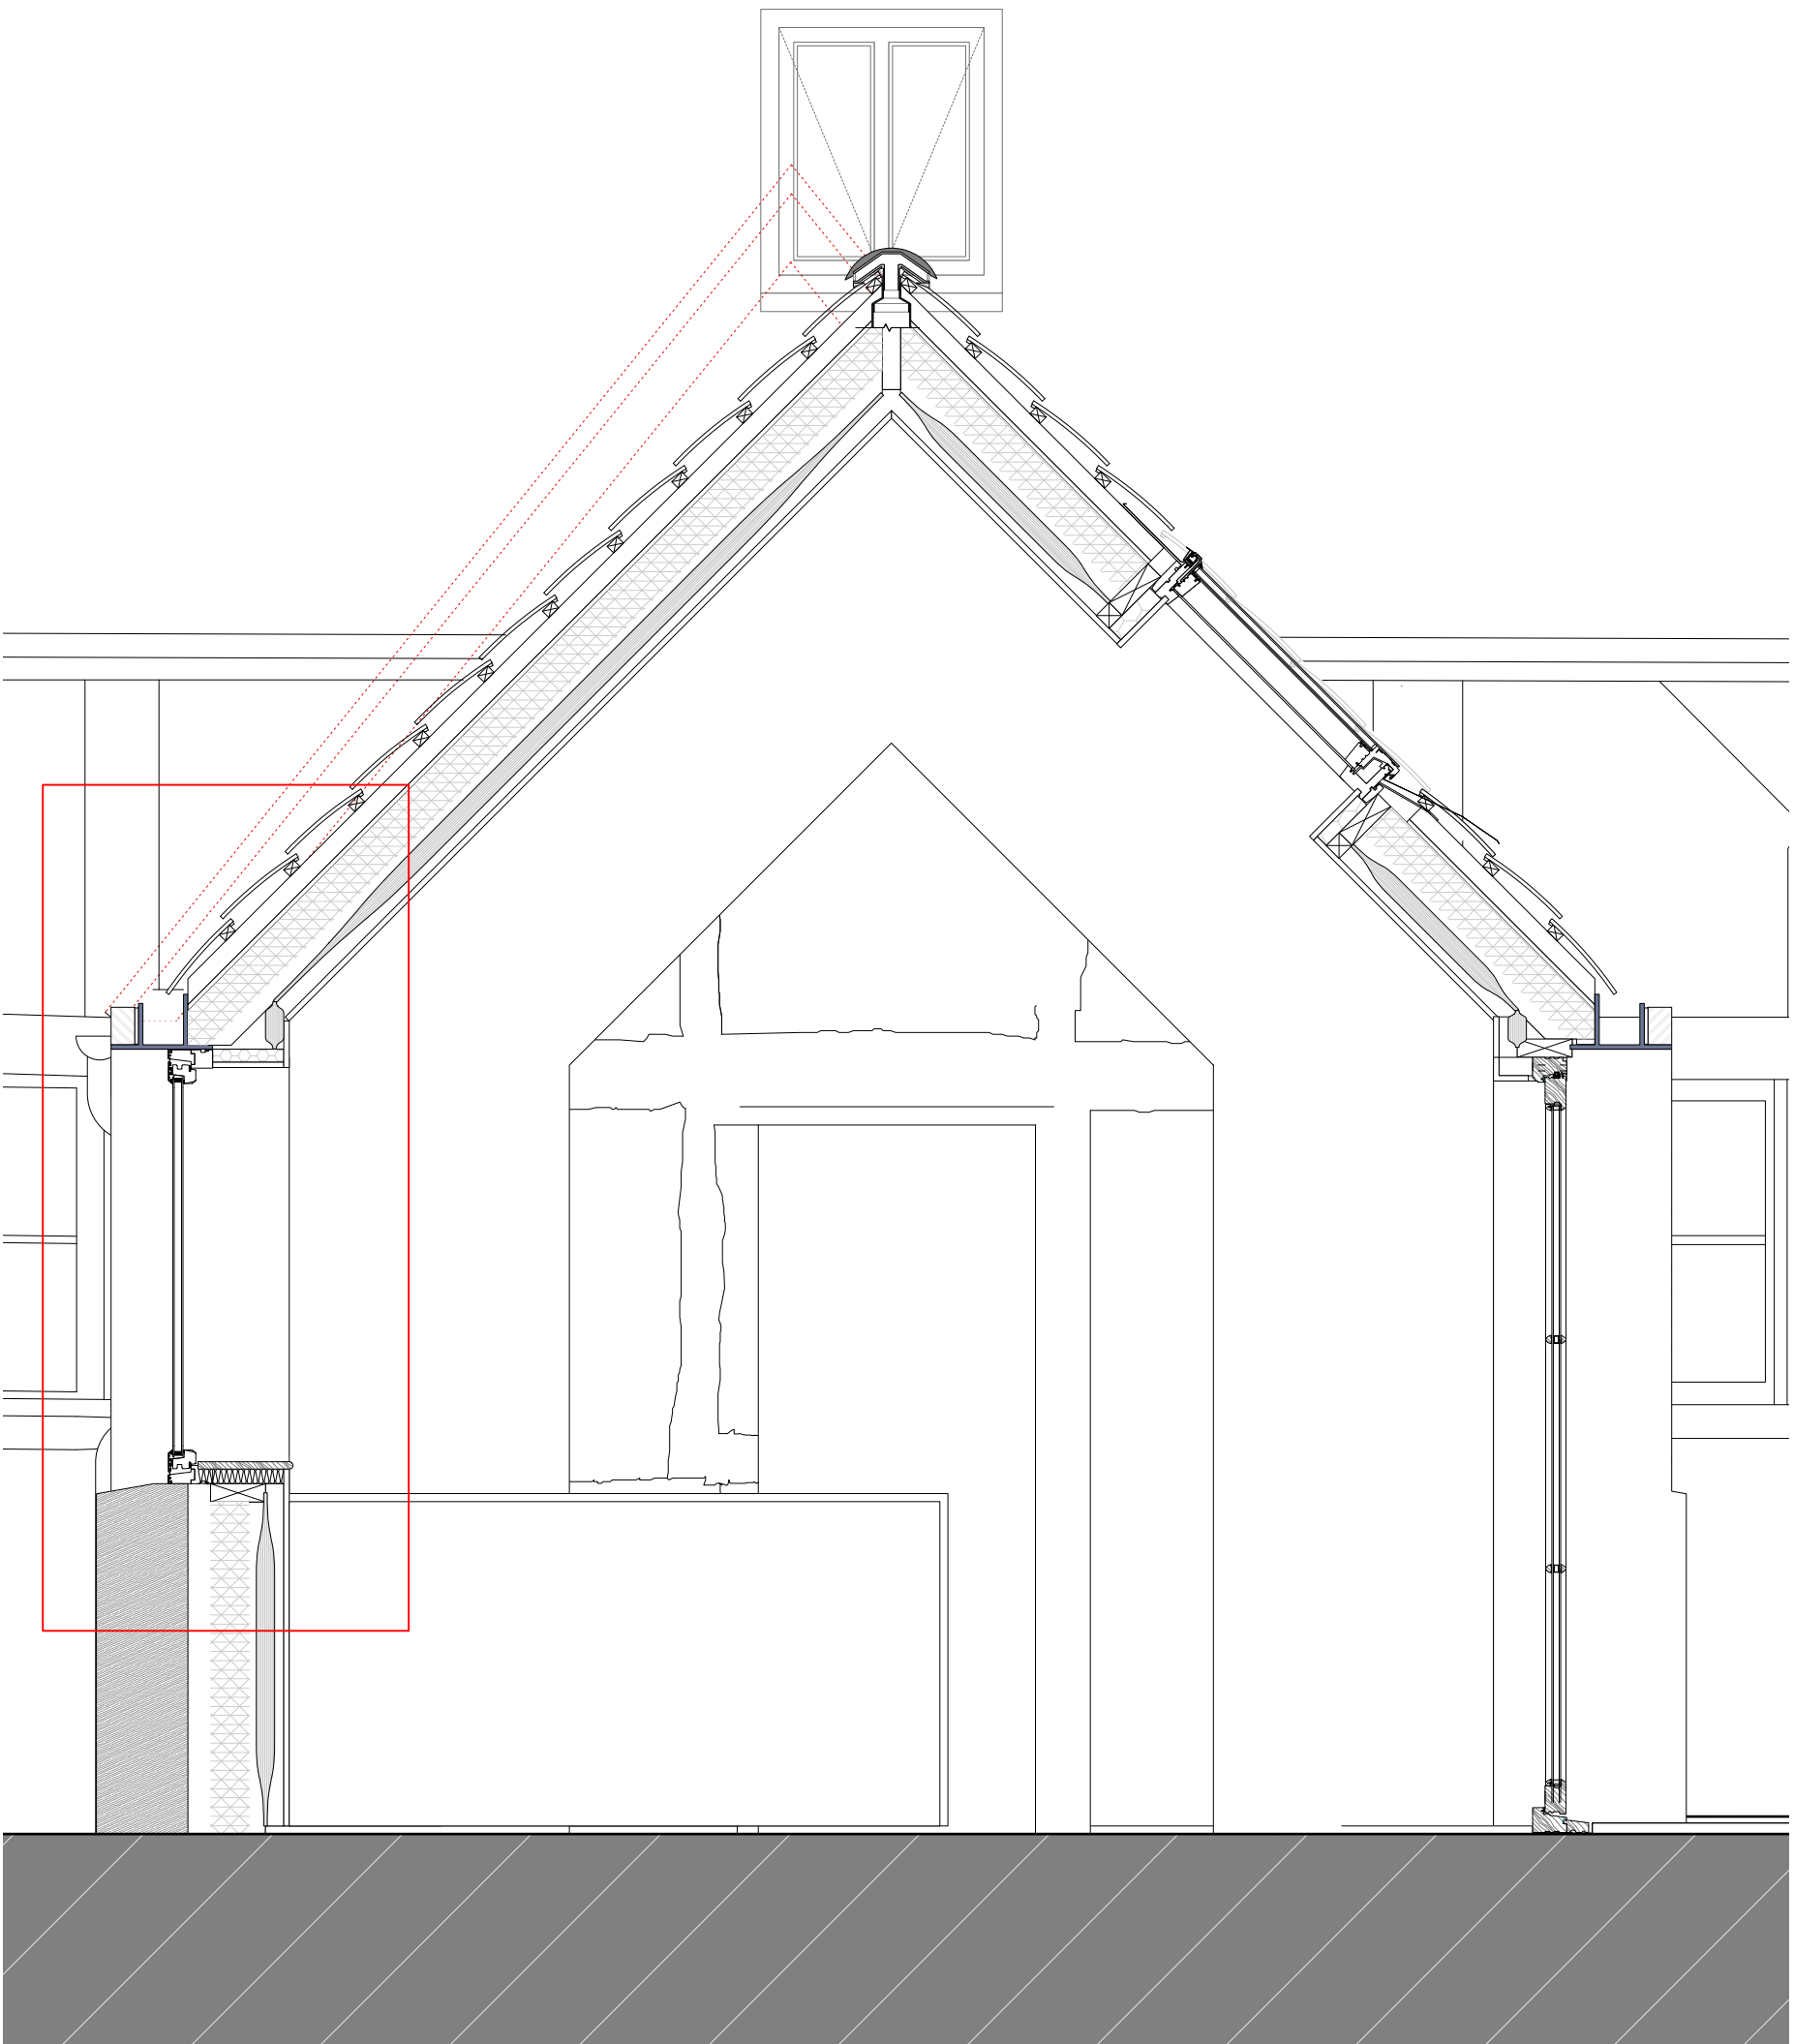

Sectional detail of fenestration through extension