



Planning

client
Mr & Mrs Kitching
address
7 Reybridge
Lacock
Chippenham
SN15 2PB

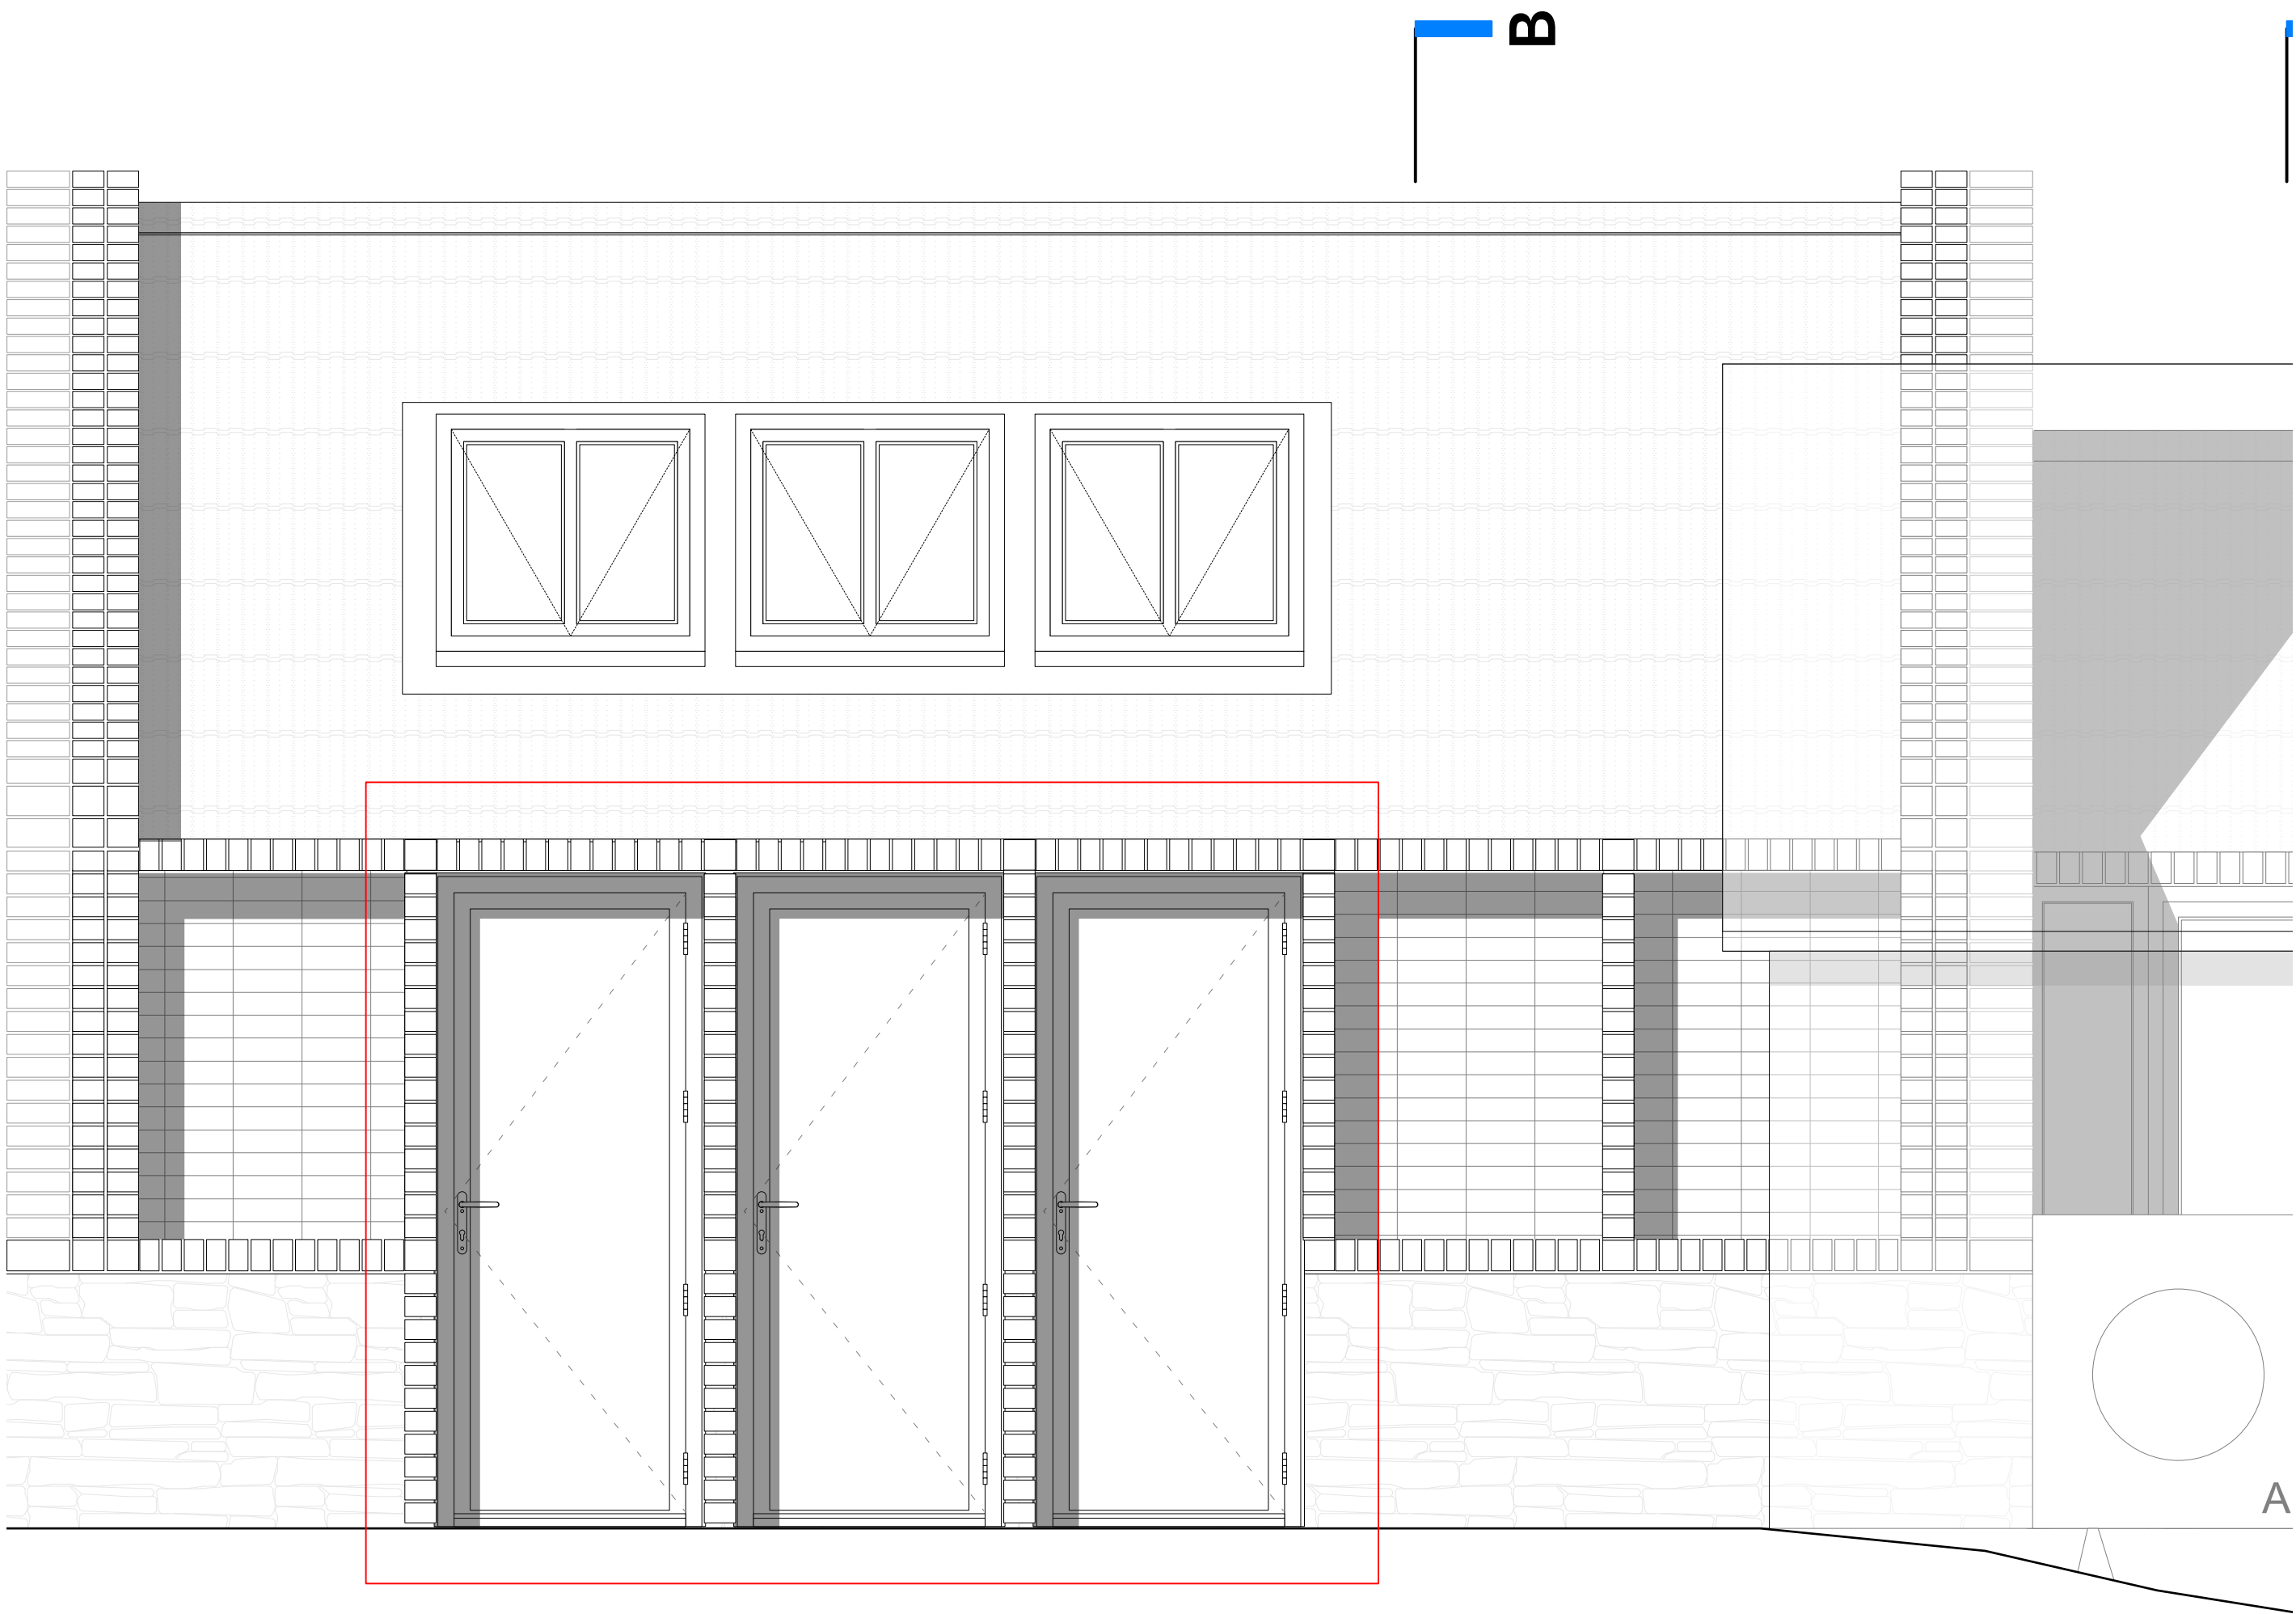

South Elevation - Glazed door

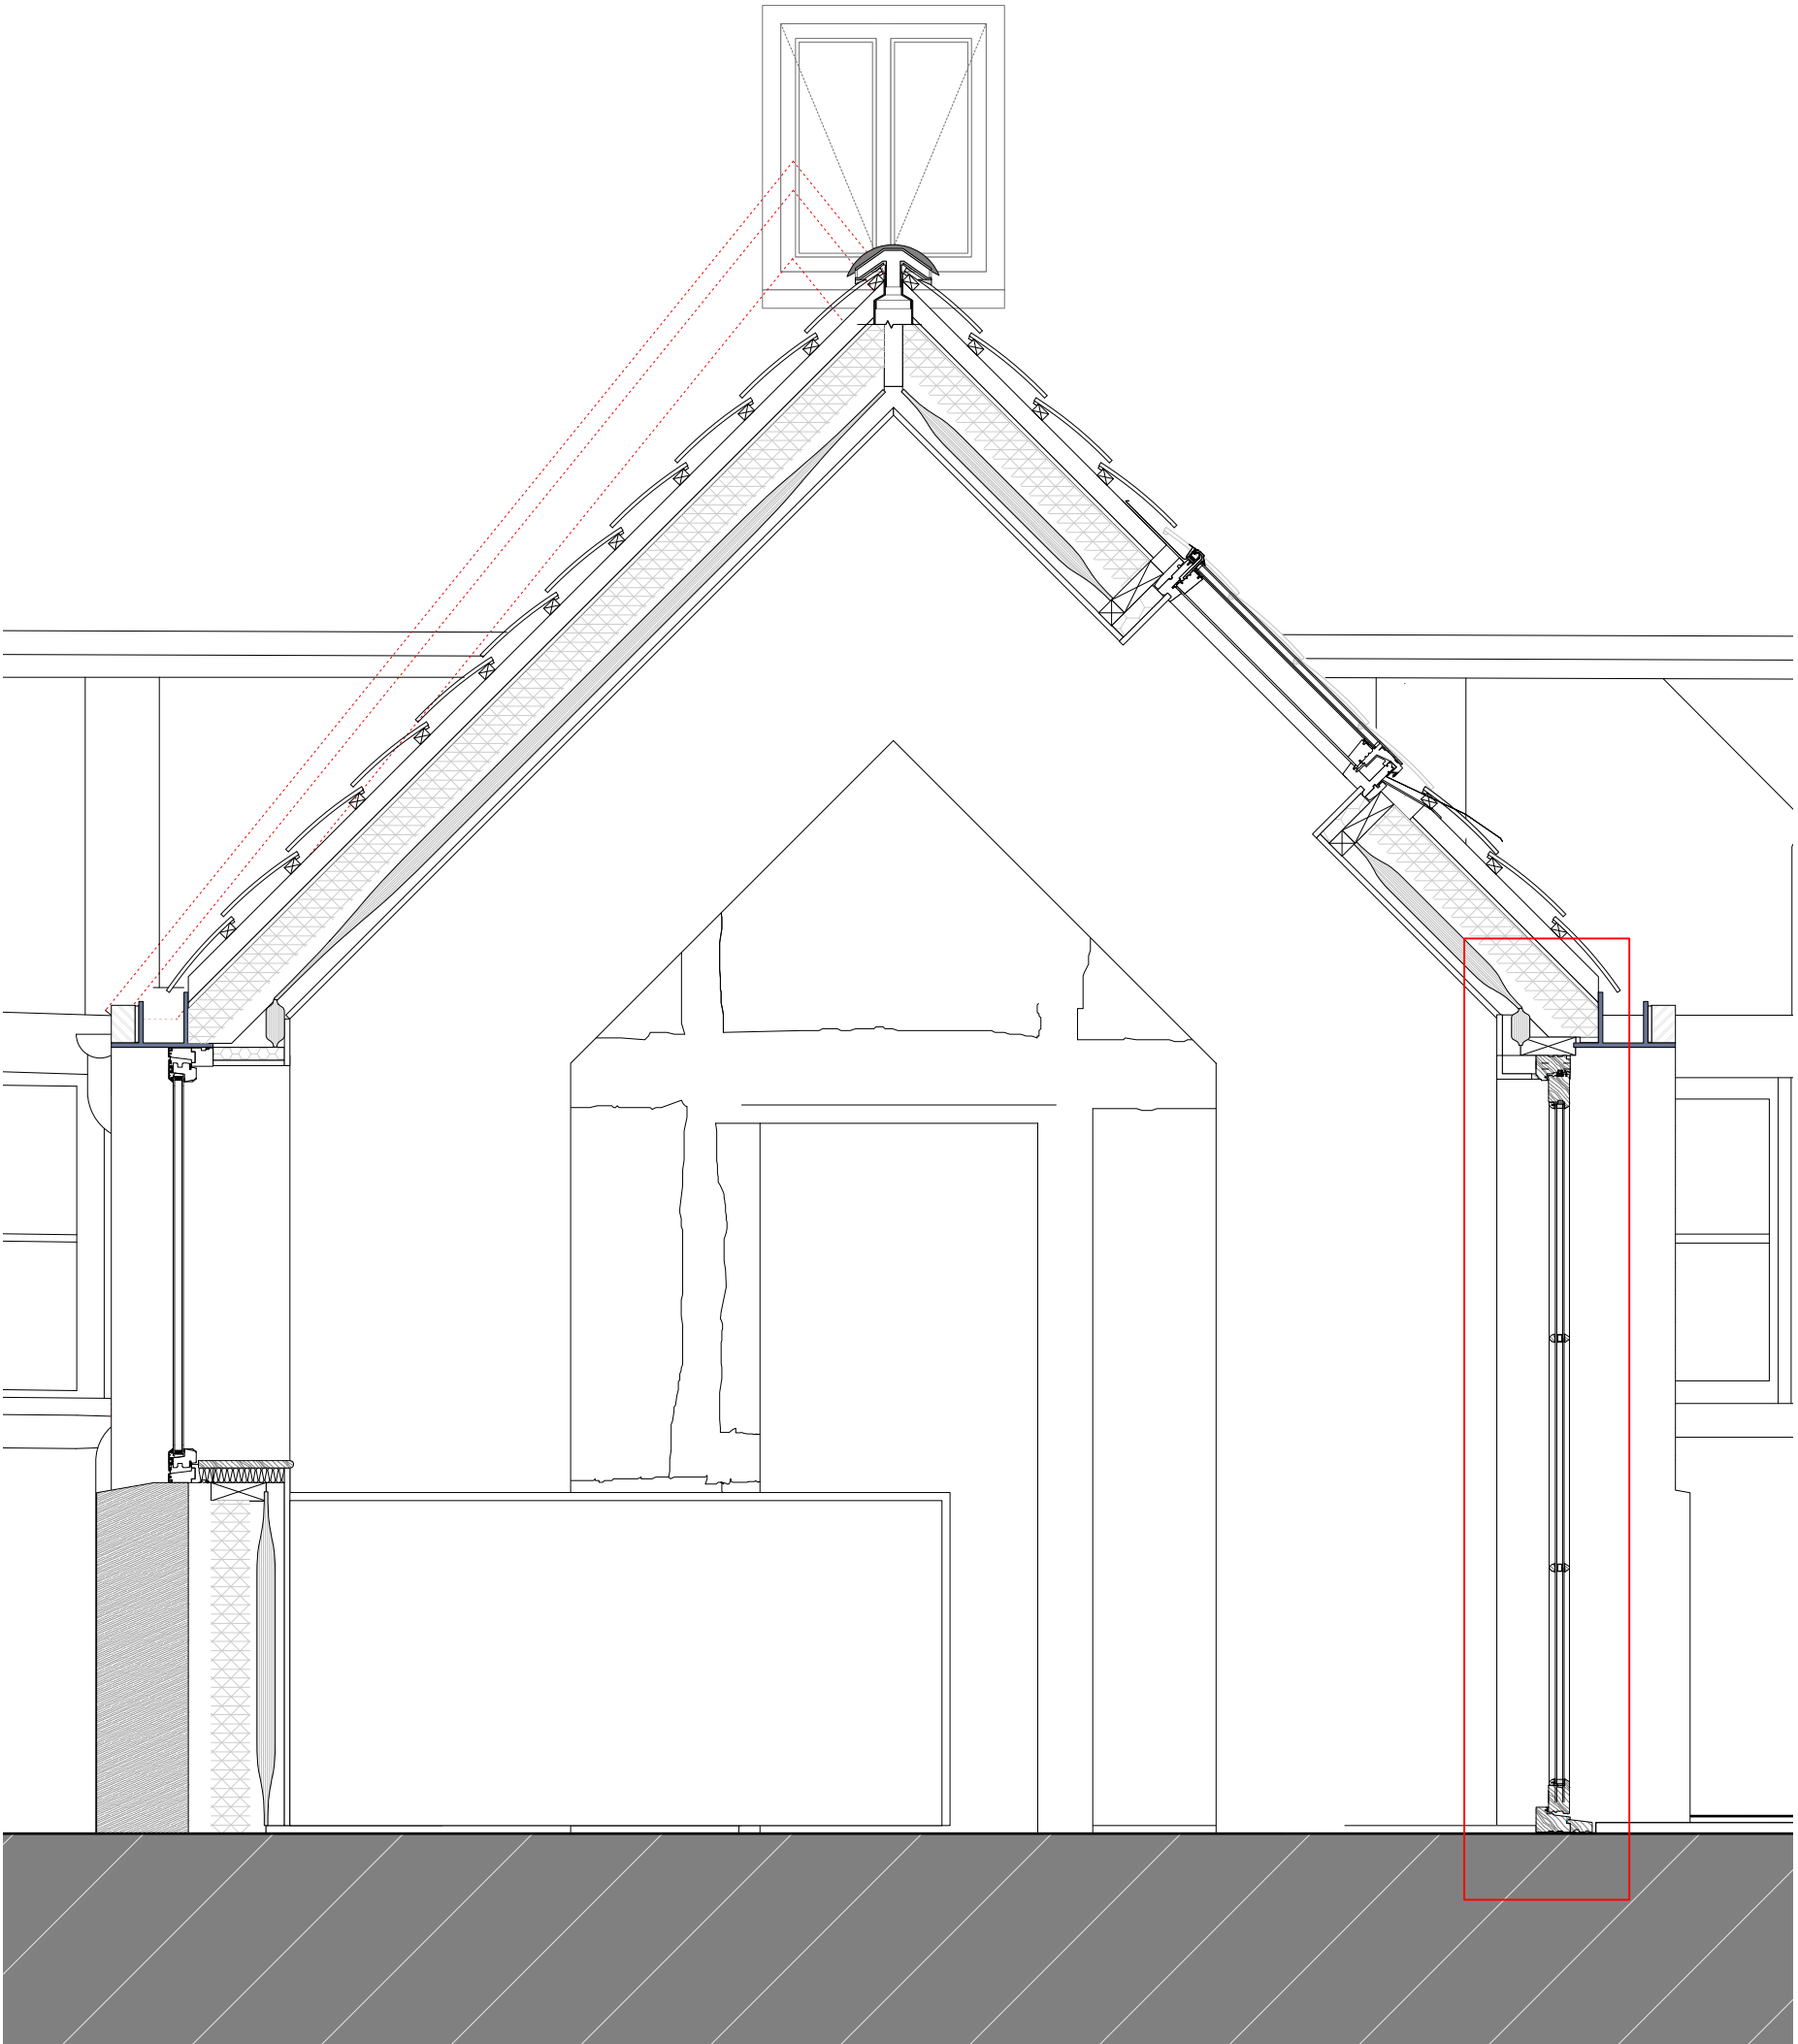

Sectional detail of fenestration through extension

A	IM	28/12/2023	Detail scale revised to 1:20 with wider context shown
REV	BY	DATE	NOTES
0			
0	200	400	600 800 1000 mm
PR Glazed door detail			
PROJECT	STAGE	DRAWING	REV
780	3	44	A
SCALE	DATE	CREATOR	DRAWN
1:20	NOV 25	IM	IM