
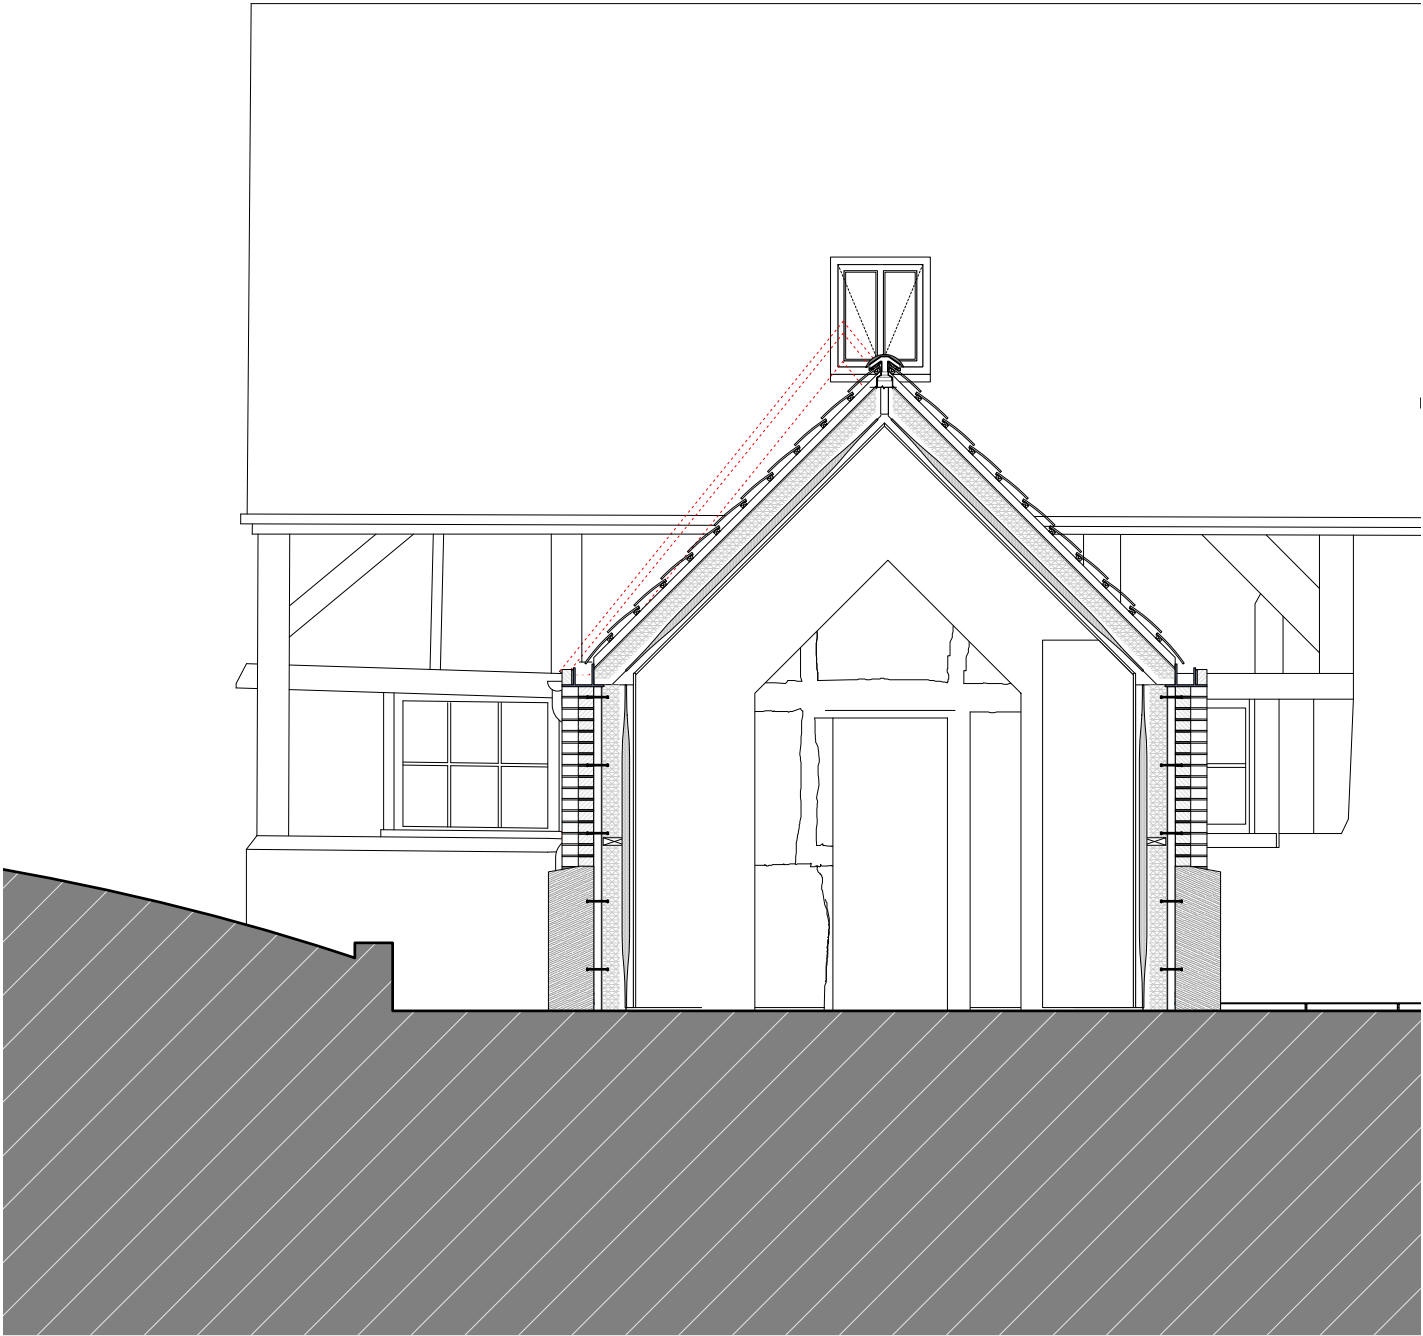


Planning

CLIENT
Mr & Mrs Kitching
ADDRESS
7 Reybridge
Lacock
Chippenham
SN15 2PB

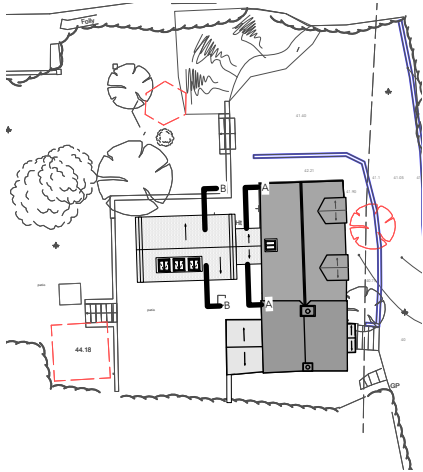

40.00m

Section B-B

A	im	08/12/2025	title and annotation marker of section revised
REV.	BY	DATE	NOTES
0		500	1000 1500 2000 2500 mm

PR section B-B

PROJECT	STAGE	DRAWING	REV	DRAWN
780	3	18	A	IM
SCALE	SIZE	CREATION		
1:50	@ A3 L	NOV 25		