


Planning


client
Mr & Mrs Kitching
address
7 Reybridge
Lacock
Chippenham
SN15 2PB

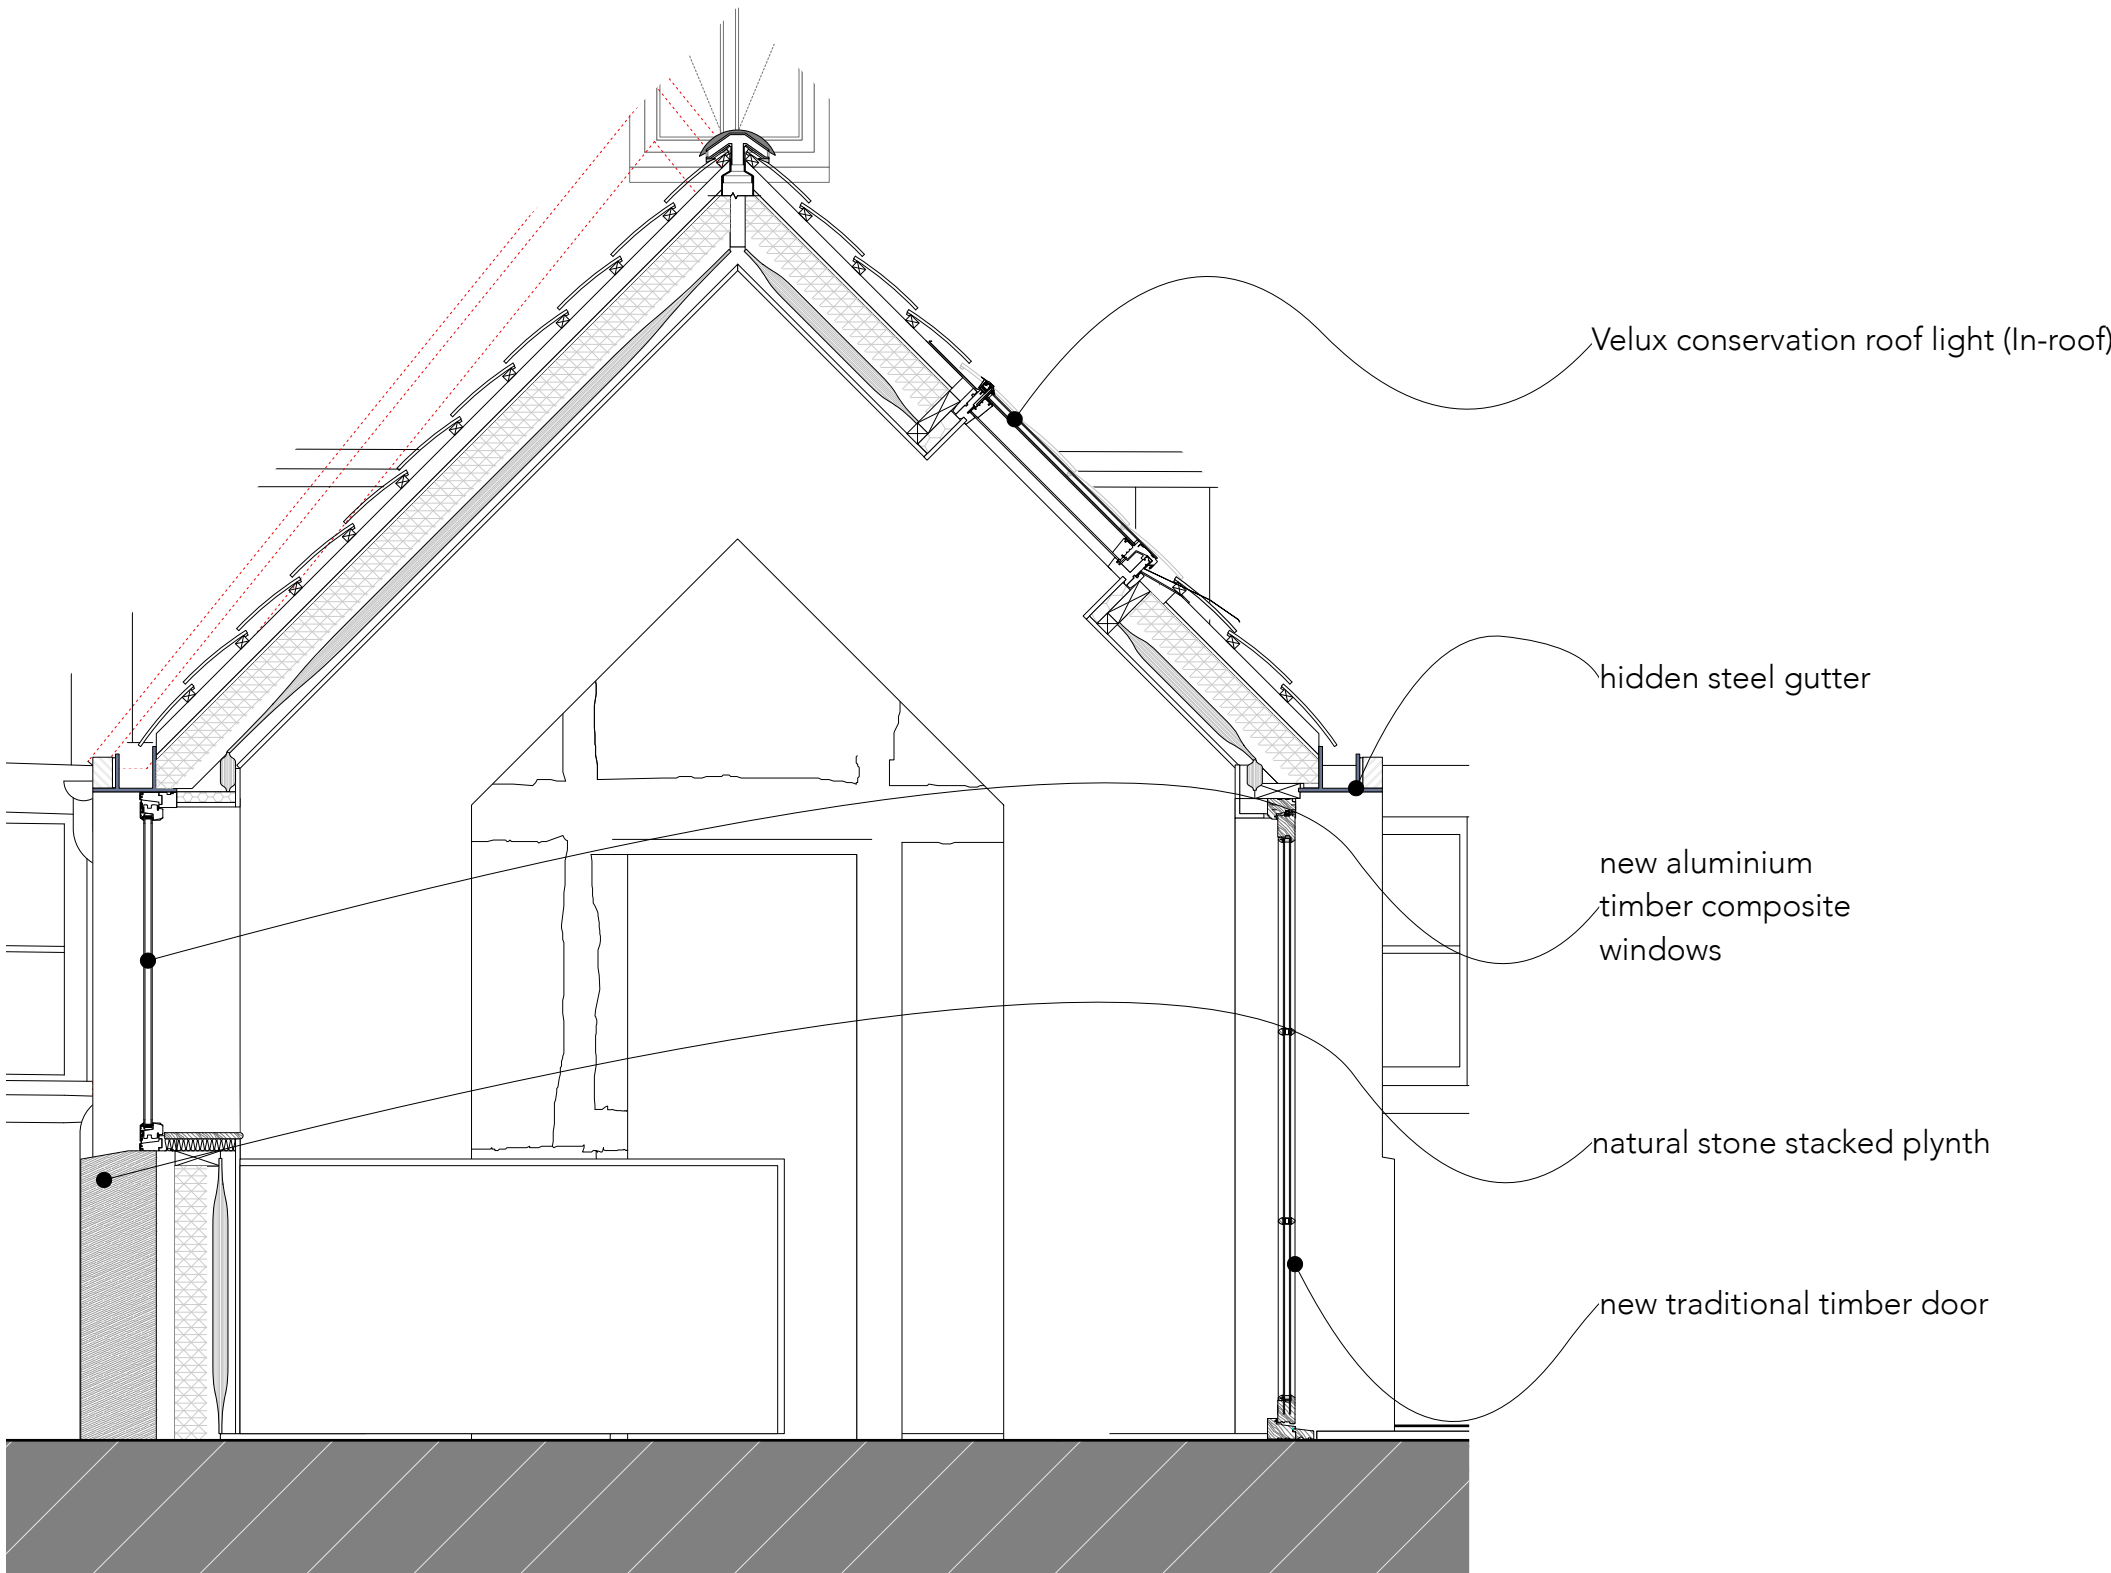

Sectional detail of fenestration through extension


1:25

0 500 1500 2500 mm

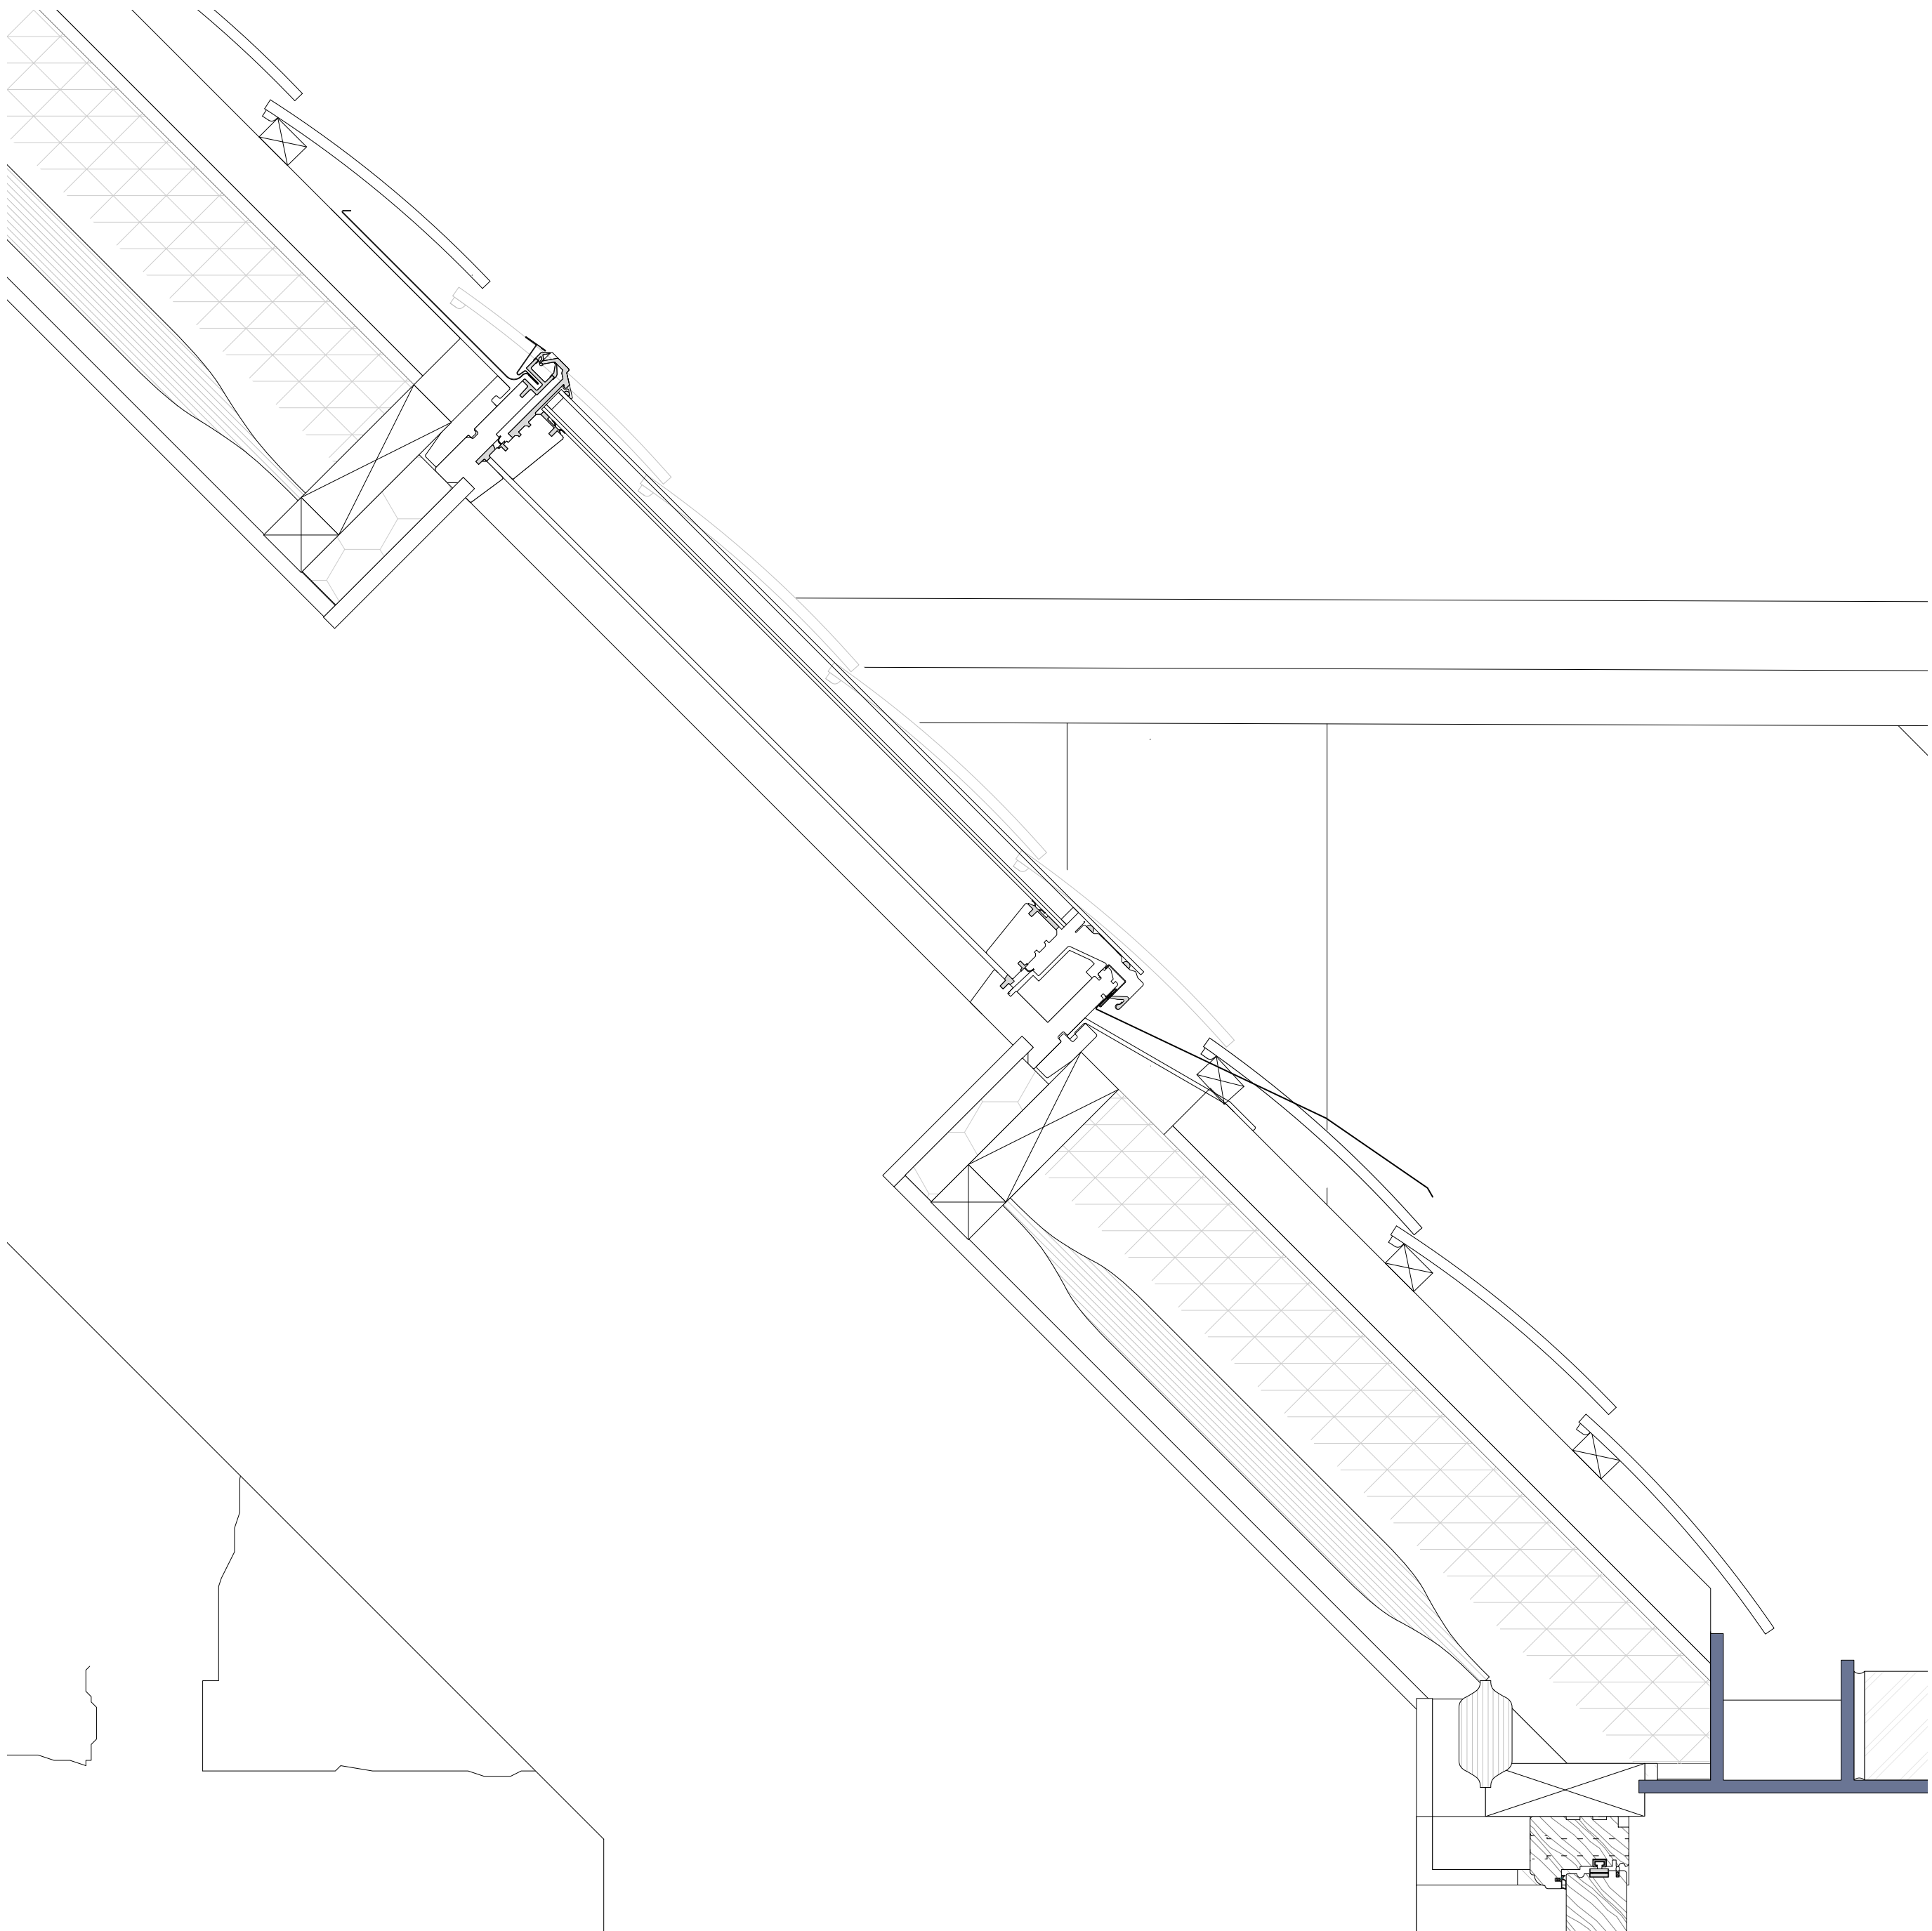

Detail of conservation roof light (in-roof)

1:5

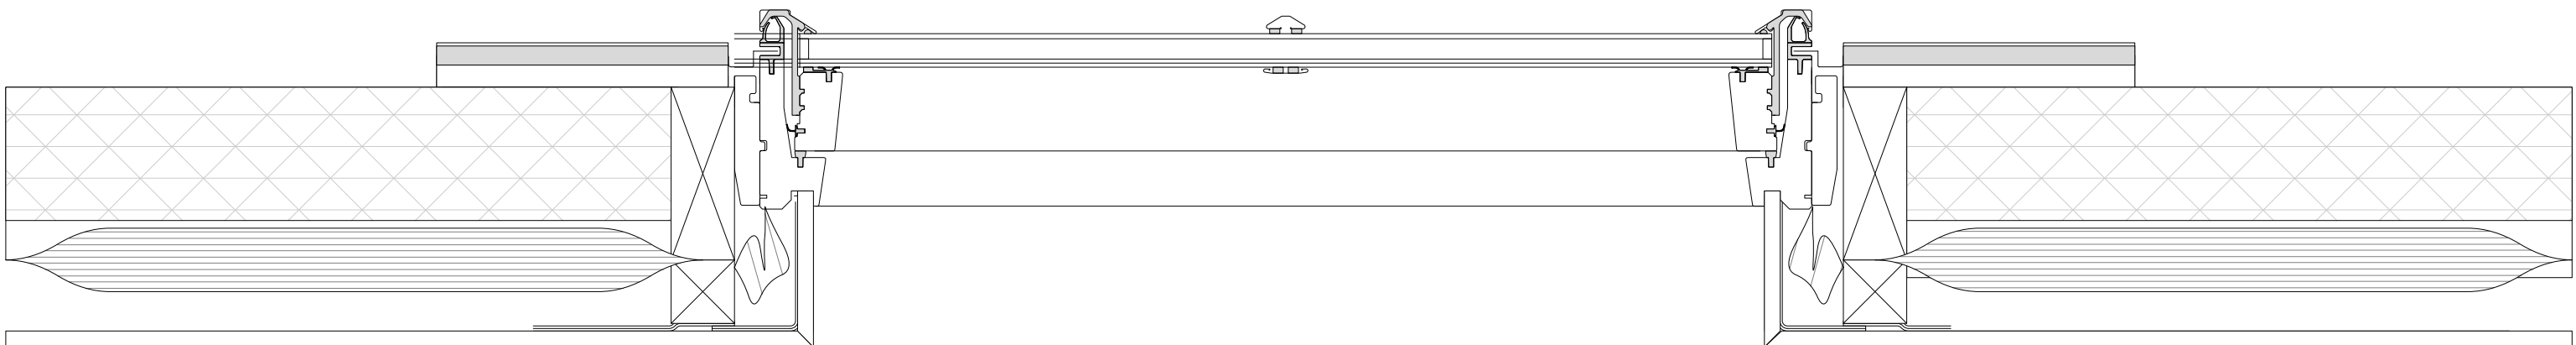

Velux conservation roof light (In-roof)

1:5

0 100 200 300 400 500 mm

A IM 08/10/2023 10% of sectional detail revised
REV BY DATE NOTES

PR Rooflight Details

PROJECT	STAGE	DRAWING	REV	DRAWN
780	3	42	A	IM
SCALE	DATE	CREATOR		
AS NOTED	A1 L	NOV 25		