


Planning

client
Mr & Mrs Kitching
address
7 Reybridge
Lacock
Chippenham
SN15 2PB

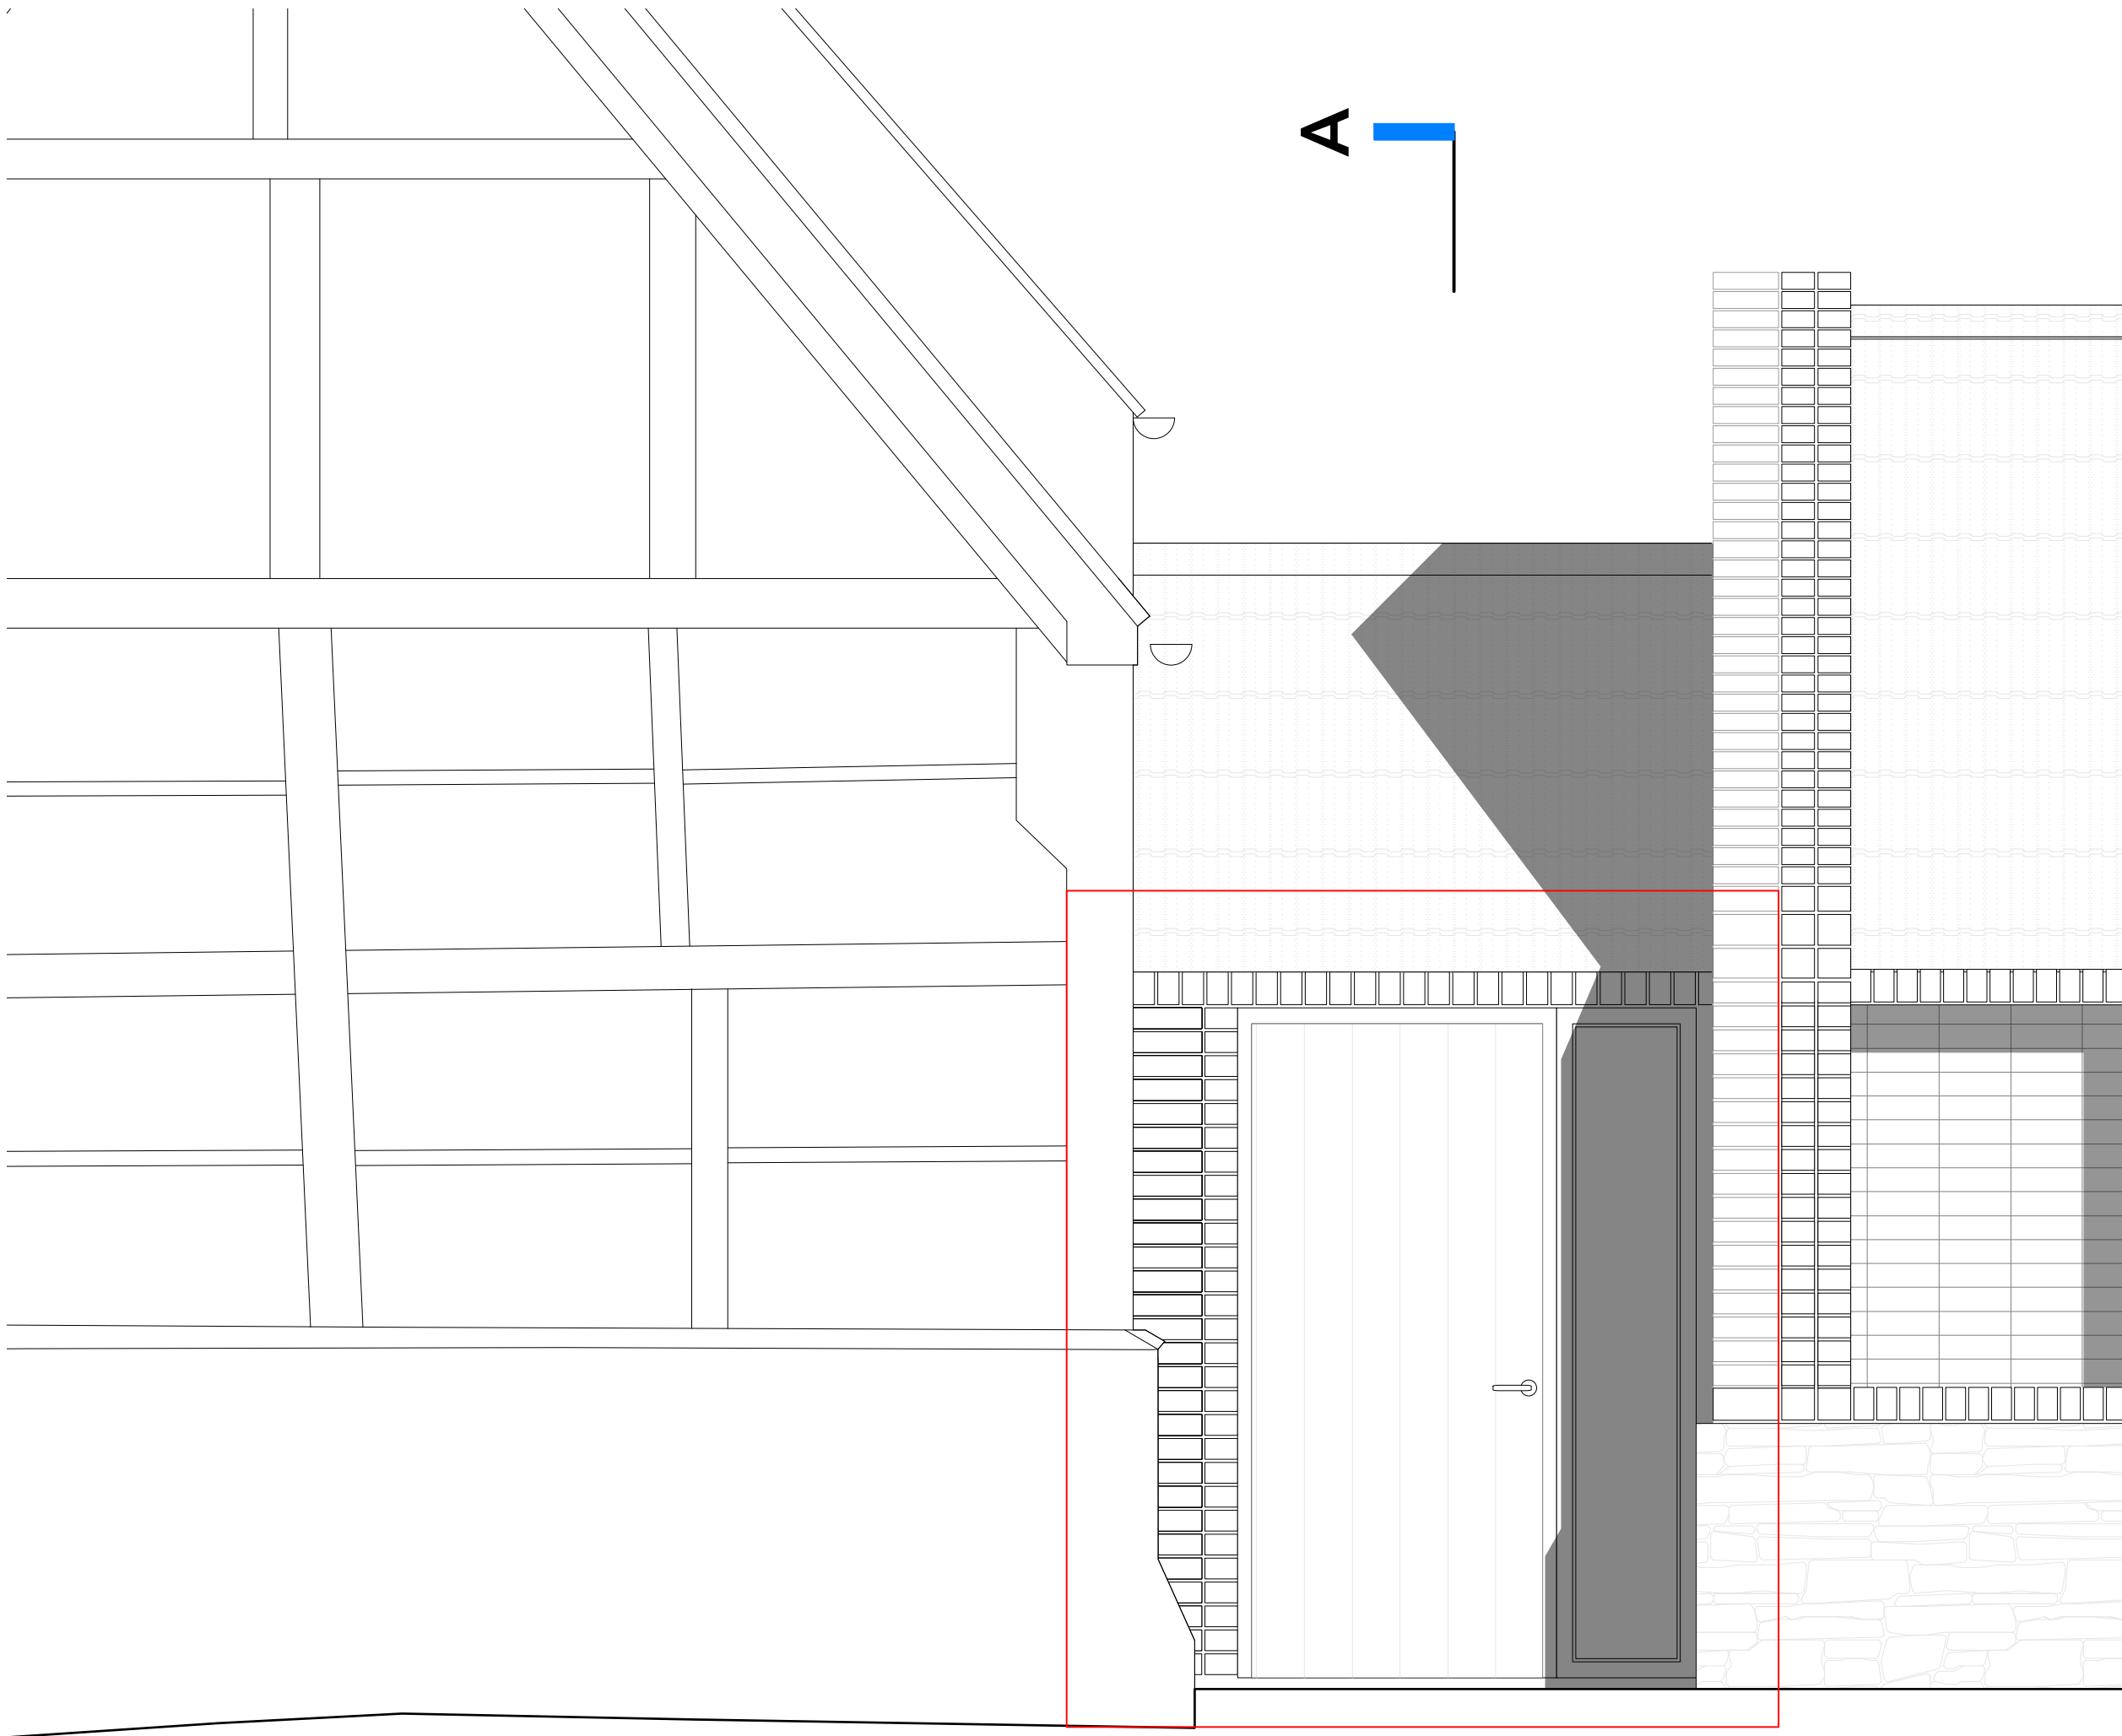

North elevation - Front door



Sectional detail of fenestration through extension

REV	NO	DATE	DESCRIPTION
A	01	28/10/2025	Detail scale revised to 1:20 with water content shown
REV	NO	DATE	DESCRIPTION
0			
0	200	400	600 800 1000 mm
PR front door detail			
PROJECT	STAGE	DRAWING	REV
780	3	45	B
SCALE	DATE	CREATOR	IM
1:20	NOV 25	NOV 25	