



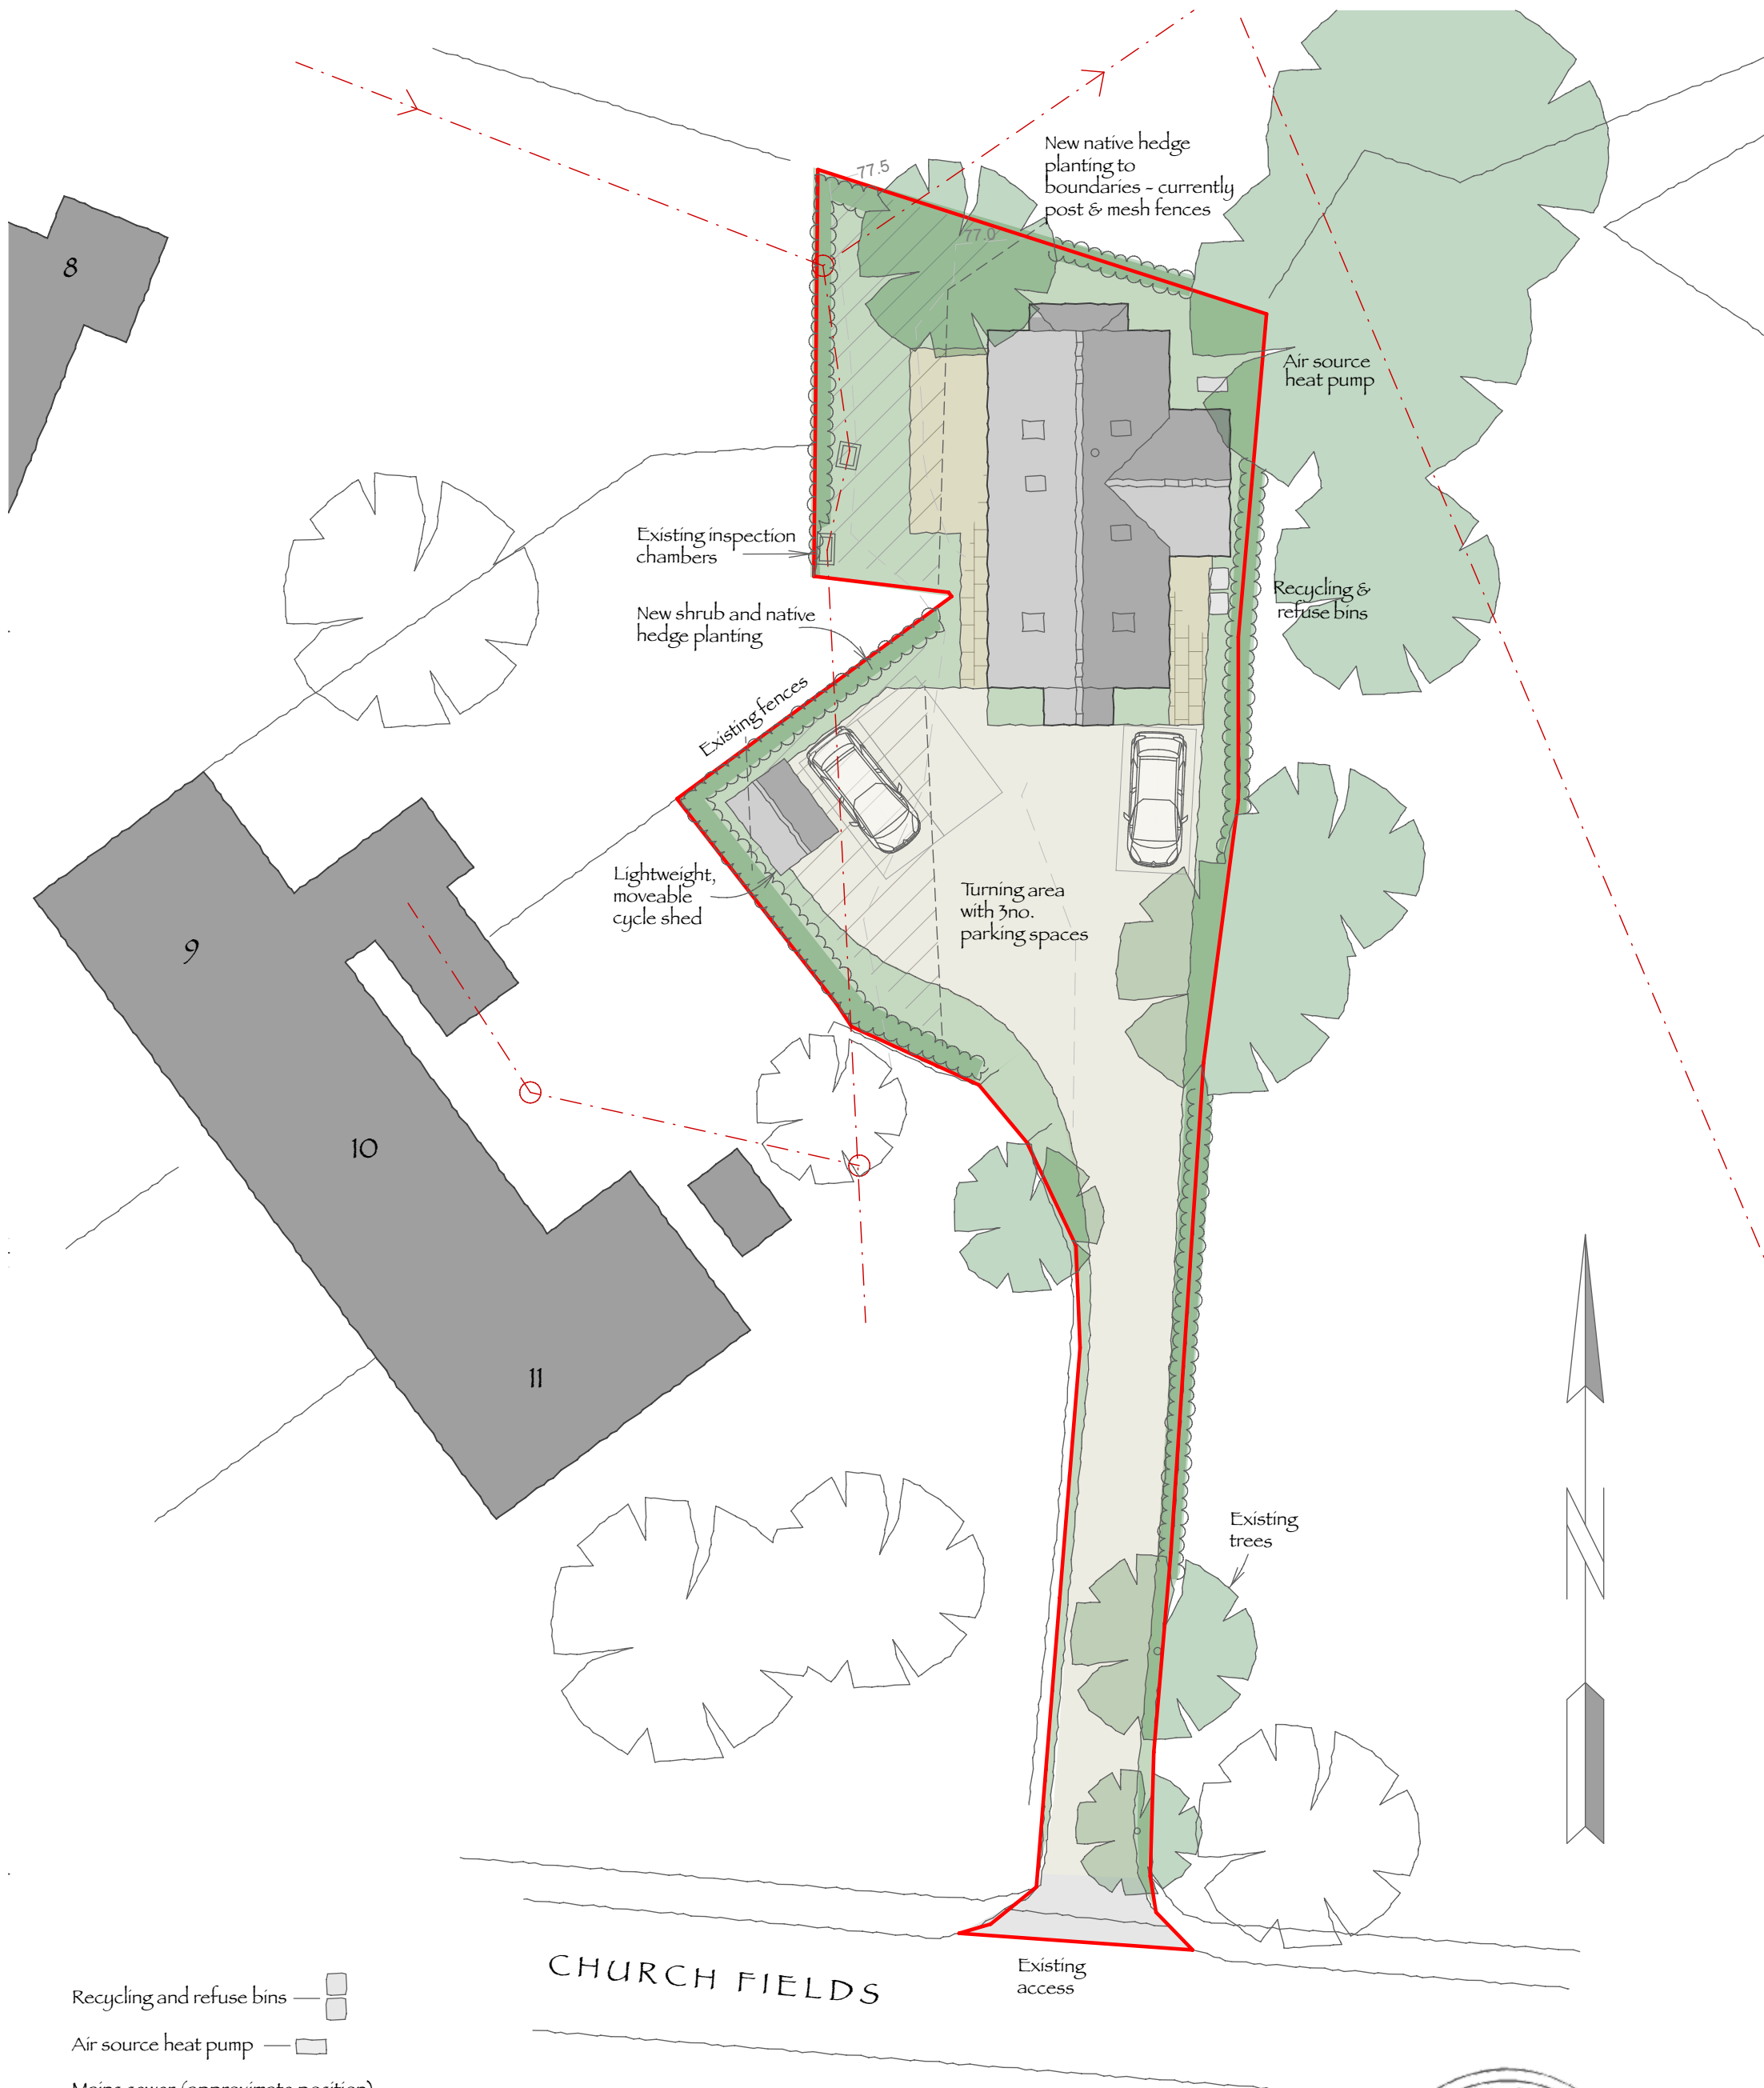

PROPOSED HOUSE on land at CHURCH FIELDS.
UPPER SOUTH WRAXALL for MS J. LEGGATT

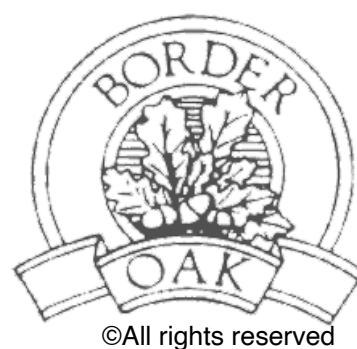

SITE PLAN 1:200 ON A3 . DEC. 2022

0 5 10M

D1931.6c

Revision A: 10.5.22 Garage added B: 14.12.22 House rotated and redesigned C: 3.1.23 Minor amendments to landscaping