


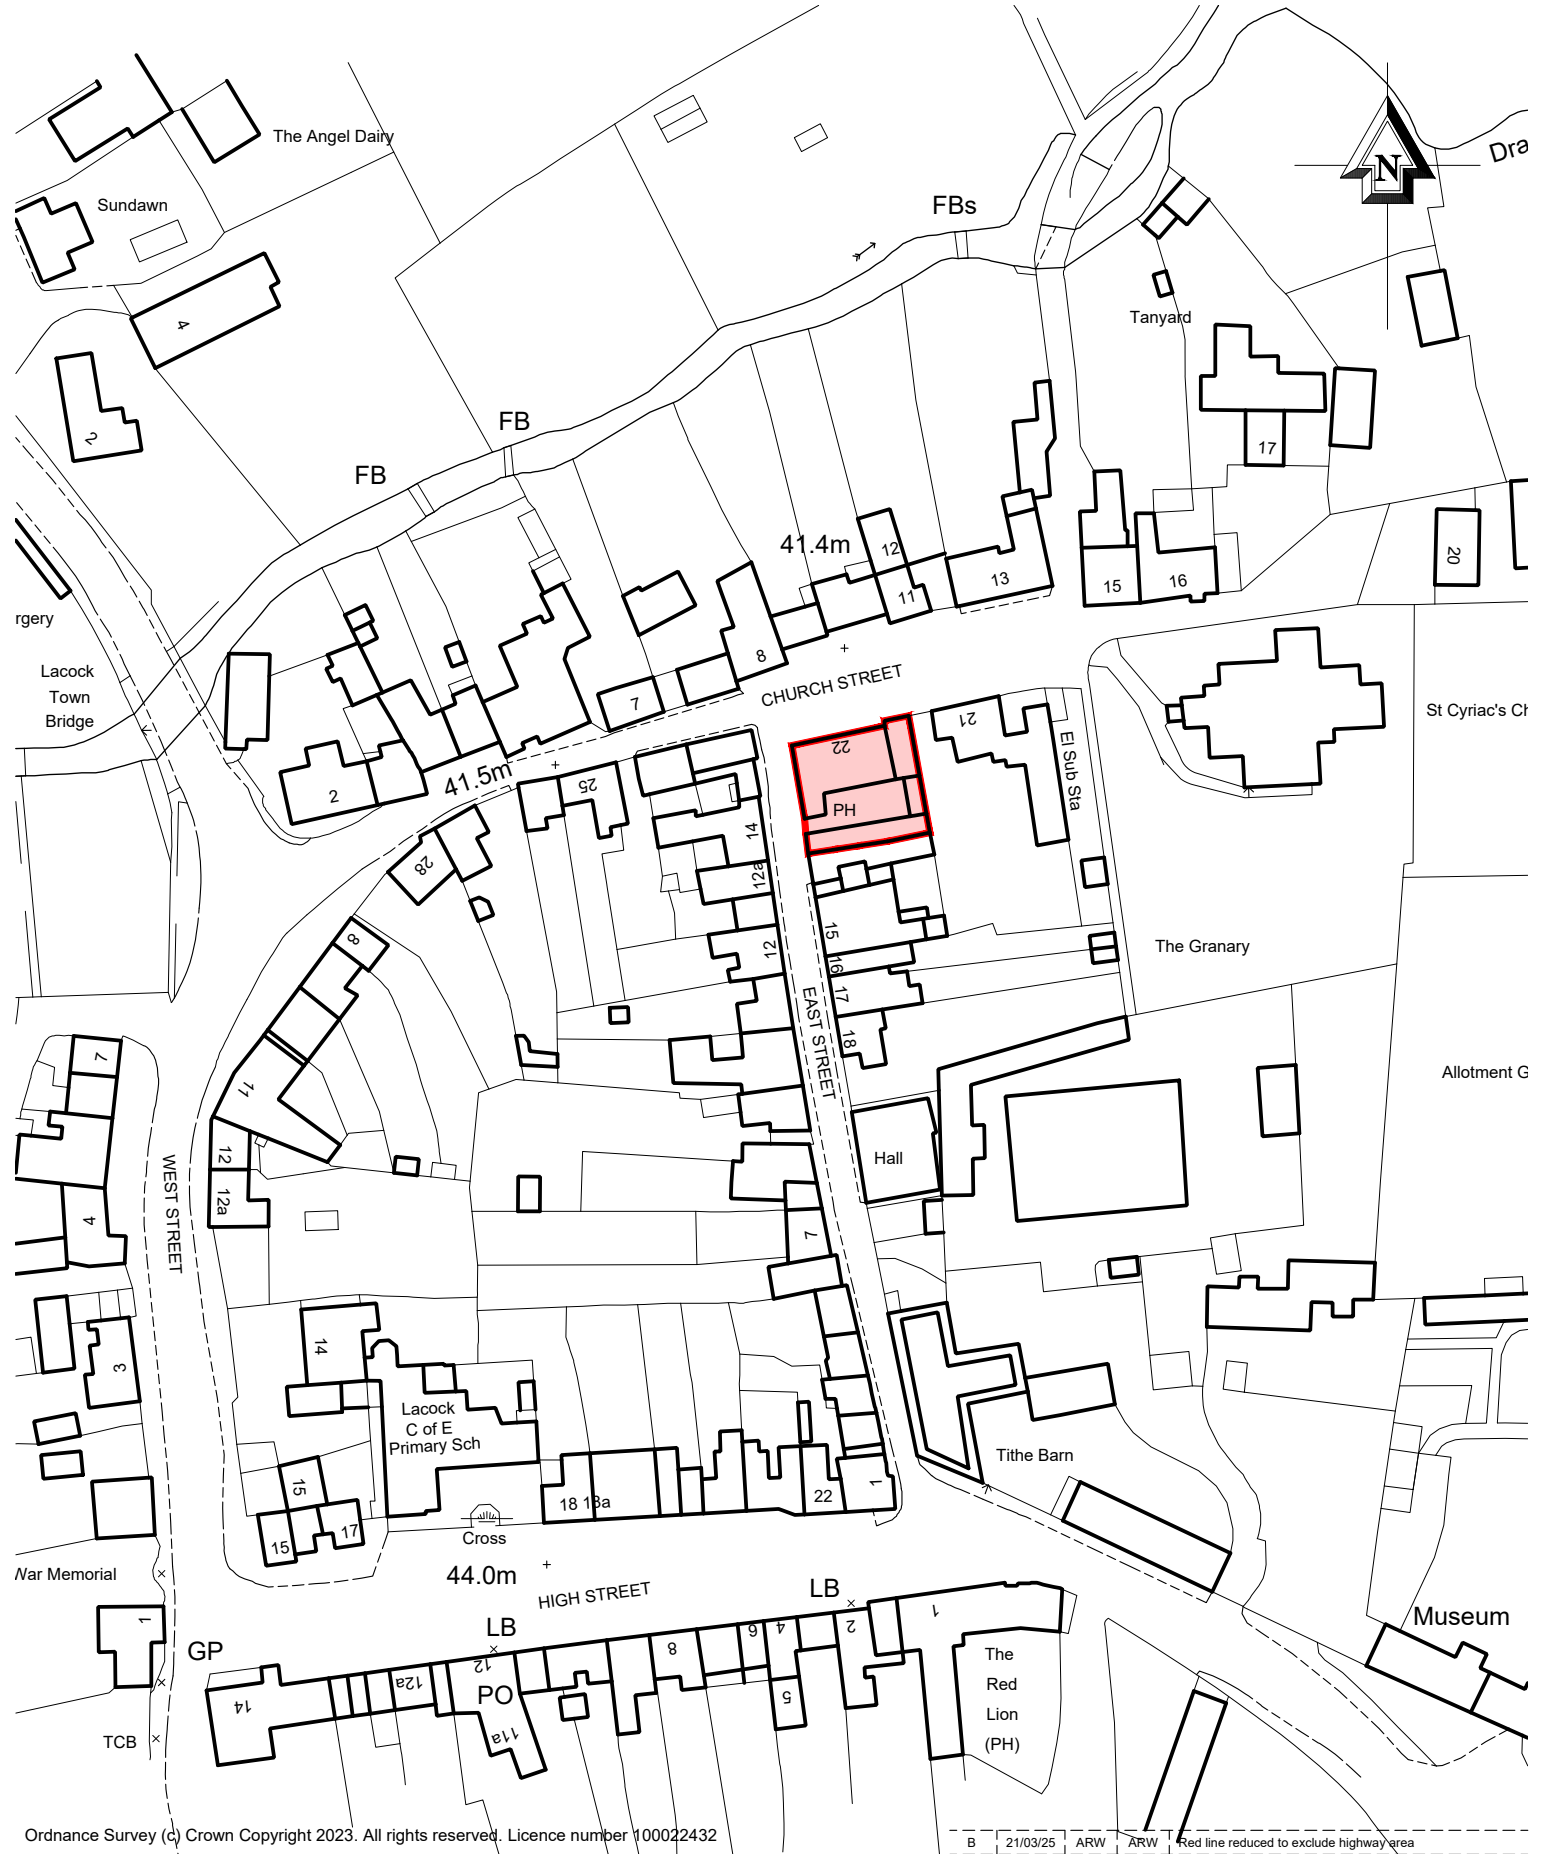

Ordnance Survey (c) Crown Copyright 2023. All rights reserved. Licence number 100022432

B	21/03/25	ARW	ARW	Red line reduced to exclude highway area
A	21/03/24	ARW	ARW	Red line enlarged to include highways proposals
REV	DATE	DRWN	CHKD	REVISION DETAILS

© Harrison & Pitt Architects Ltd



HPA
CHARTERED
ARCHITECTS

29 CASTLE HILL,
LANCASTER
LA1 1YN

01524 32479
hpa@hpa.ltd
www.hpa.ltd

PROJECT TITLE
Refurbishment of The Carpenters Arms
Church St, Lacock, SN15 2LB

CLIENT
Mr. A. Gott

0 25 50m

DO NOT SCALE SITE DIMS FROM THIS DRAWING

DRAWING TITLE
Location Plan

DRAWING STATUS
PLANNING
DRAWING No.
2397-001

REVISION
B

SCALE : 1:1250 @ A4
DATE : January 2023
DRAWN : OS
CHECKED : ARW