

To be read in conjunction with all relevant Architect's, Structural Engineer's and Services Engineer's drawings and details.

All construction information should be taken from written dimensions only. All dimensions in millimetres unless otherwise stated.

Any variations or supplementary drawings are to be commented on by the Architect.


All dimensions and conditions are to be checked on site prior to preparing drawings or commencing any work.

Please report any discrepancies before proceeding.


SCALE BAR 1:5

#### DRAWING NOTES


To be read in conjunction with internal and external finishes schedule submitted as part of discharge of conditions application.

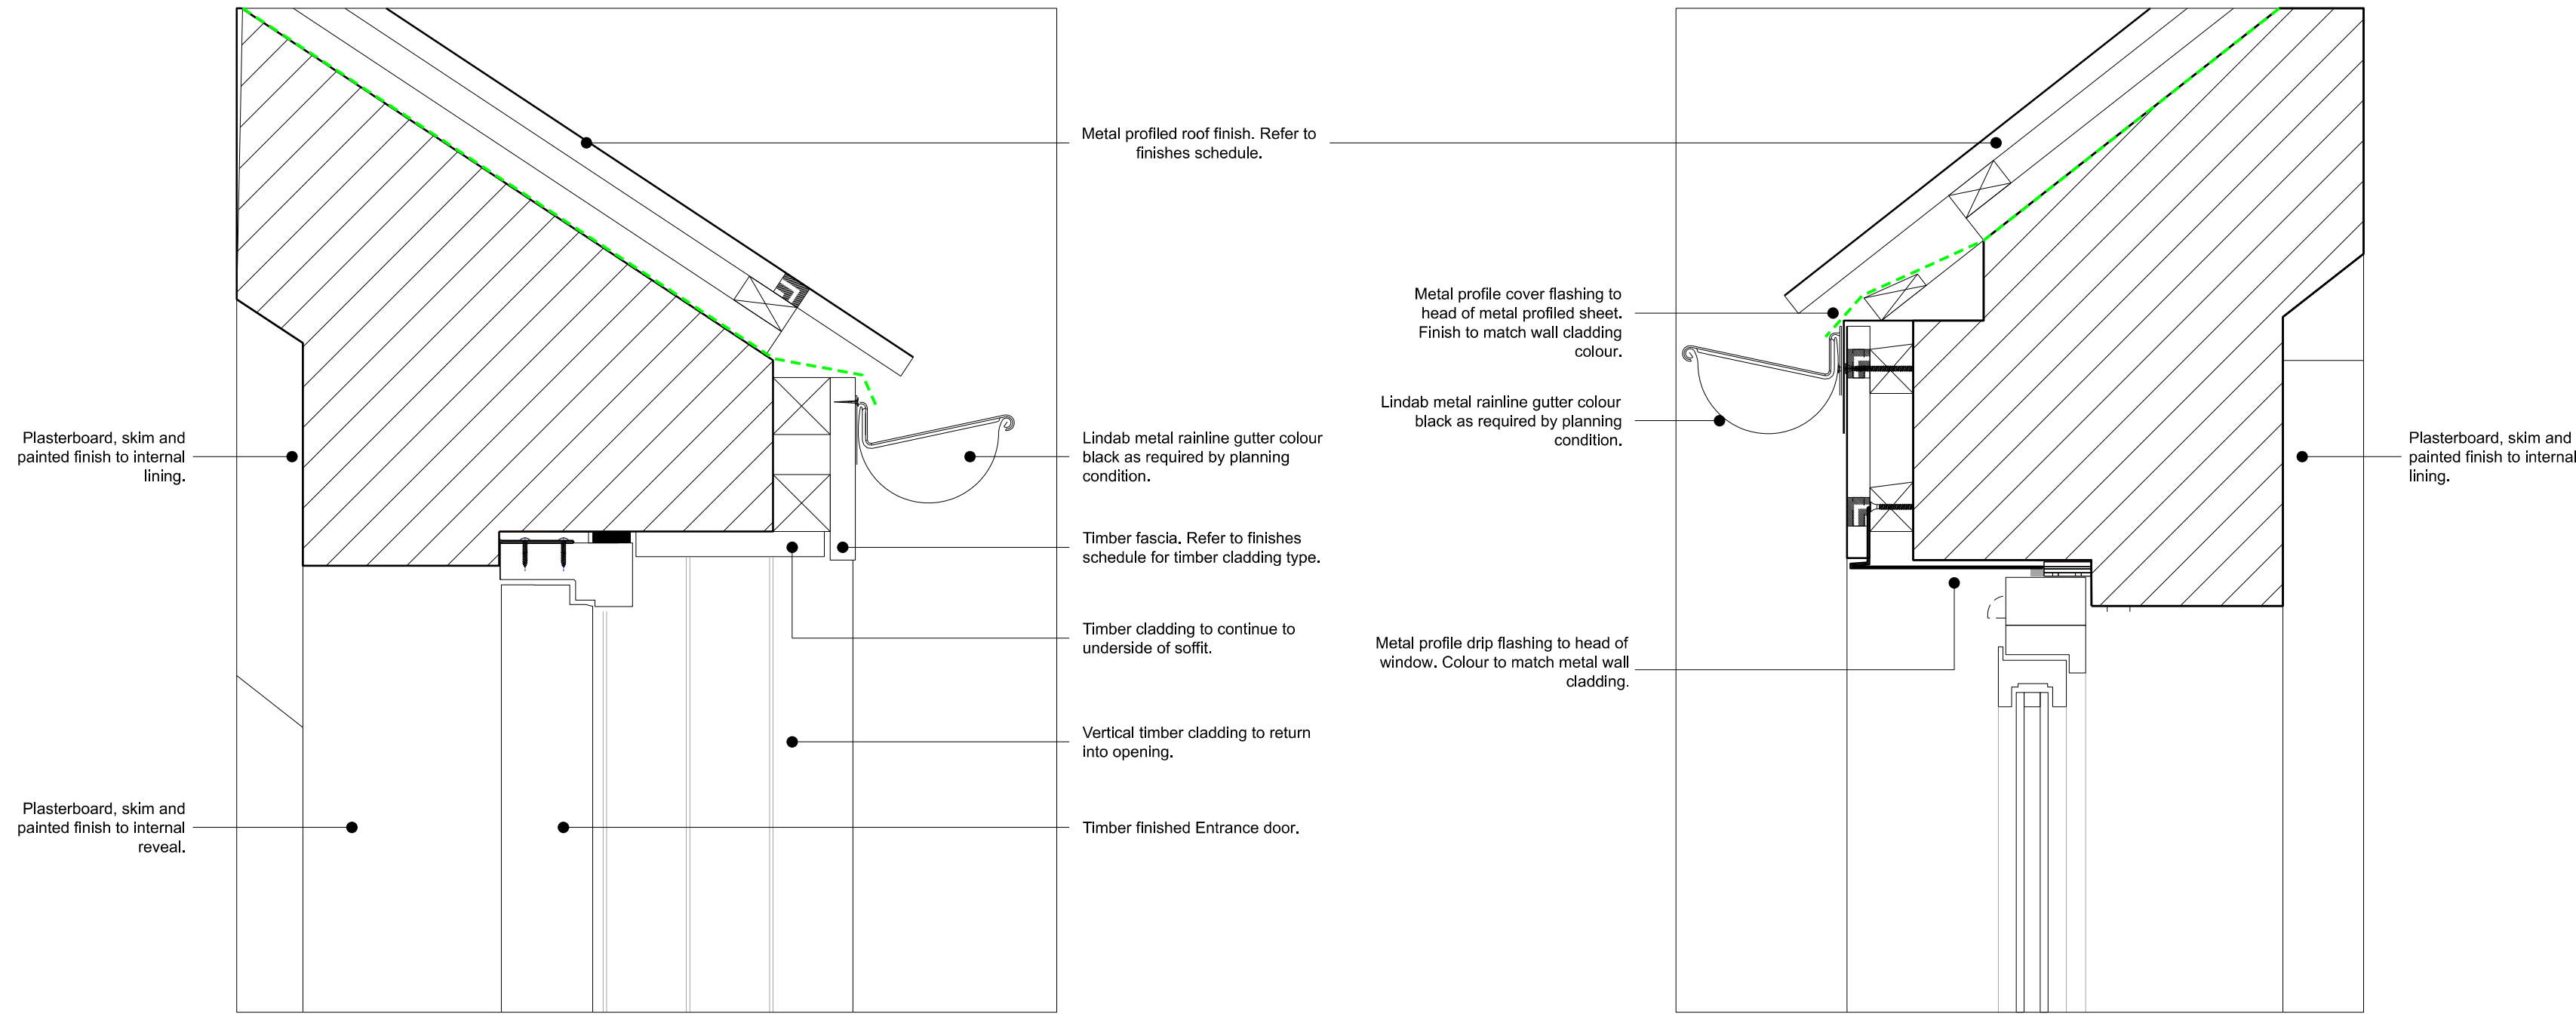


1 Typical Door Head Detail  
1:5

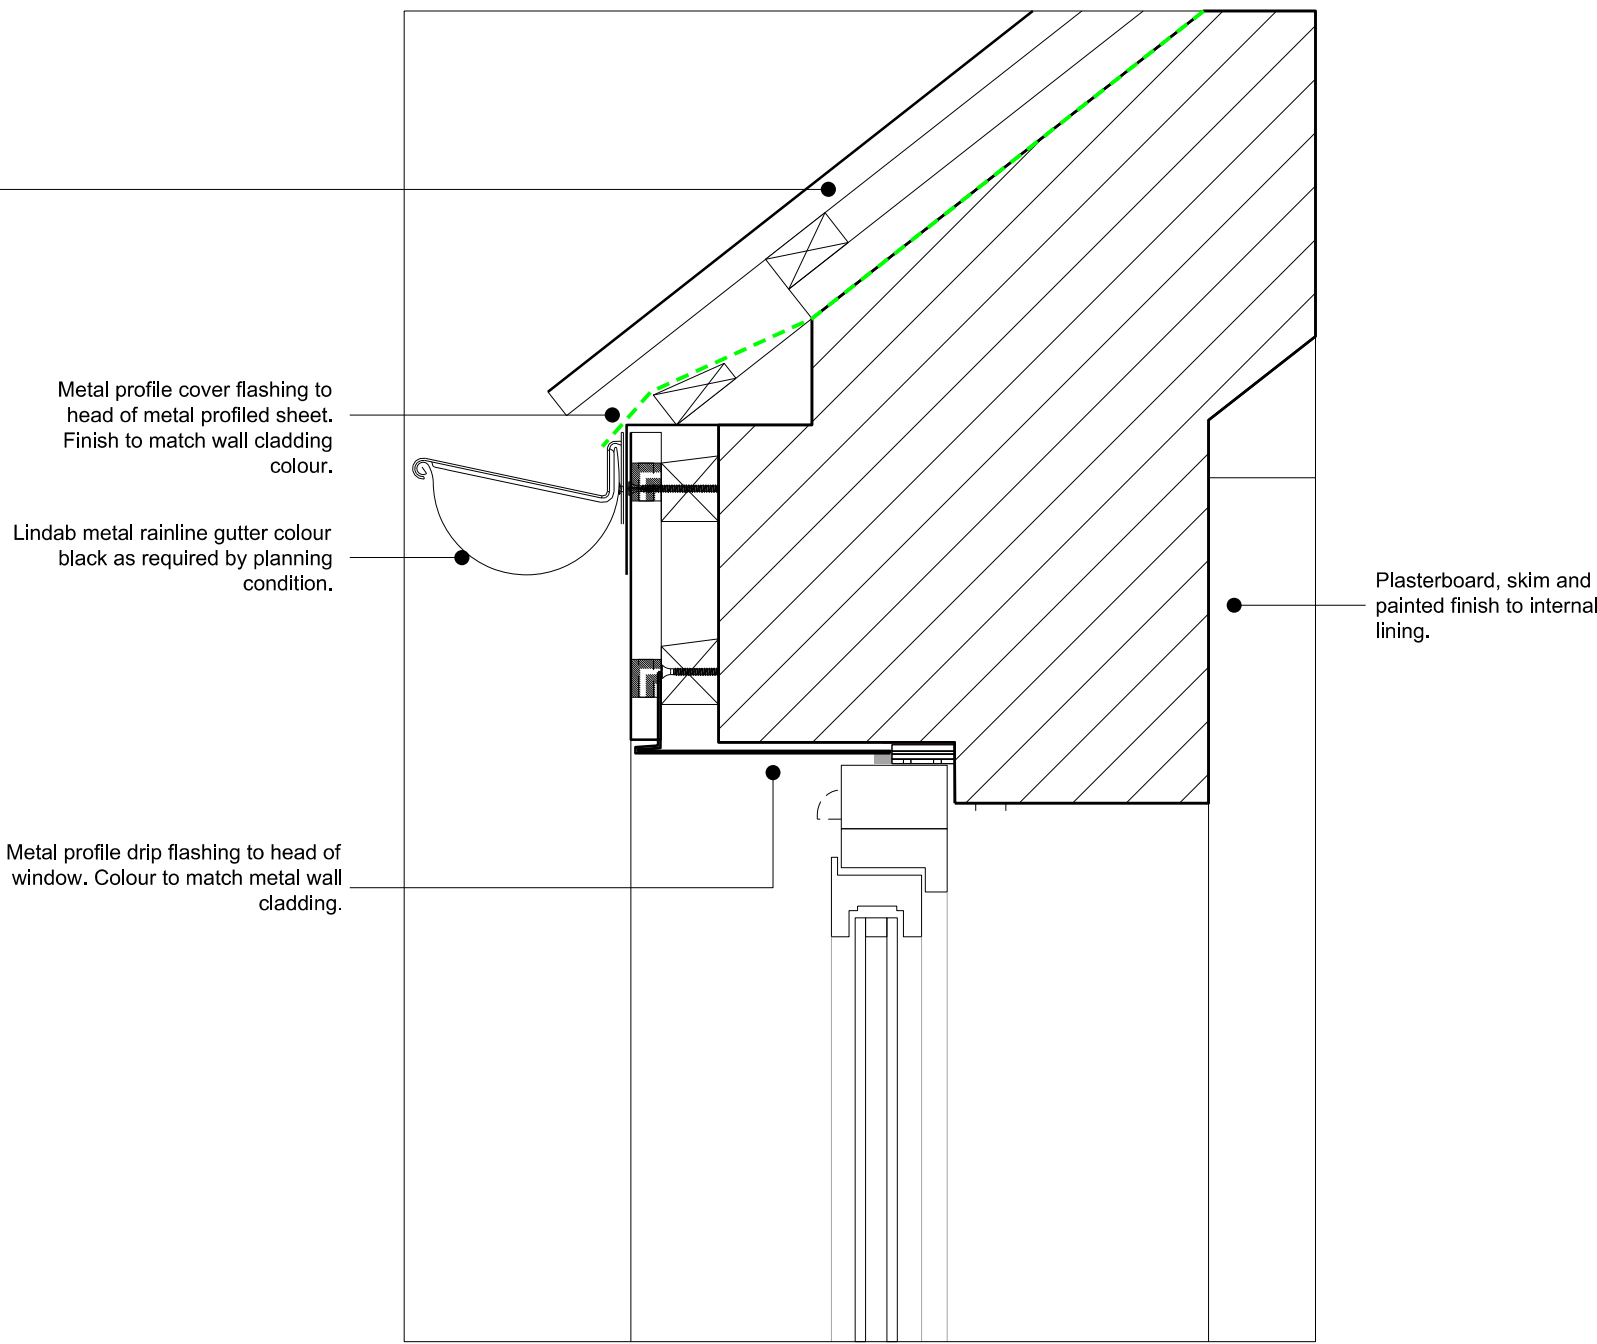


4 Typical Window Head Detail  
1:5

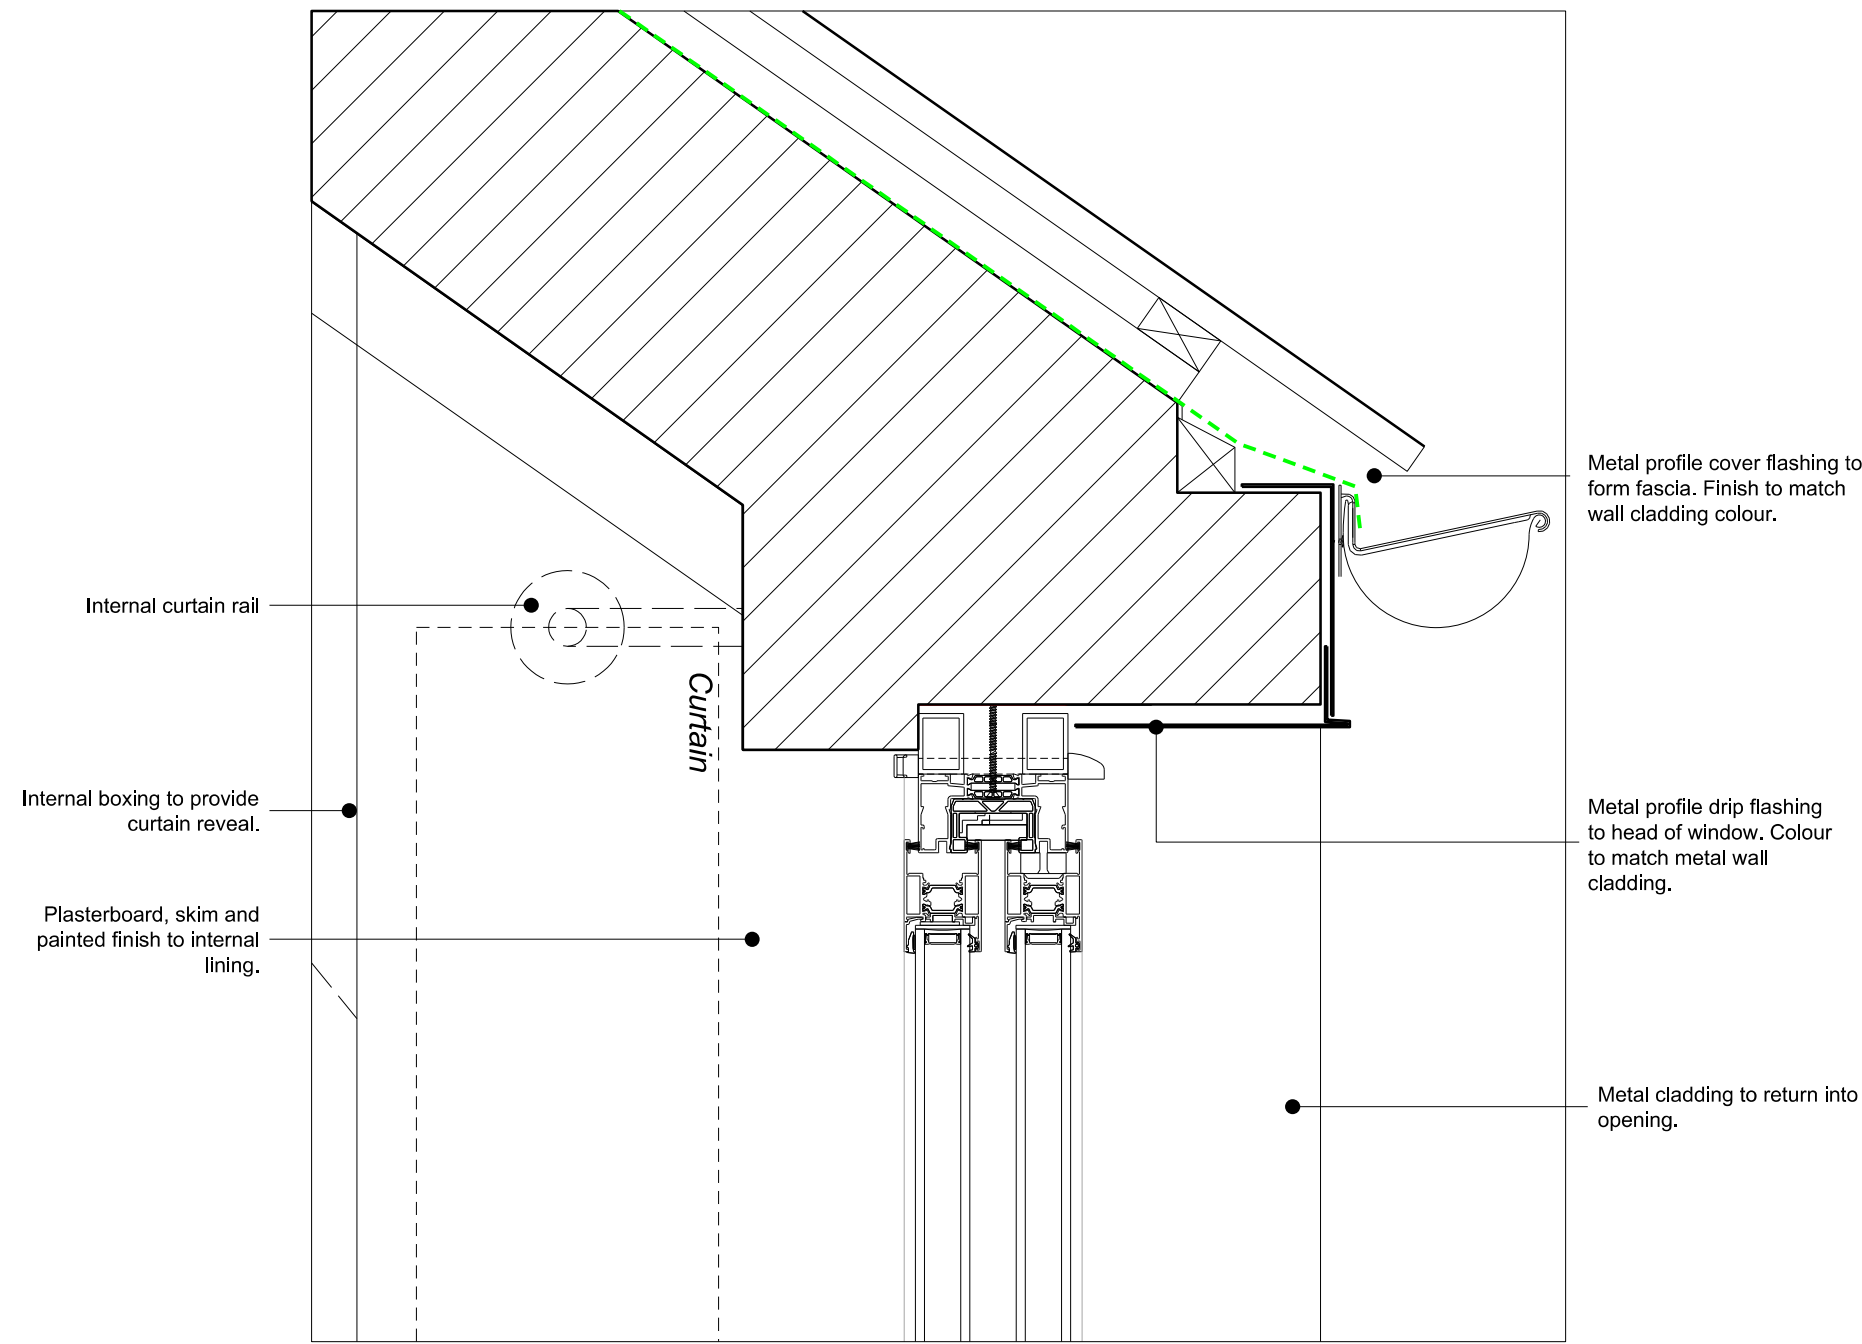


7 Typical Sliding Window Head Detail  
1:5

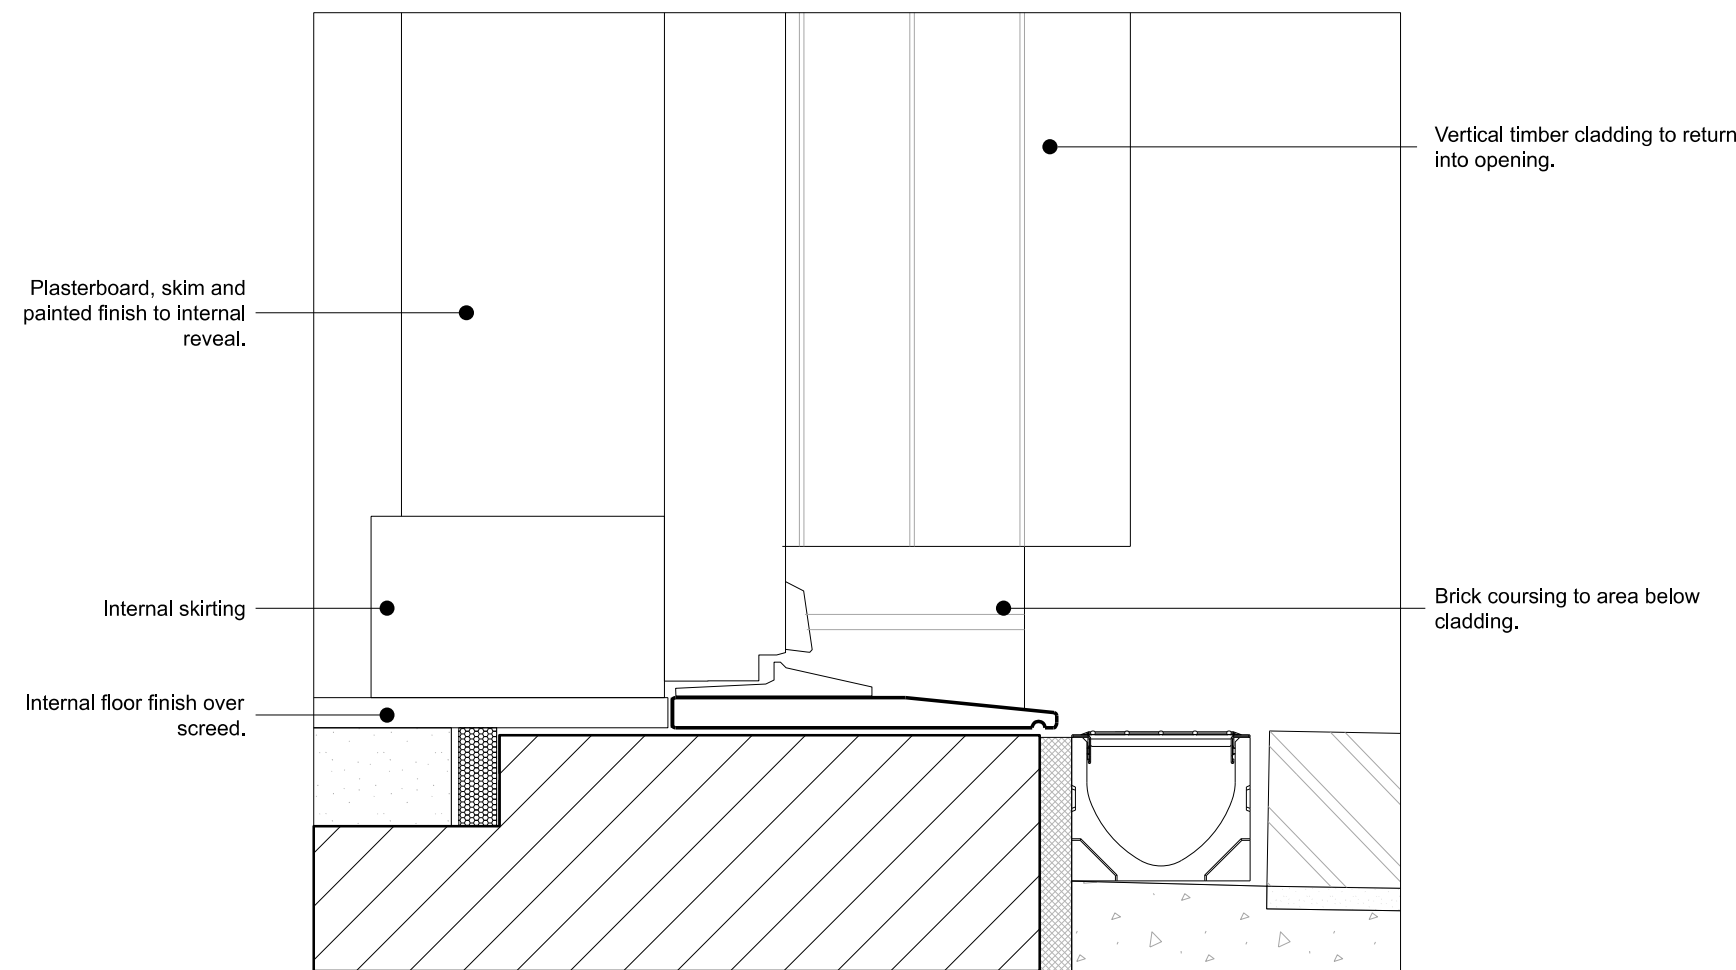


2 Typical Door Cill detail  
1:5

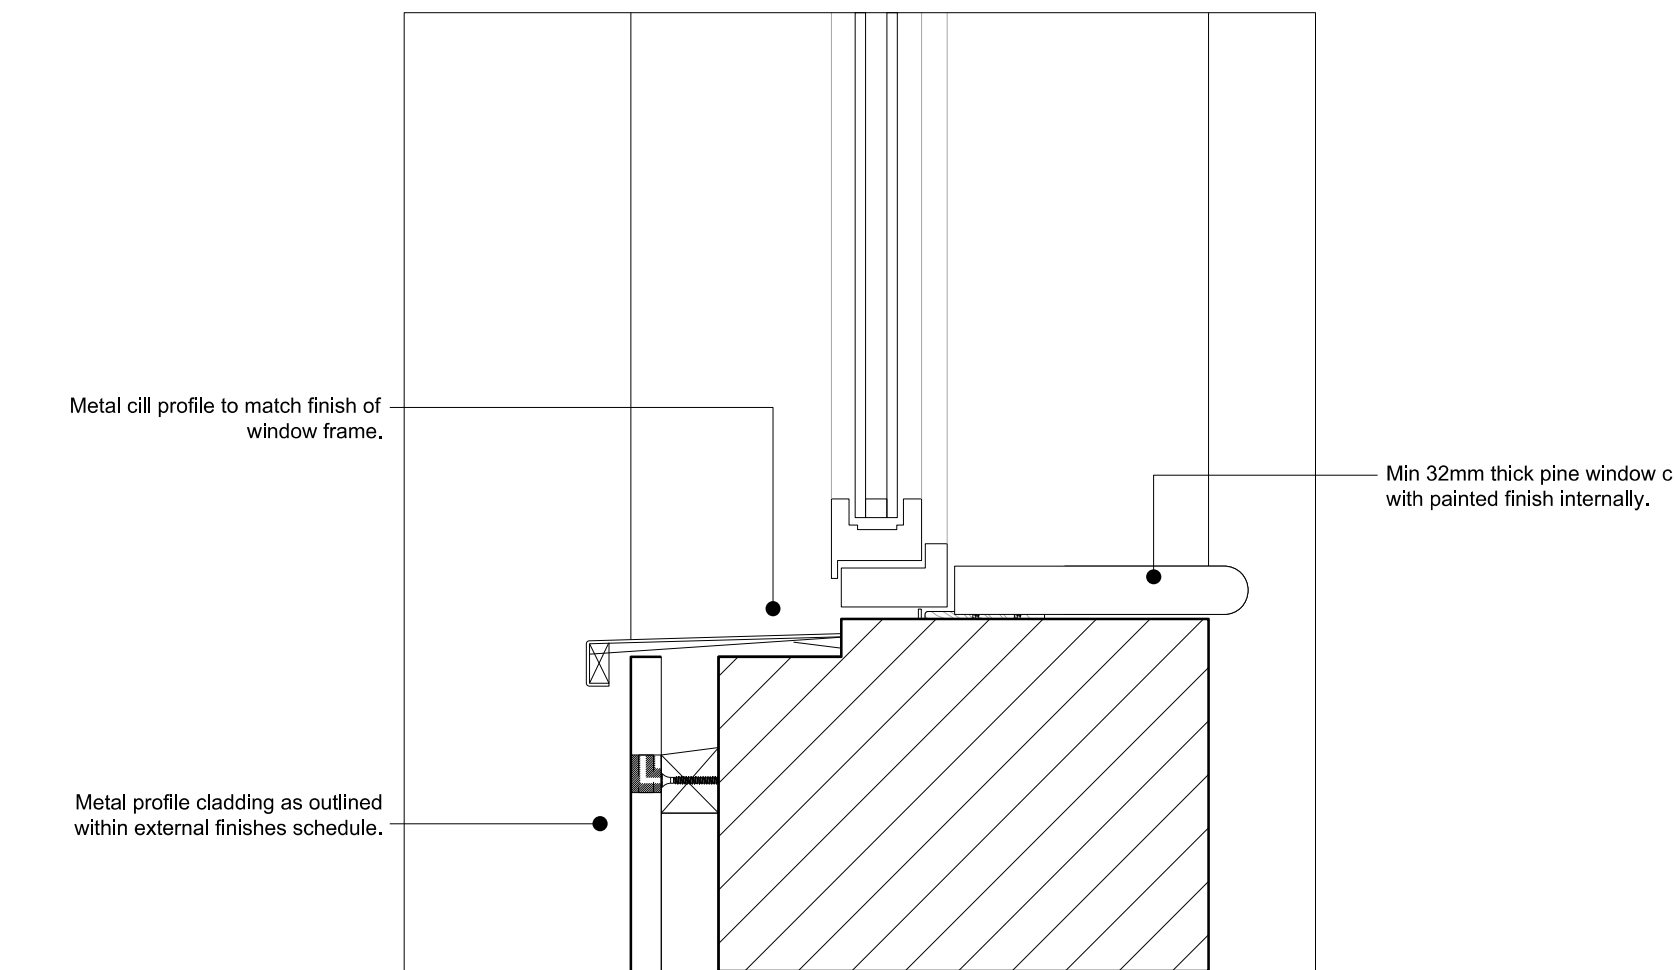


5 Typical Window Cill Detail  
1:5

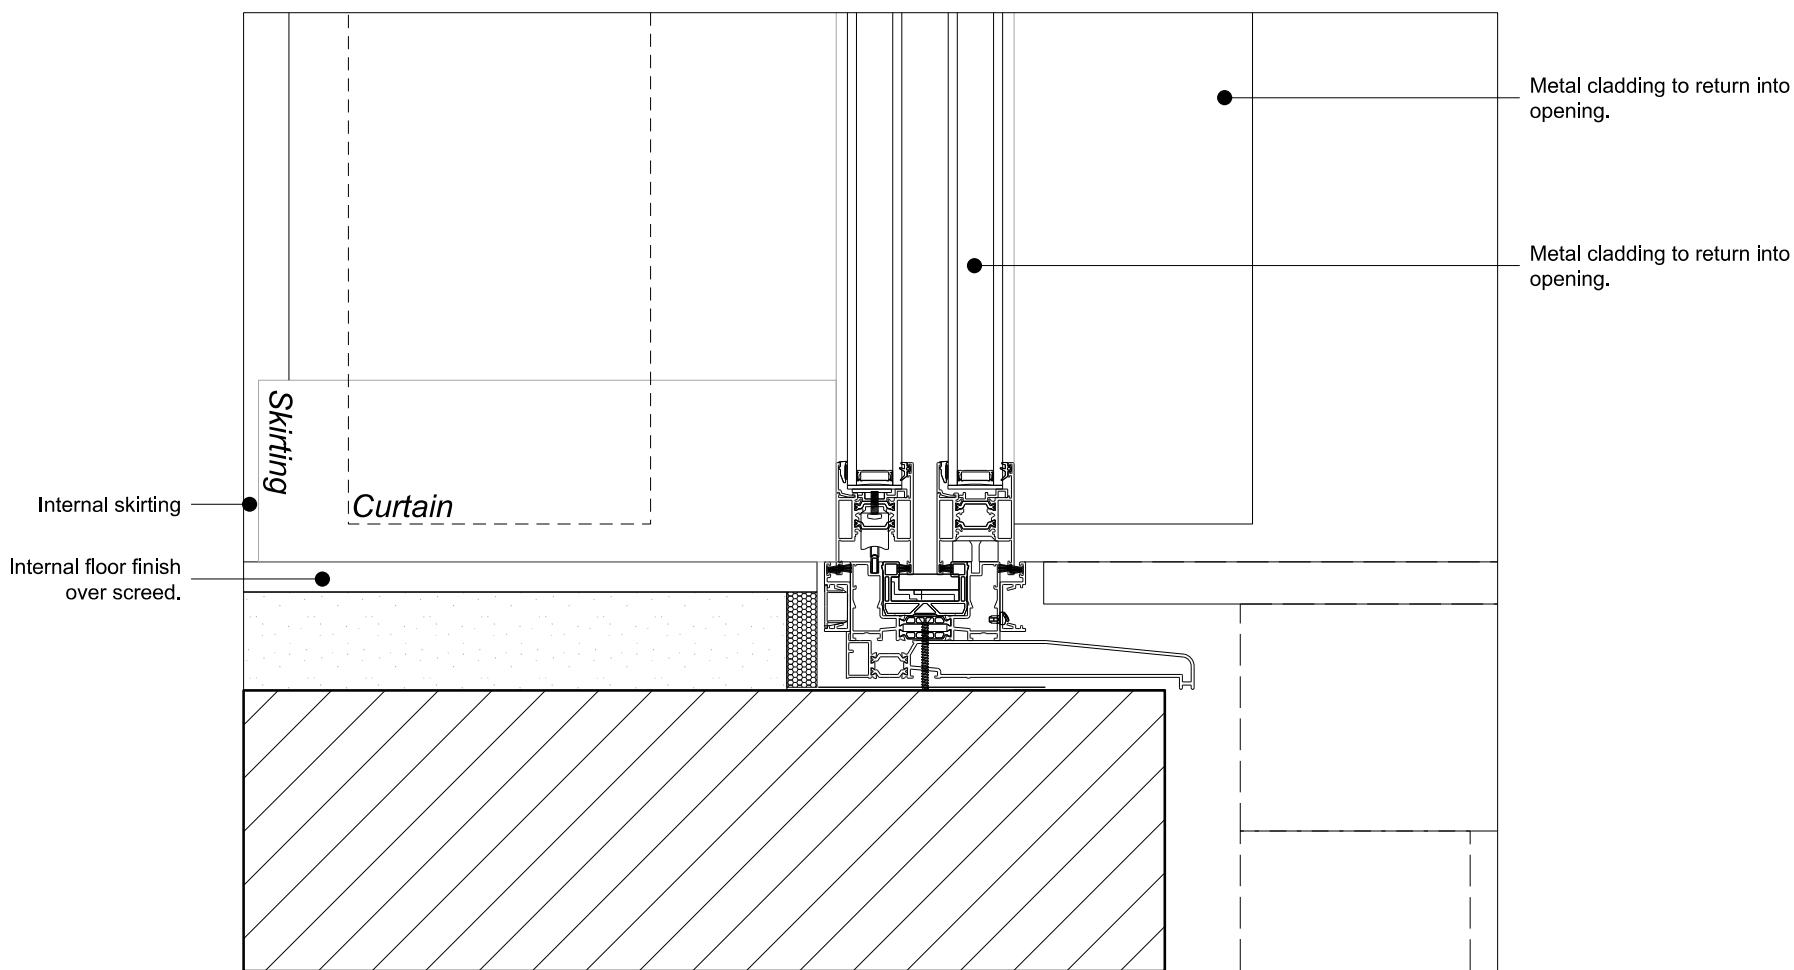


8 Typical Sliding Window Cill Detail  
1:5

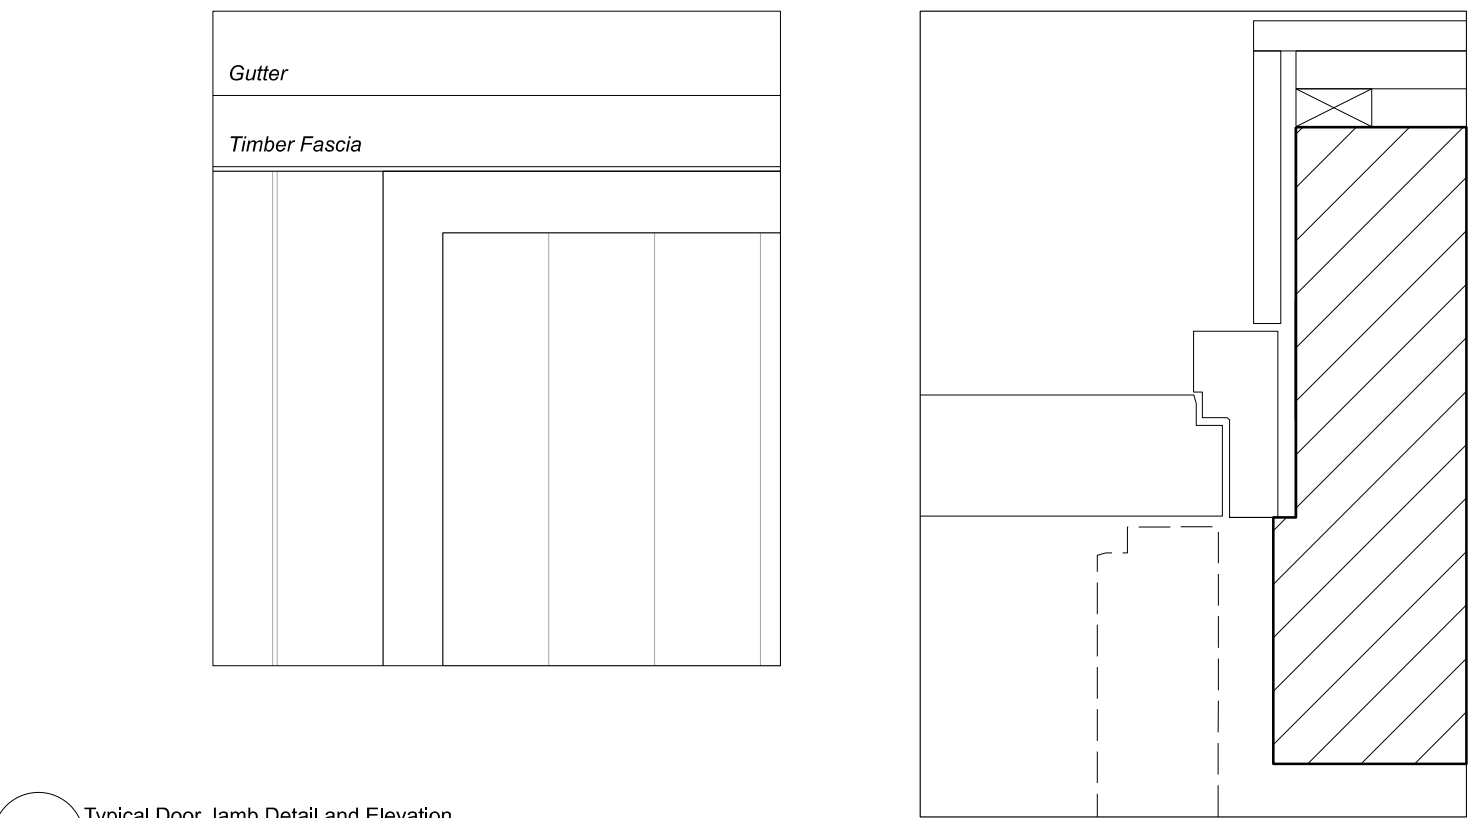

3 Typical Door Jamb Detail and Elevation  
1:5

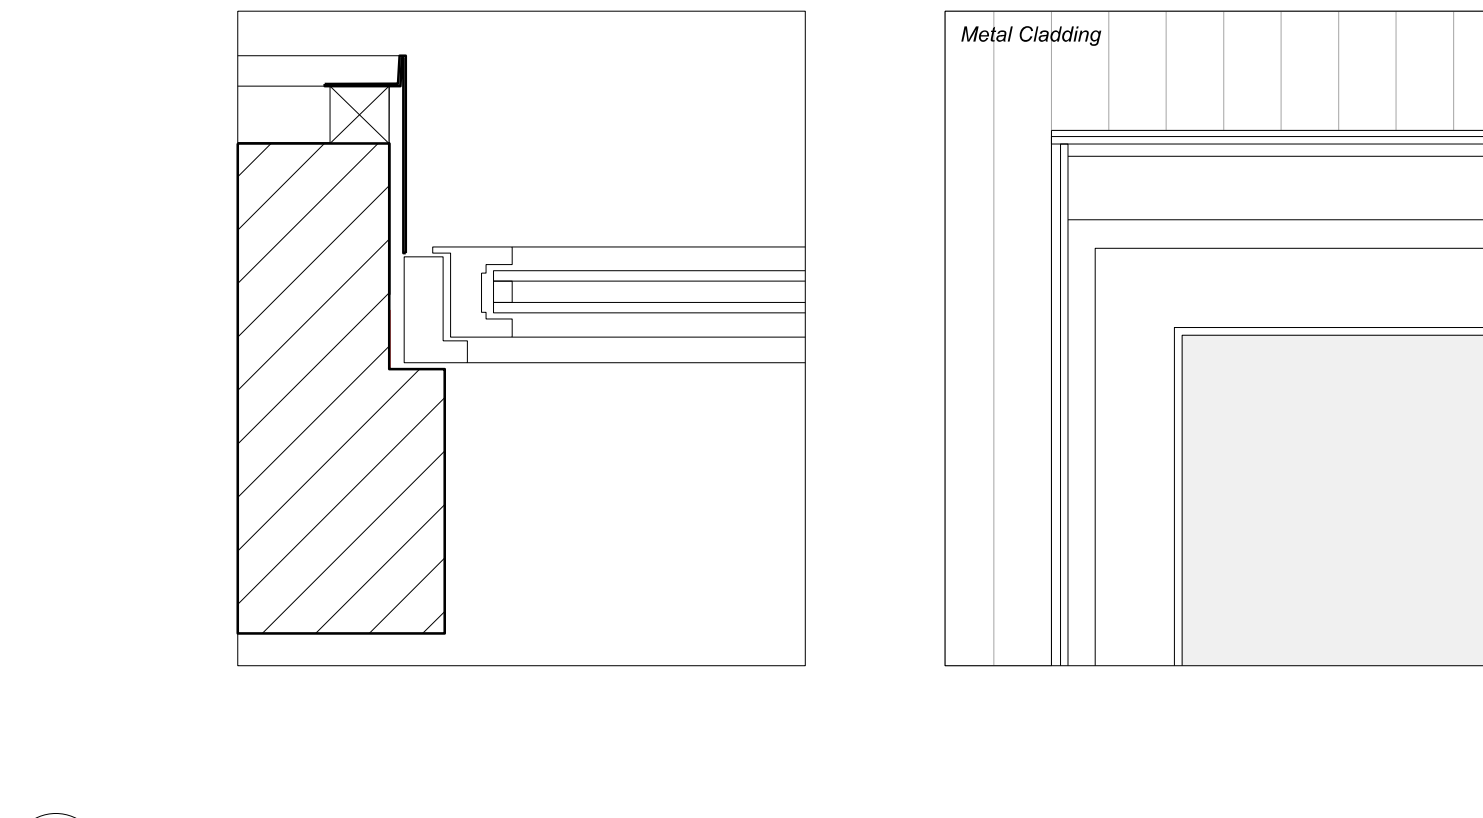

6 Typical Window Jamb Detail & Elevation  
1:5

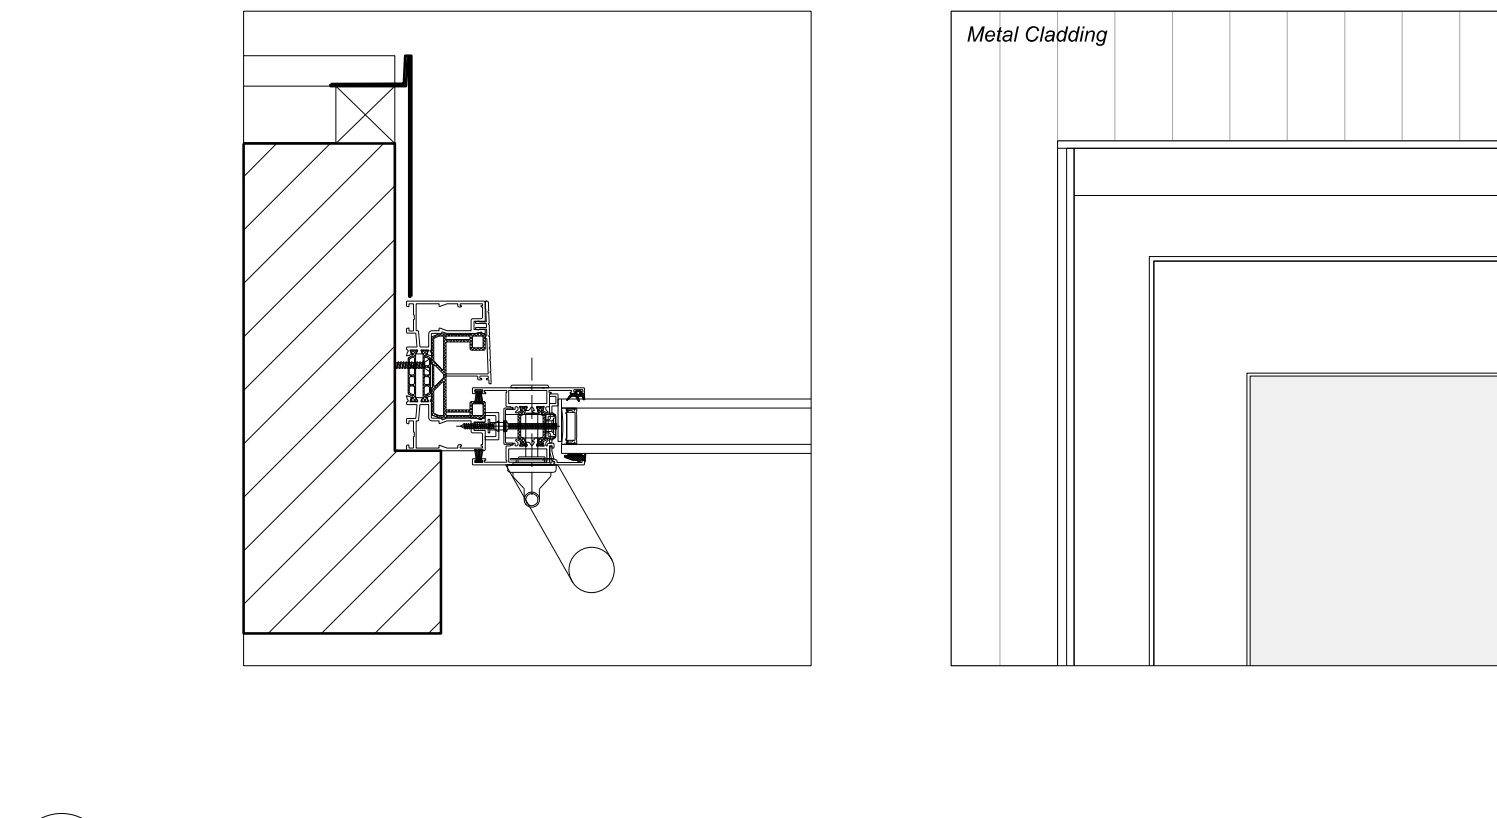

9 Typical Sliding Window Jamb Detail & Elevation  
1:5

REV DATE DETAILS

MITCHELL  
ELEY  
GOULD

Mr & Mrs Hues  
Gattemore Barns  
Gattemore Farm SN8 1QJ  
Proposed Large scale details  
Windows and doors.  
Block E

PLANNING 1:5@ISO A1 RS KE

2305 AP(E)105 -

© MITCHELL ELEY GOULD ARCHITECTS 01225 789033  
THE ICE HOUSE G/F NORTH OFFICE 124-126 WALCOT STREET BATH BA1 5BG

USE FIGURED DIMENSIONS ONLY