




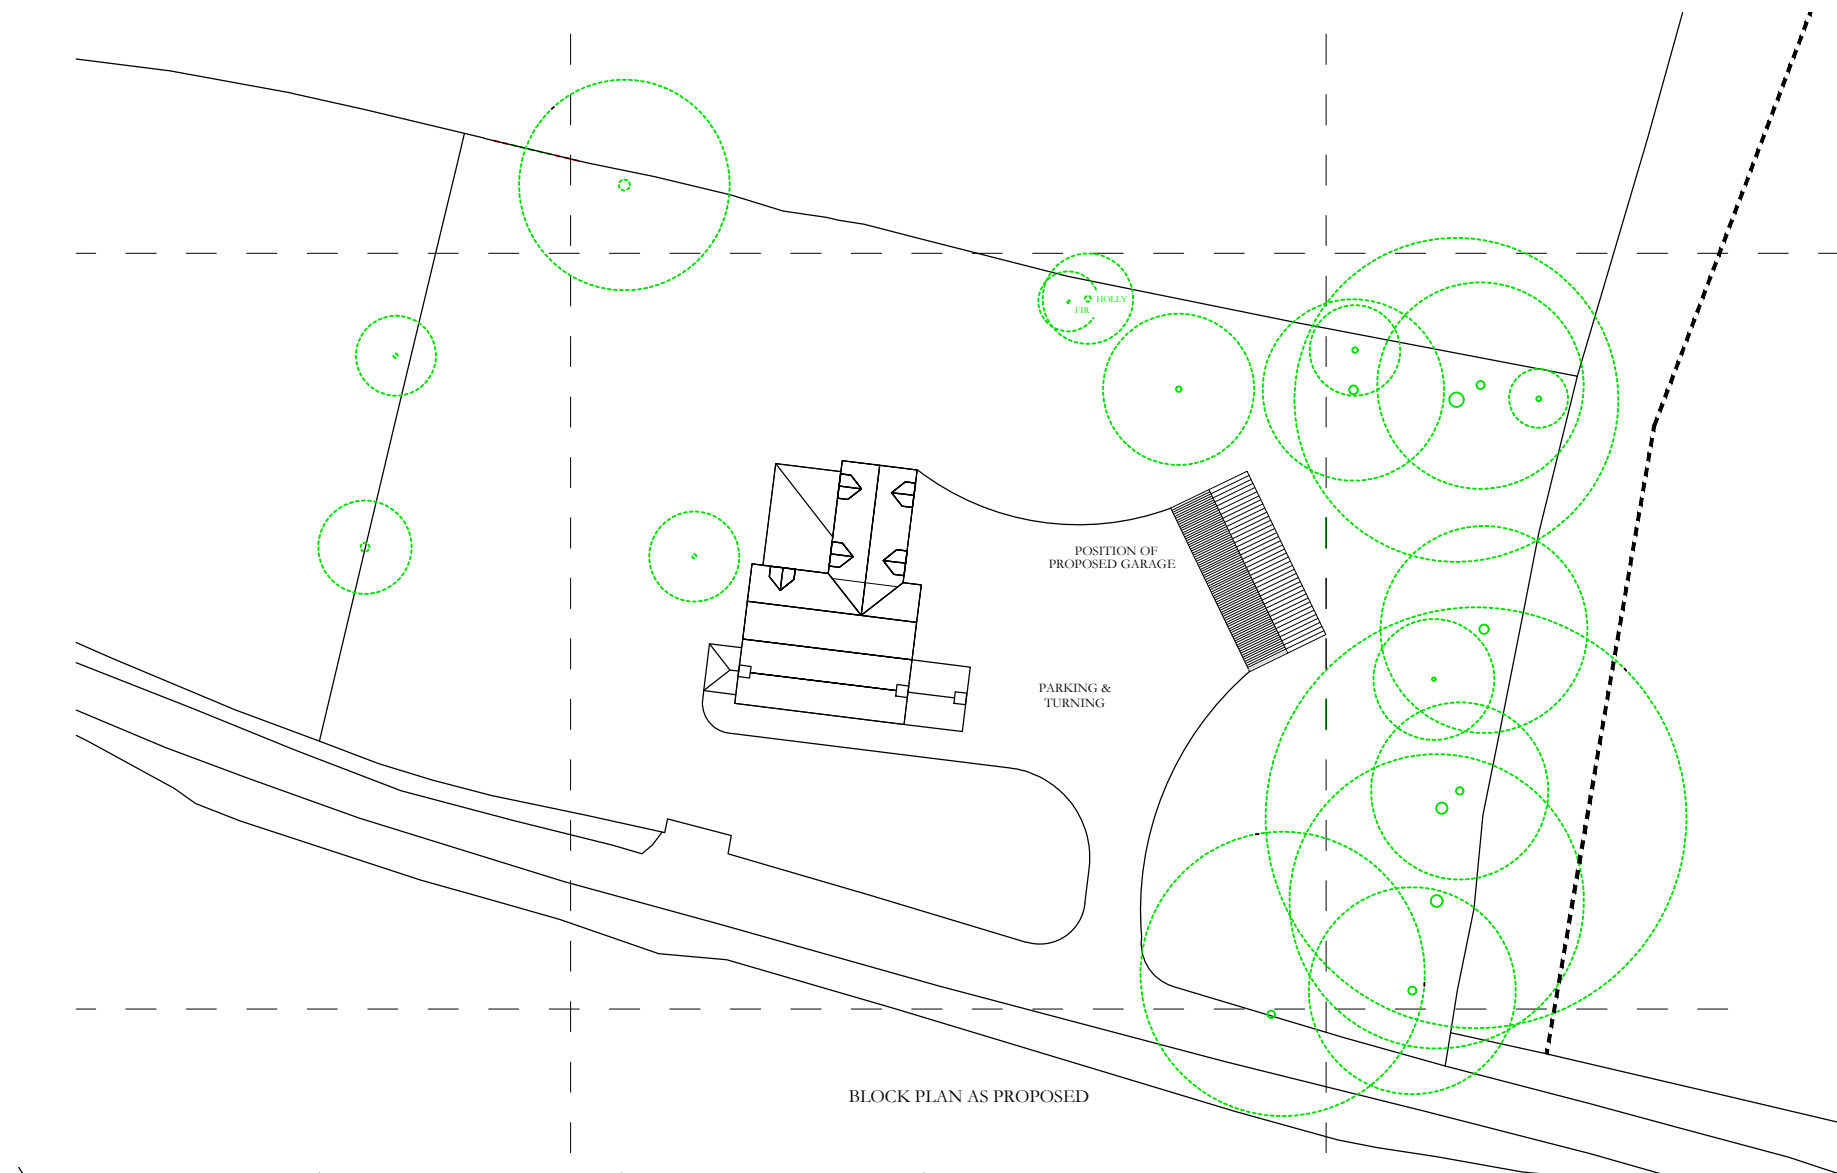

BLOCK PLAN AS PROPOSED

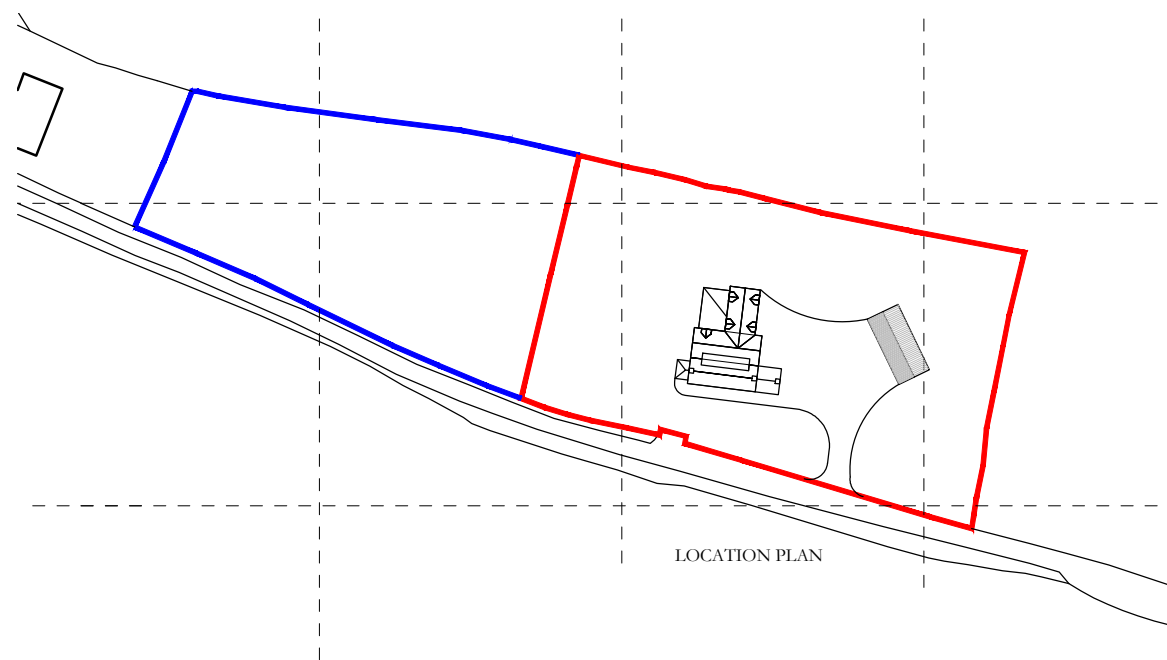

LOCATION PLAN

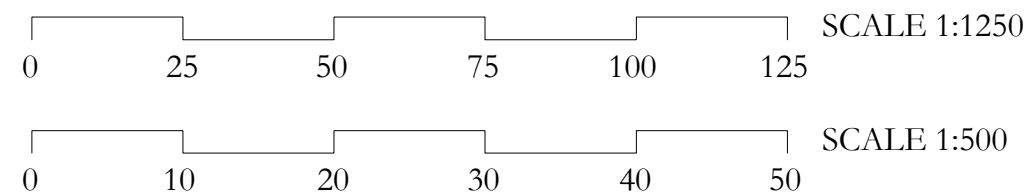

SCALE FOR PLANNING PERMISSION PURPOSES ONLY ALL DIMENSIONS ARE TO BE CHECKED ON SITE BEFORE WORK IS COMMENCED. ANY DISCREPANCIES ARE TO BE REPORTED IMMEDIATELY TO THE CONSULTANTS.



PLANNING PERMISSION

Client: Georgina Wessels
Location: Grove Cottage Wardour
Proposal: Garage/Store & Plant
Scale: 1:500 1:1250
Date: November 2025

Grove Cottage, Nightingale Lane, Wardour, SP3 6RJ