


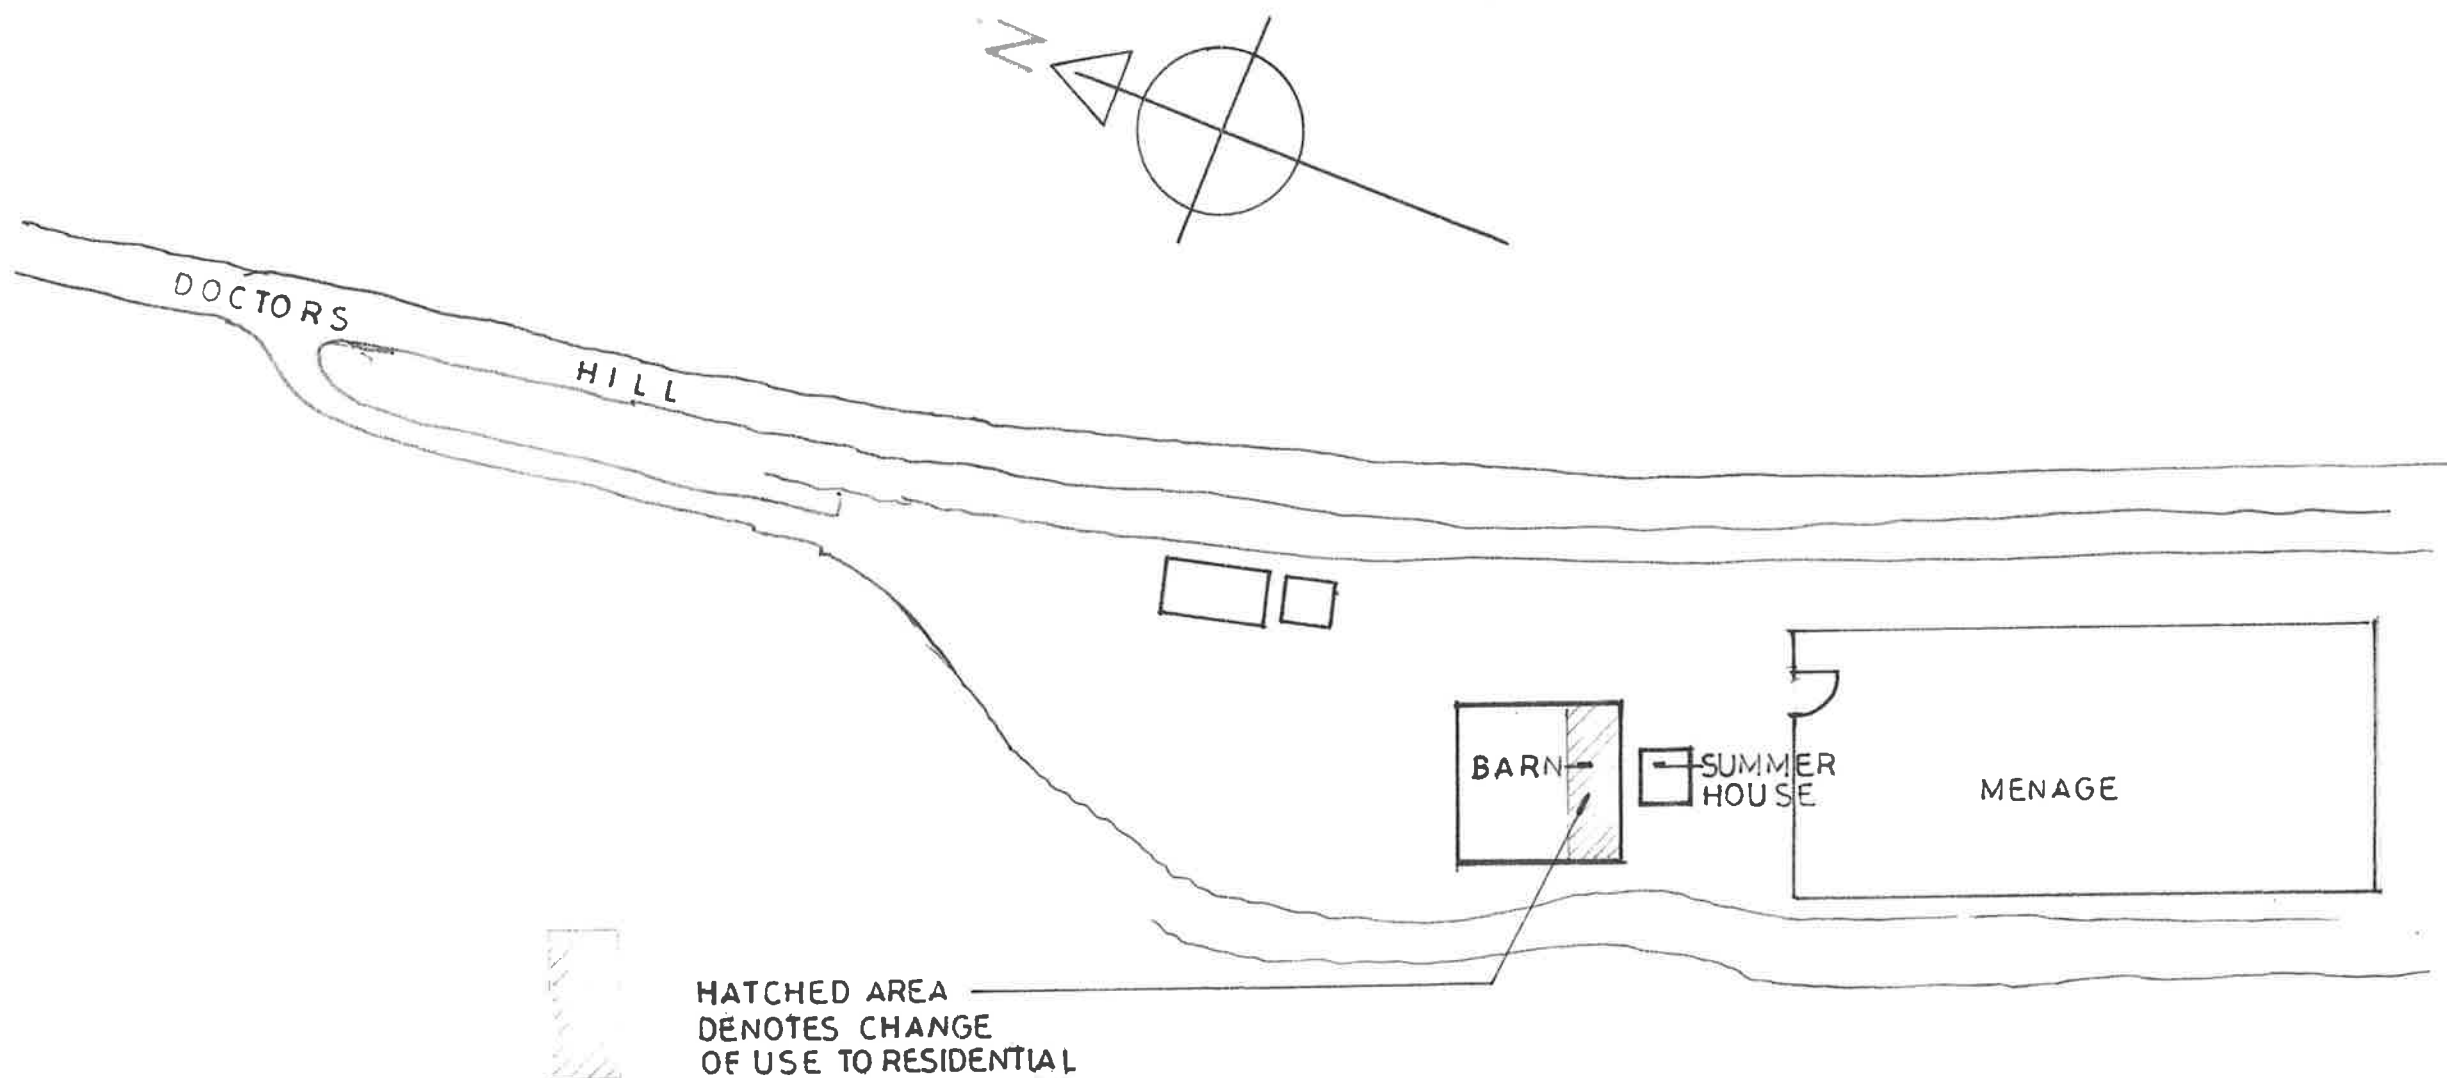

NOTES

CODE	DESCRIPTION	BY	DATE
REVISIONS			

CLIENT

PROJECT STABLES AT
DOCTORS HILL

TITLE BLOCK PLAN

ALL DIMENSIONS TO BE CHECKED ON SITE
F AND C TO BE NOTIFIED OF SUSPECTED OMISSIONS OR DISCREPANCIES
THIS DRAWING AND ITS CONTENTS ARE COPYRIGHT OF F AND C

FARRELL & COMPANY

10 PULTENEY GARDENS BATH BA2 4HG
TEL: 01225 334000 FAX: 01225 335666

SCALE 1:500 (2A3)	DRAWING No.
DATE DEC 25	2530-1
DRAWN BY MHP	
JOB REF:	
CLIENT'S APPROVAL	
DATE	REVISION