


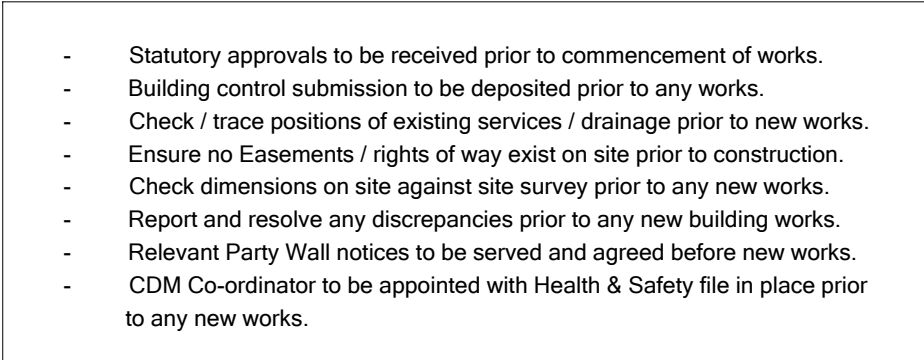

External Services Key:

-  Indicative locations & quantities of PV panels
-  Indicative locations of ASHP (Air Source Heat Pump)
-  Individual locations of EV charging points

Client:

 COTSWOLD
HOMES

Site Address:
LAND OFF BIDDESTONE LANE
YATTON KEYNELL

Scale: 1:500 Date drawn: MARCH 2025 Drawn by: BT

Status: **PLANNING**

Recreation Ground



A1

