
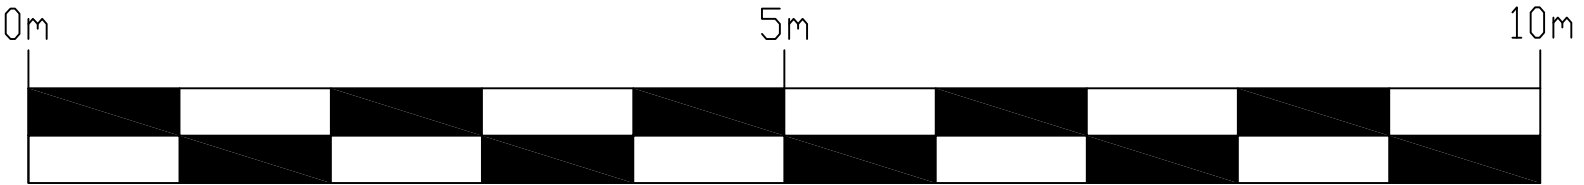
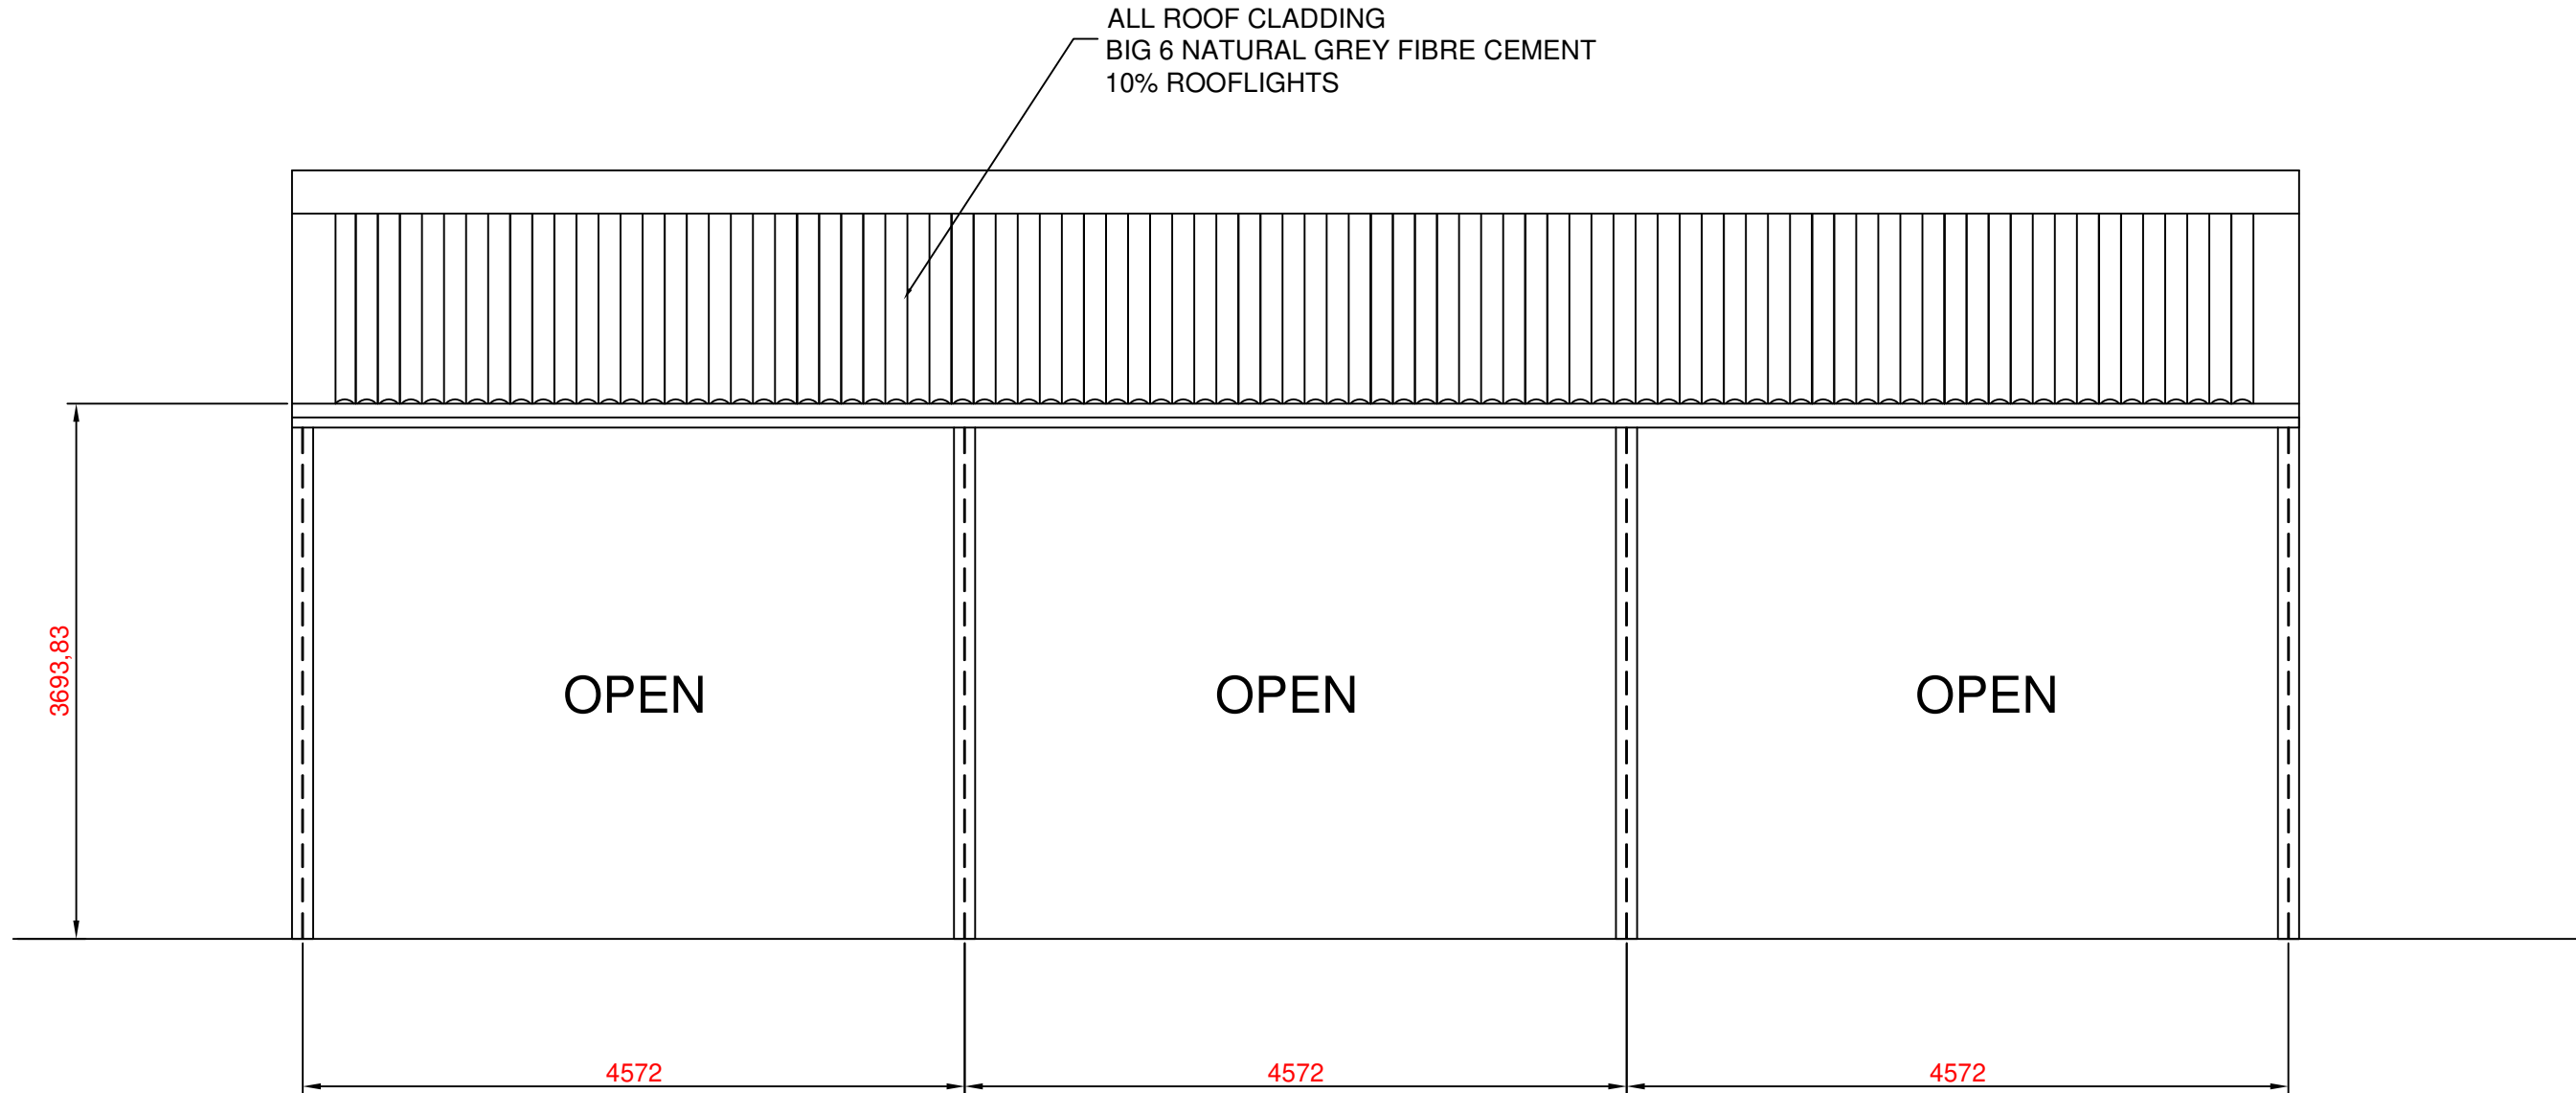
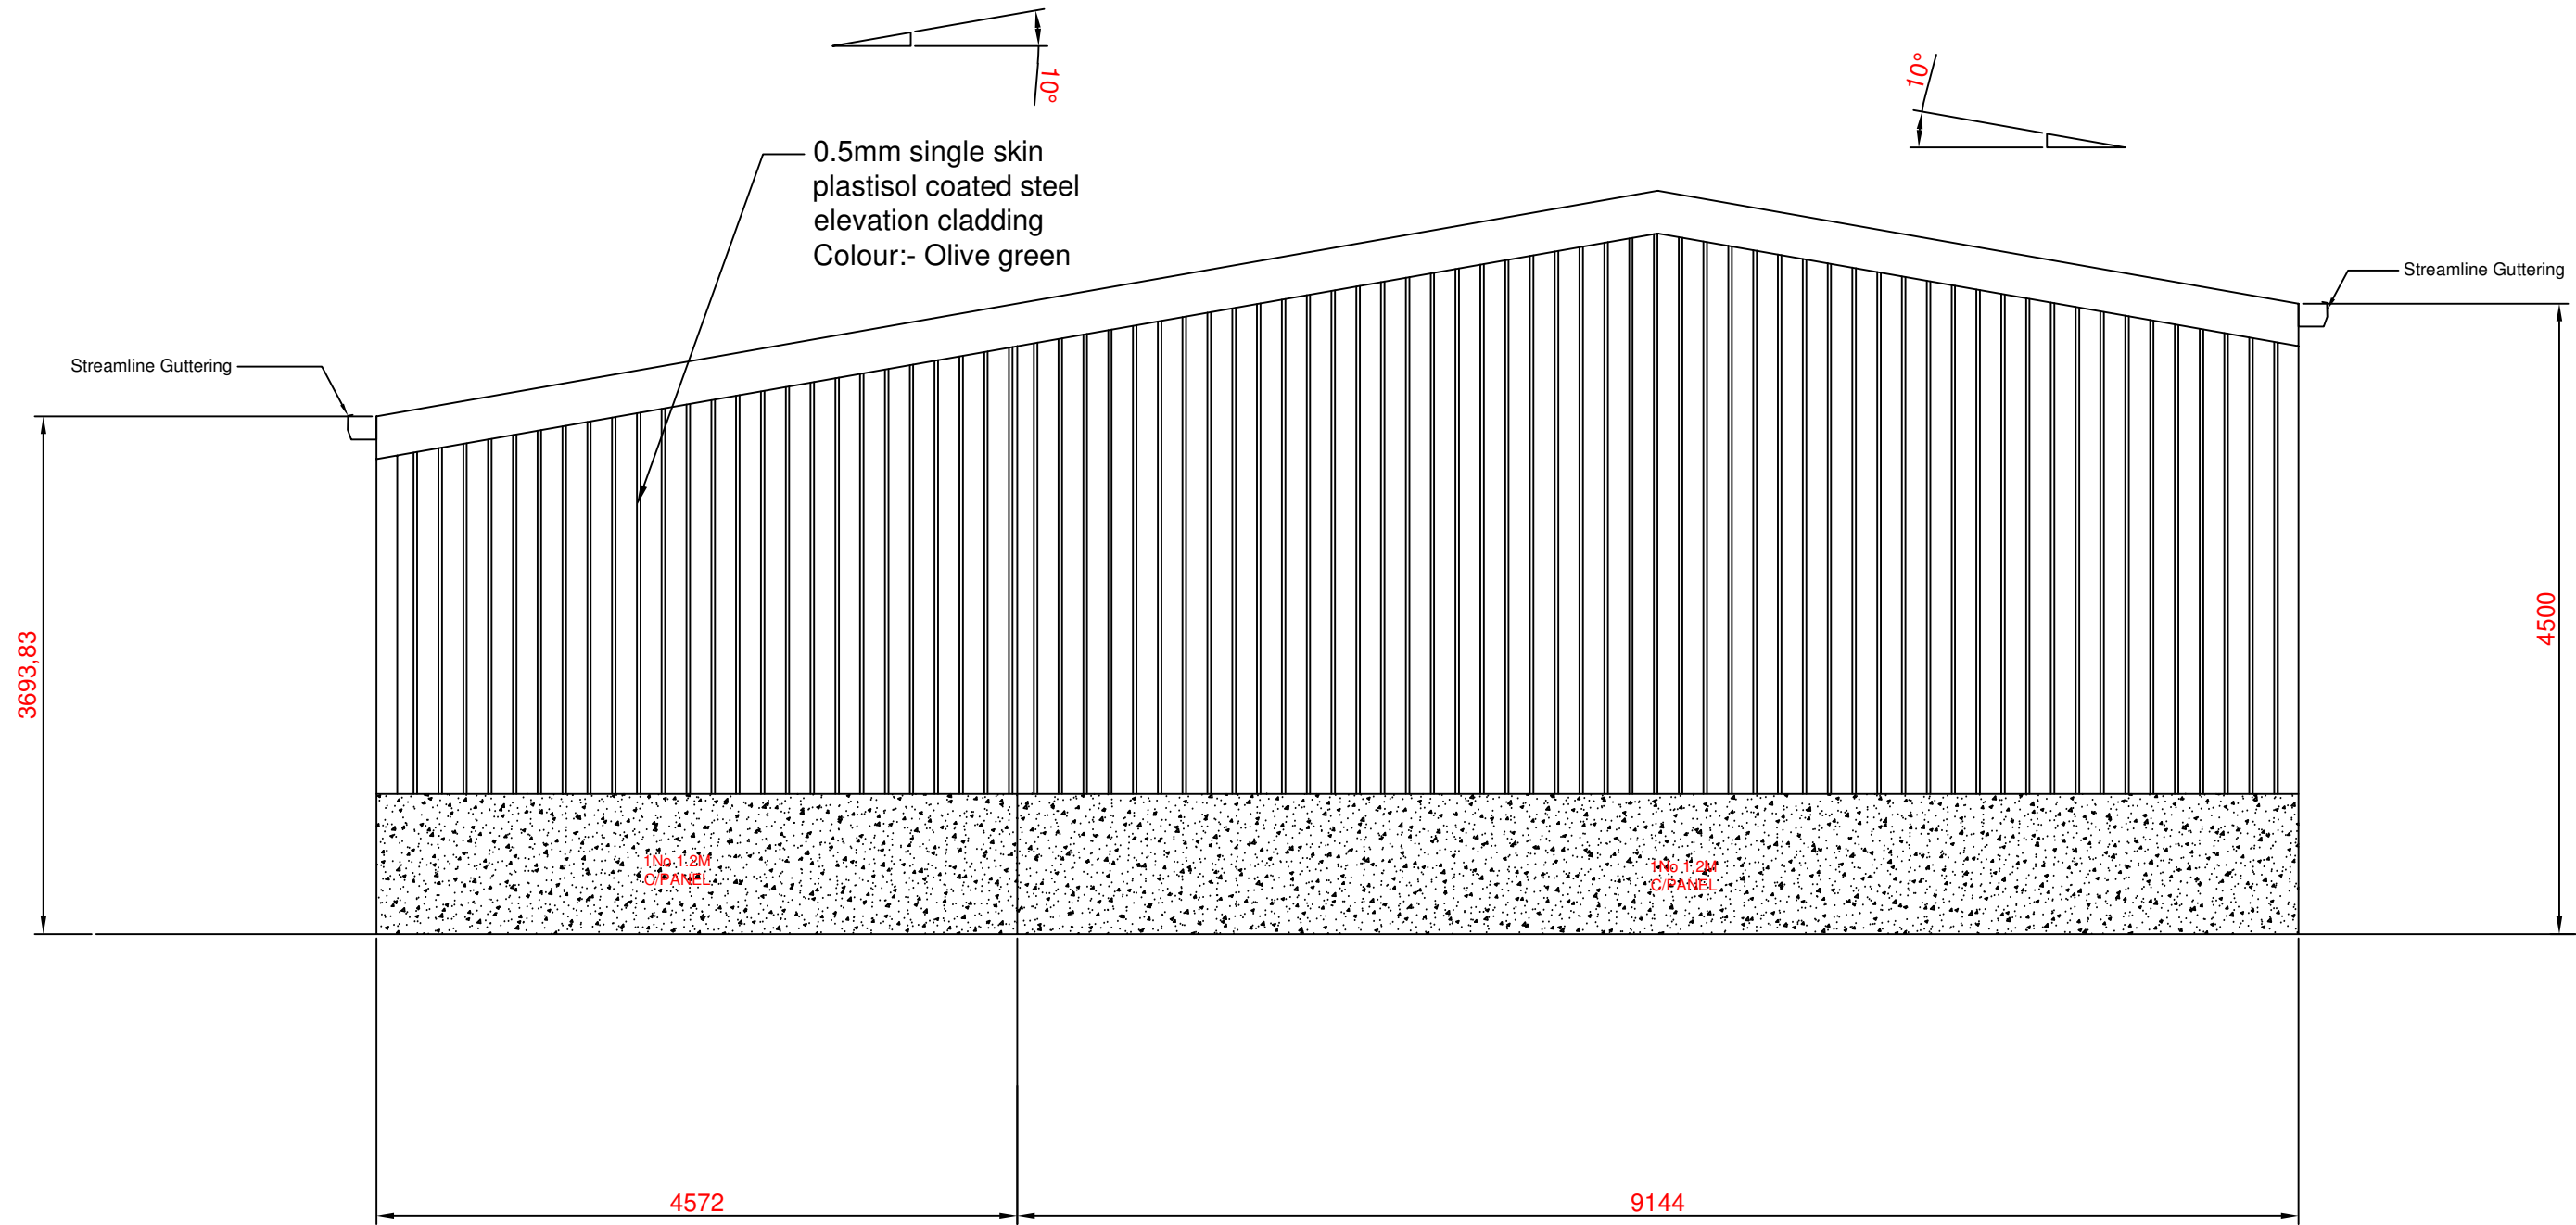
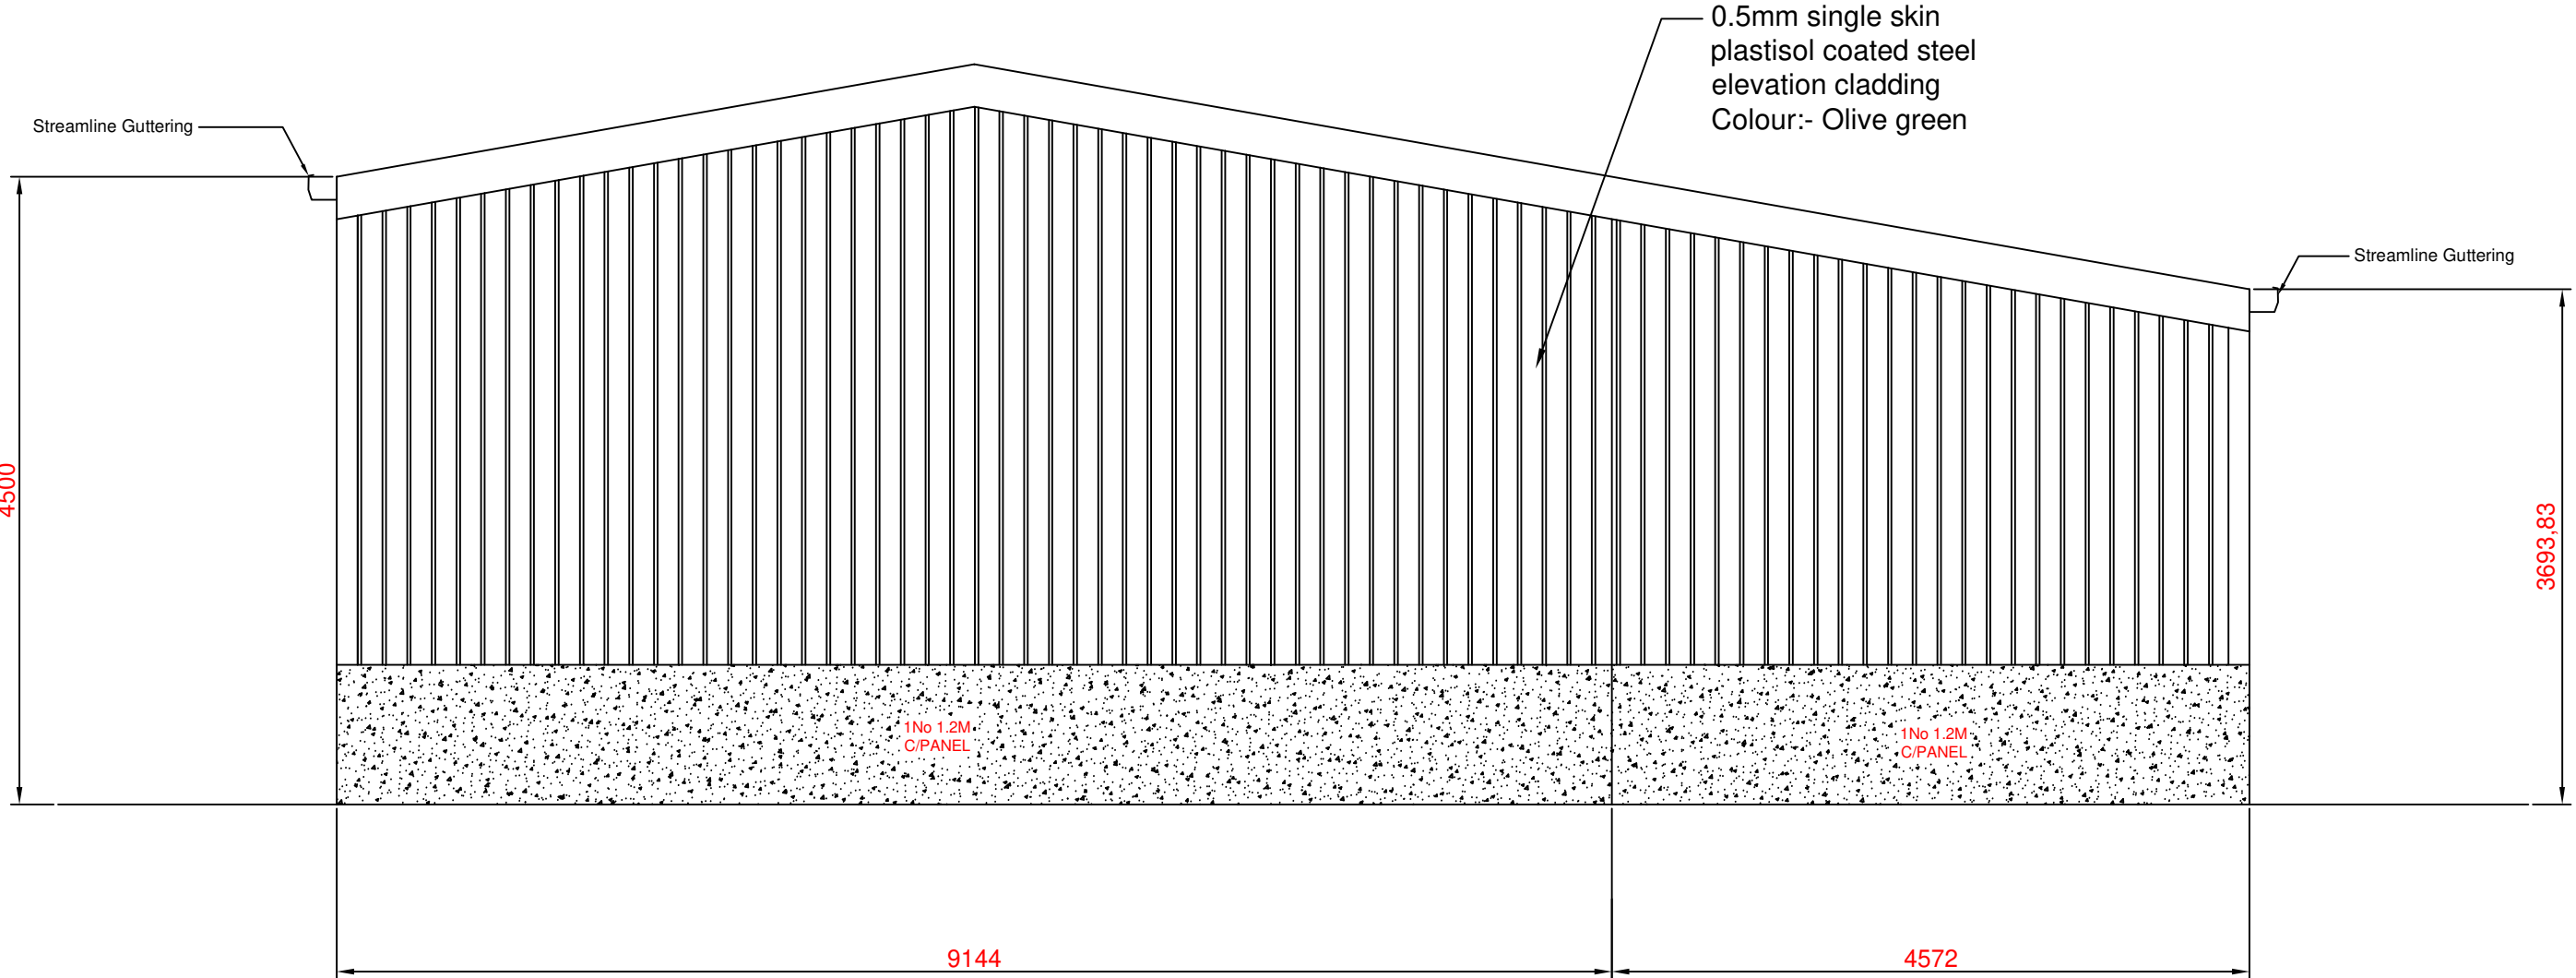


- NOTES.
- 1.DO NOT SCALE FROM THIS DRAWING

2.THIS DRAWING TO BE READ IN CONJUNCTION WITH ALL OTHER RELEVANT ARCHITECTS AND ENGINEERS DRAWINGS.

3.ALL INDICATED CLEADER ANGLES ARE SUPPLIED BY WEBCOX ENGINEERING LTD FOR FITTING BY OTHERS.

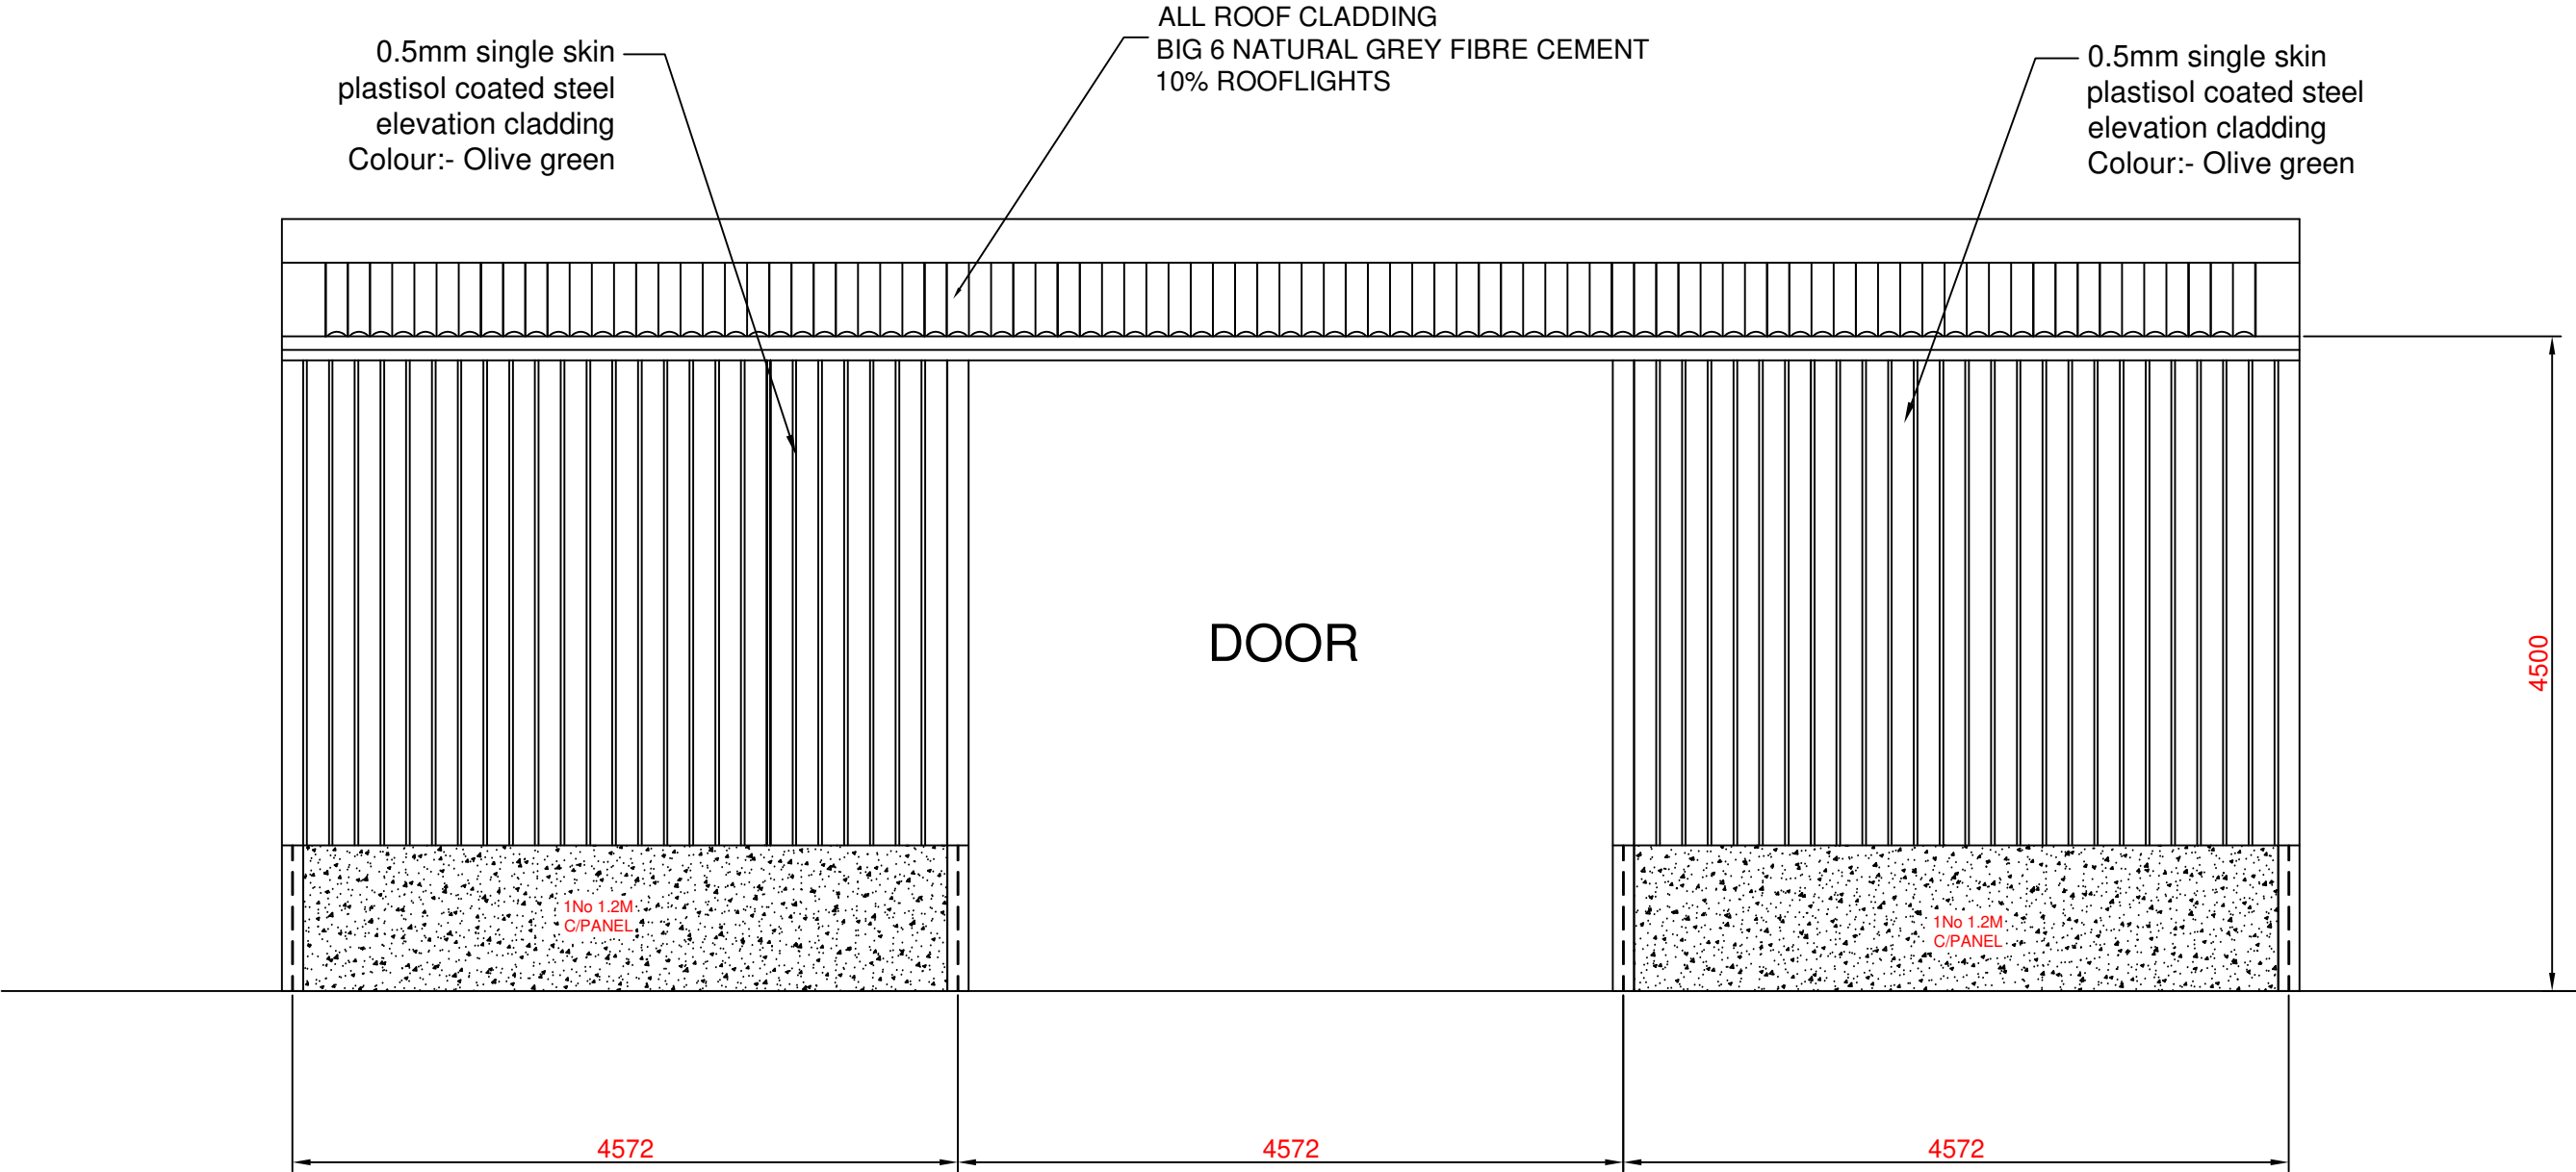

Scale bar - 1 : 50 @ A1

REV\N	DATE	DESCRIPTION
e-mail: jason@webcox.co.uk		
DRAWN JIB		SCALE 1:50 @ A1
.		
CLIENT	RUSS SMITH	
SITE	TOCKENHAM	
PROPOSED PLANNING ELEVATIONS		
CONTRACT No.	P1	ISSUED 27/10/2025
DRAWING No.	1	REVISION 0
100mm at original scale		