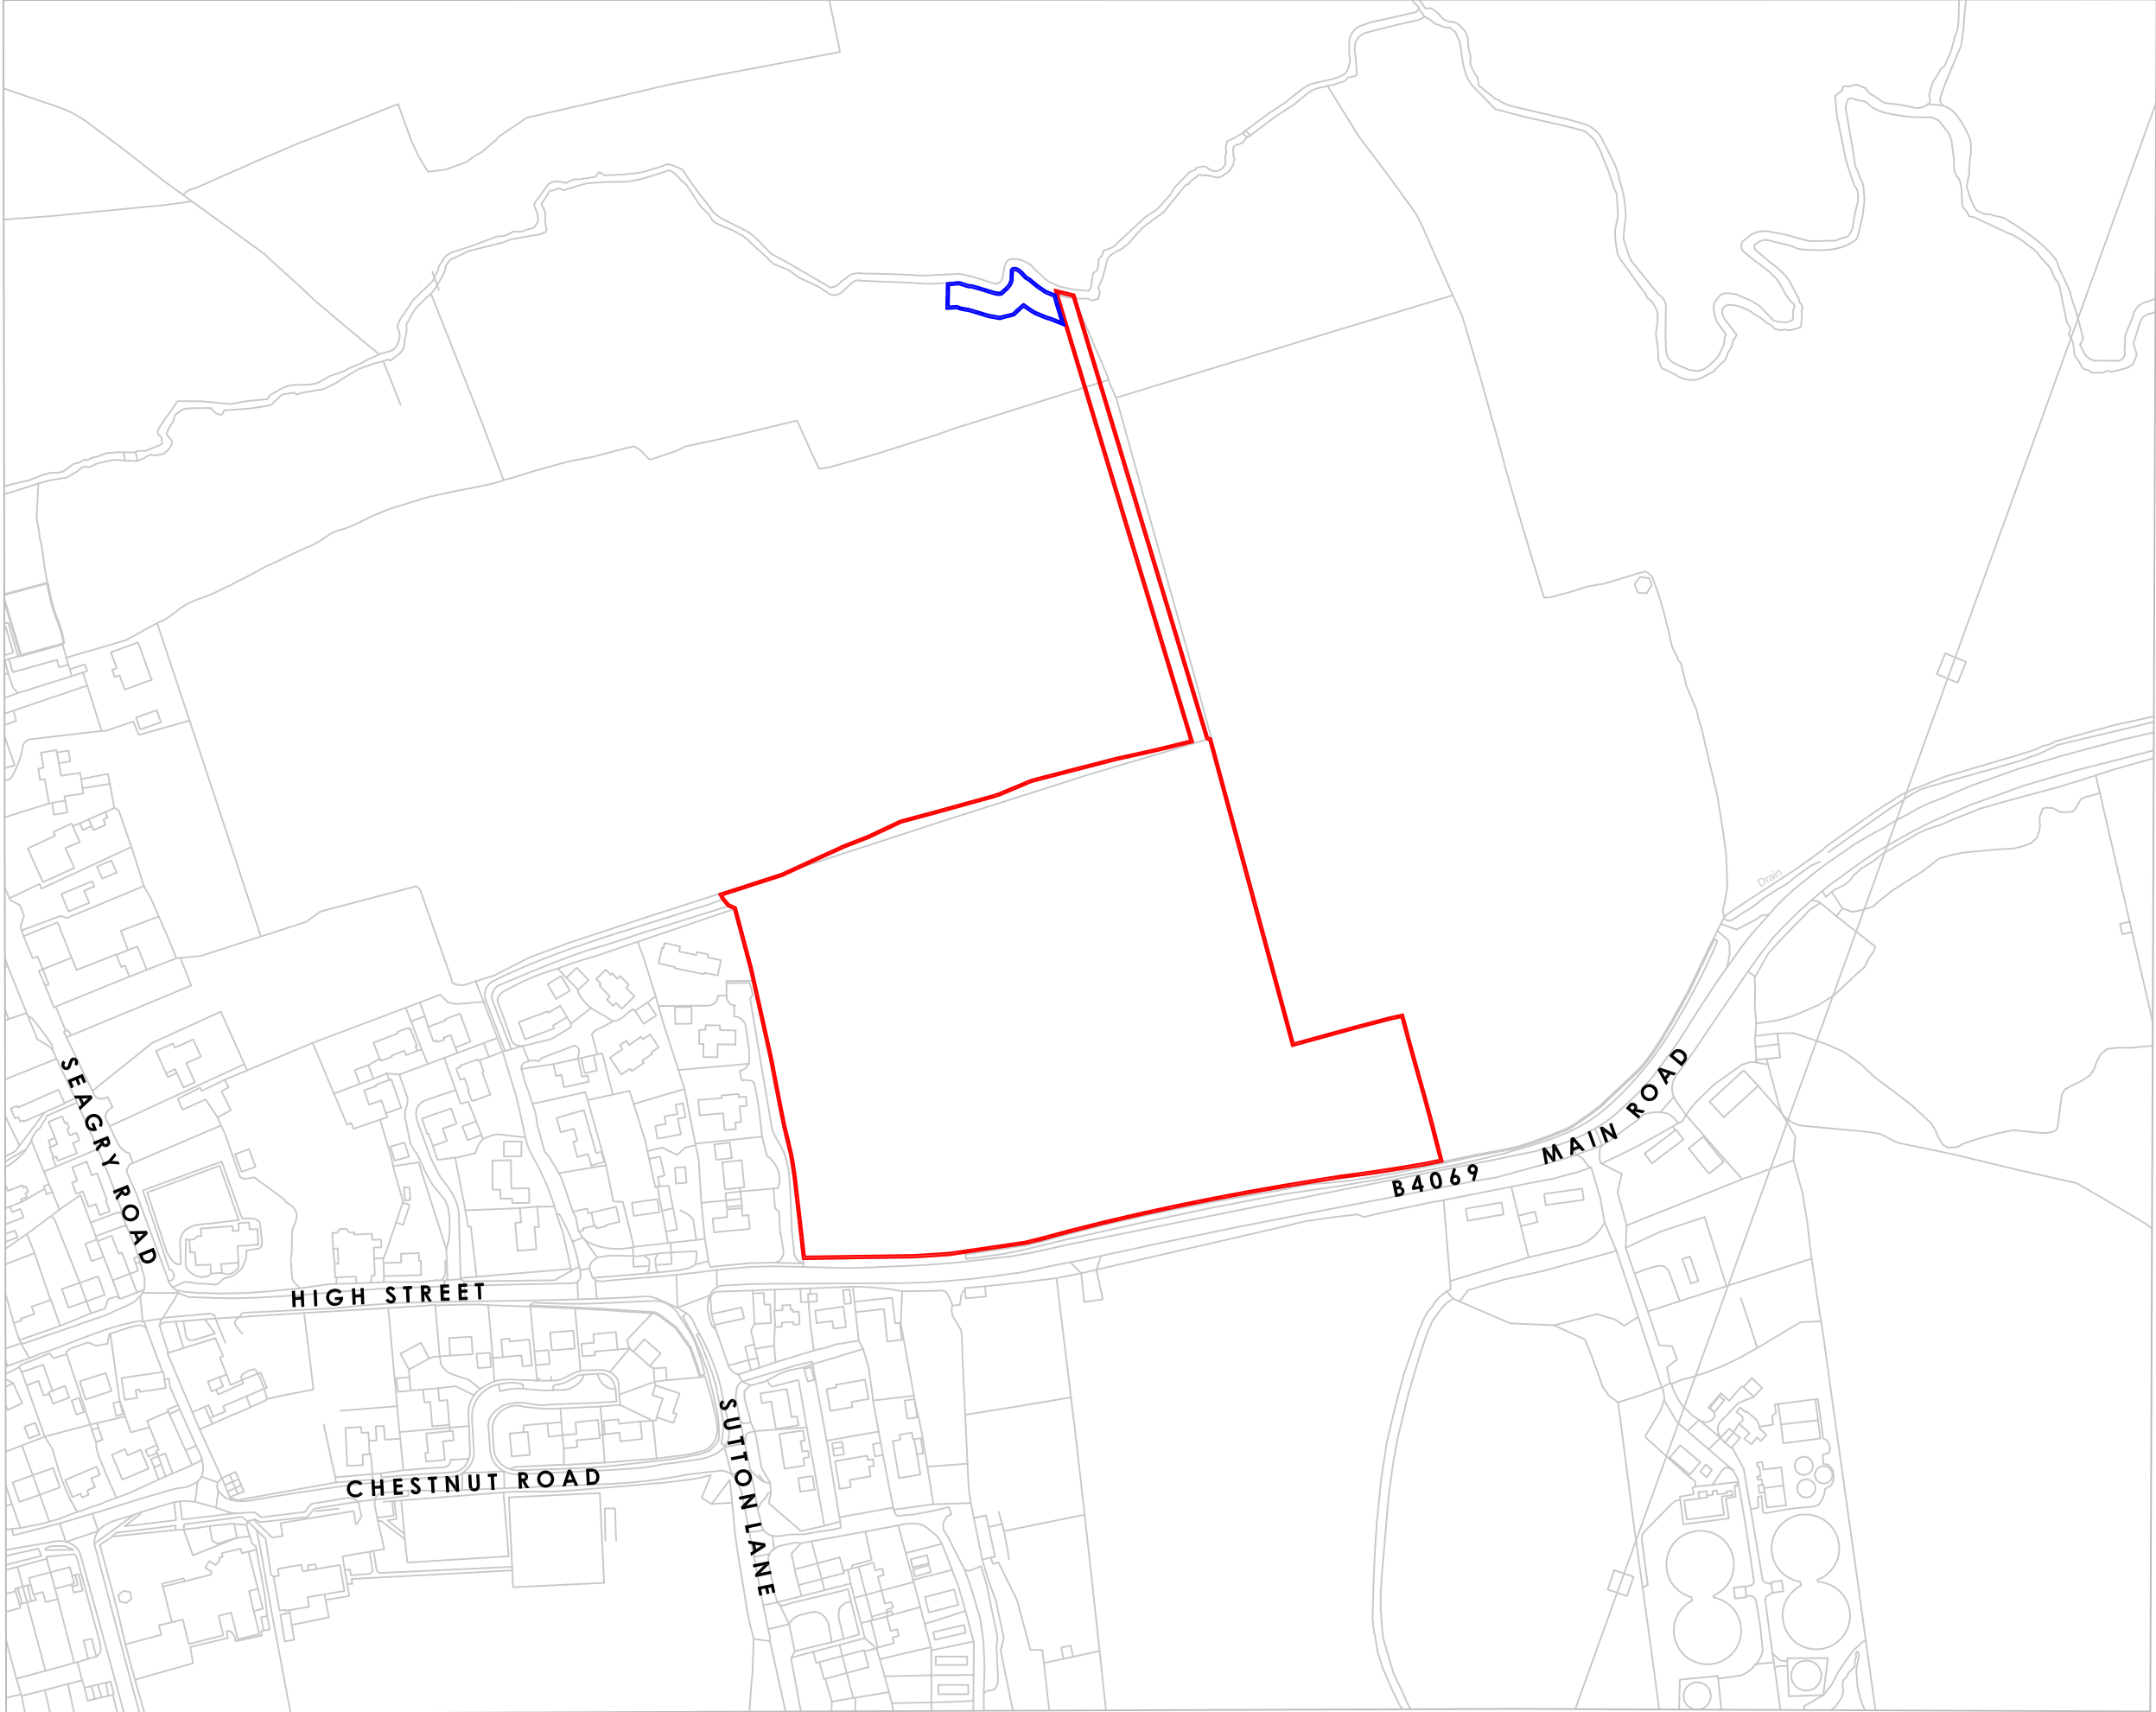


- Site Boundary: **3.64ha**
- Land reserved for river habitat enhancements

A	27.06.23	RC	Blue land added
Rev	Date	By	Description
CSA environmental Dixies Barns, High Street, Ashwell, Hertfordshire SG7 5NT 01462 743647 ashwell@csaenvironmental.co.uk csaenvironmental.co.uk			
Project	Land at High Street, Sutton Benger		
Title	Site Location Plan		
Client	Gladman Developments Ltd.		
Scale	1:2500 @ A3	Drawn	RC
Date	June 2023	Checked	RR
Drawing No.	CSA/3324/126	Rev	A